


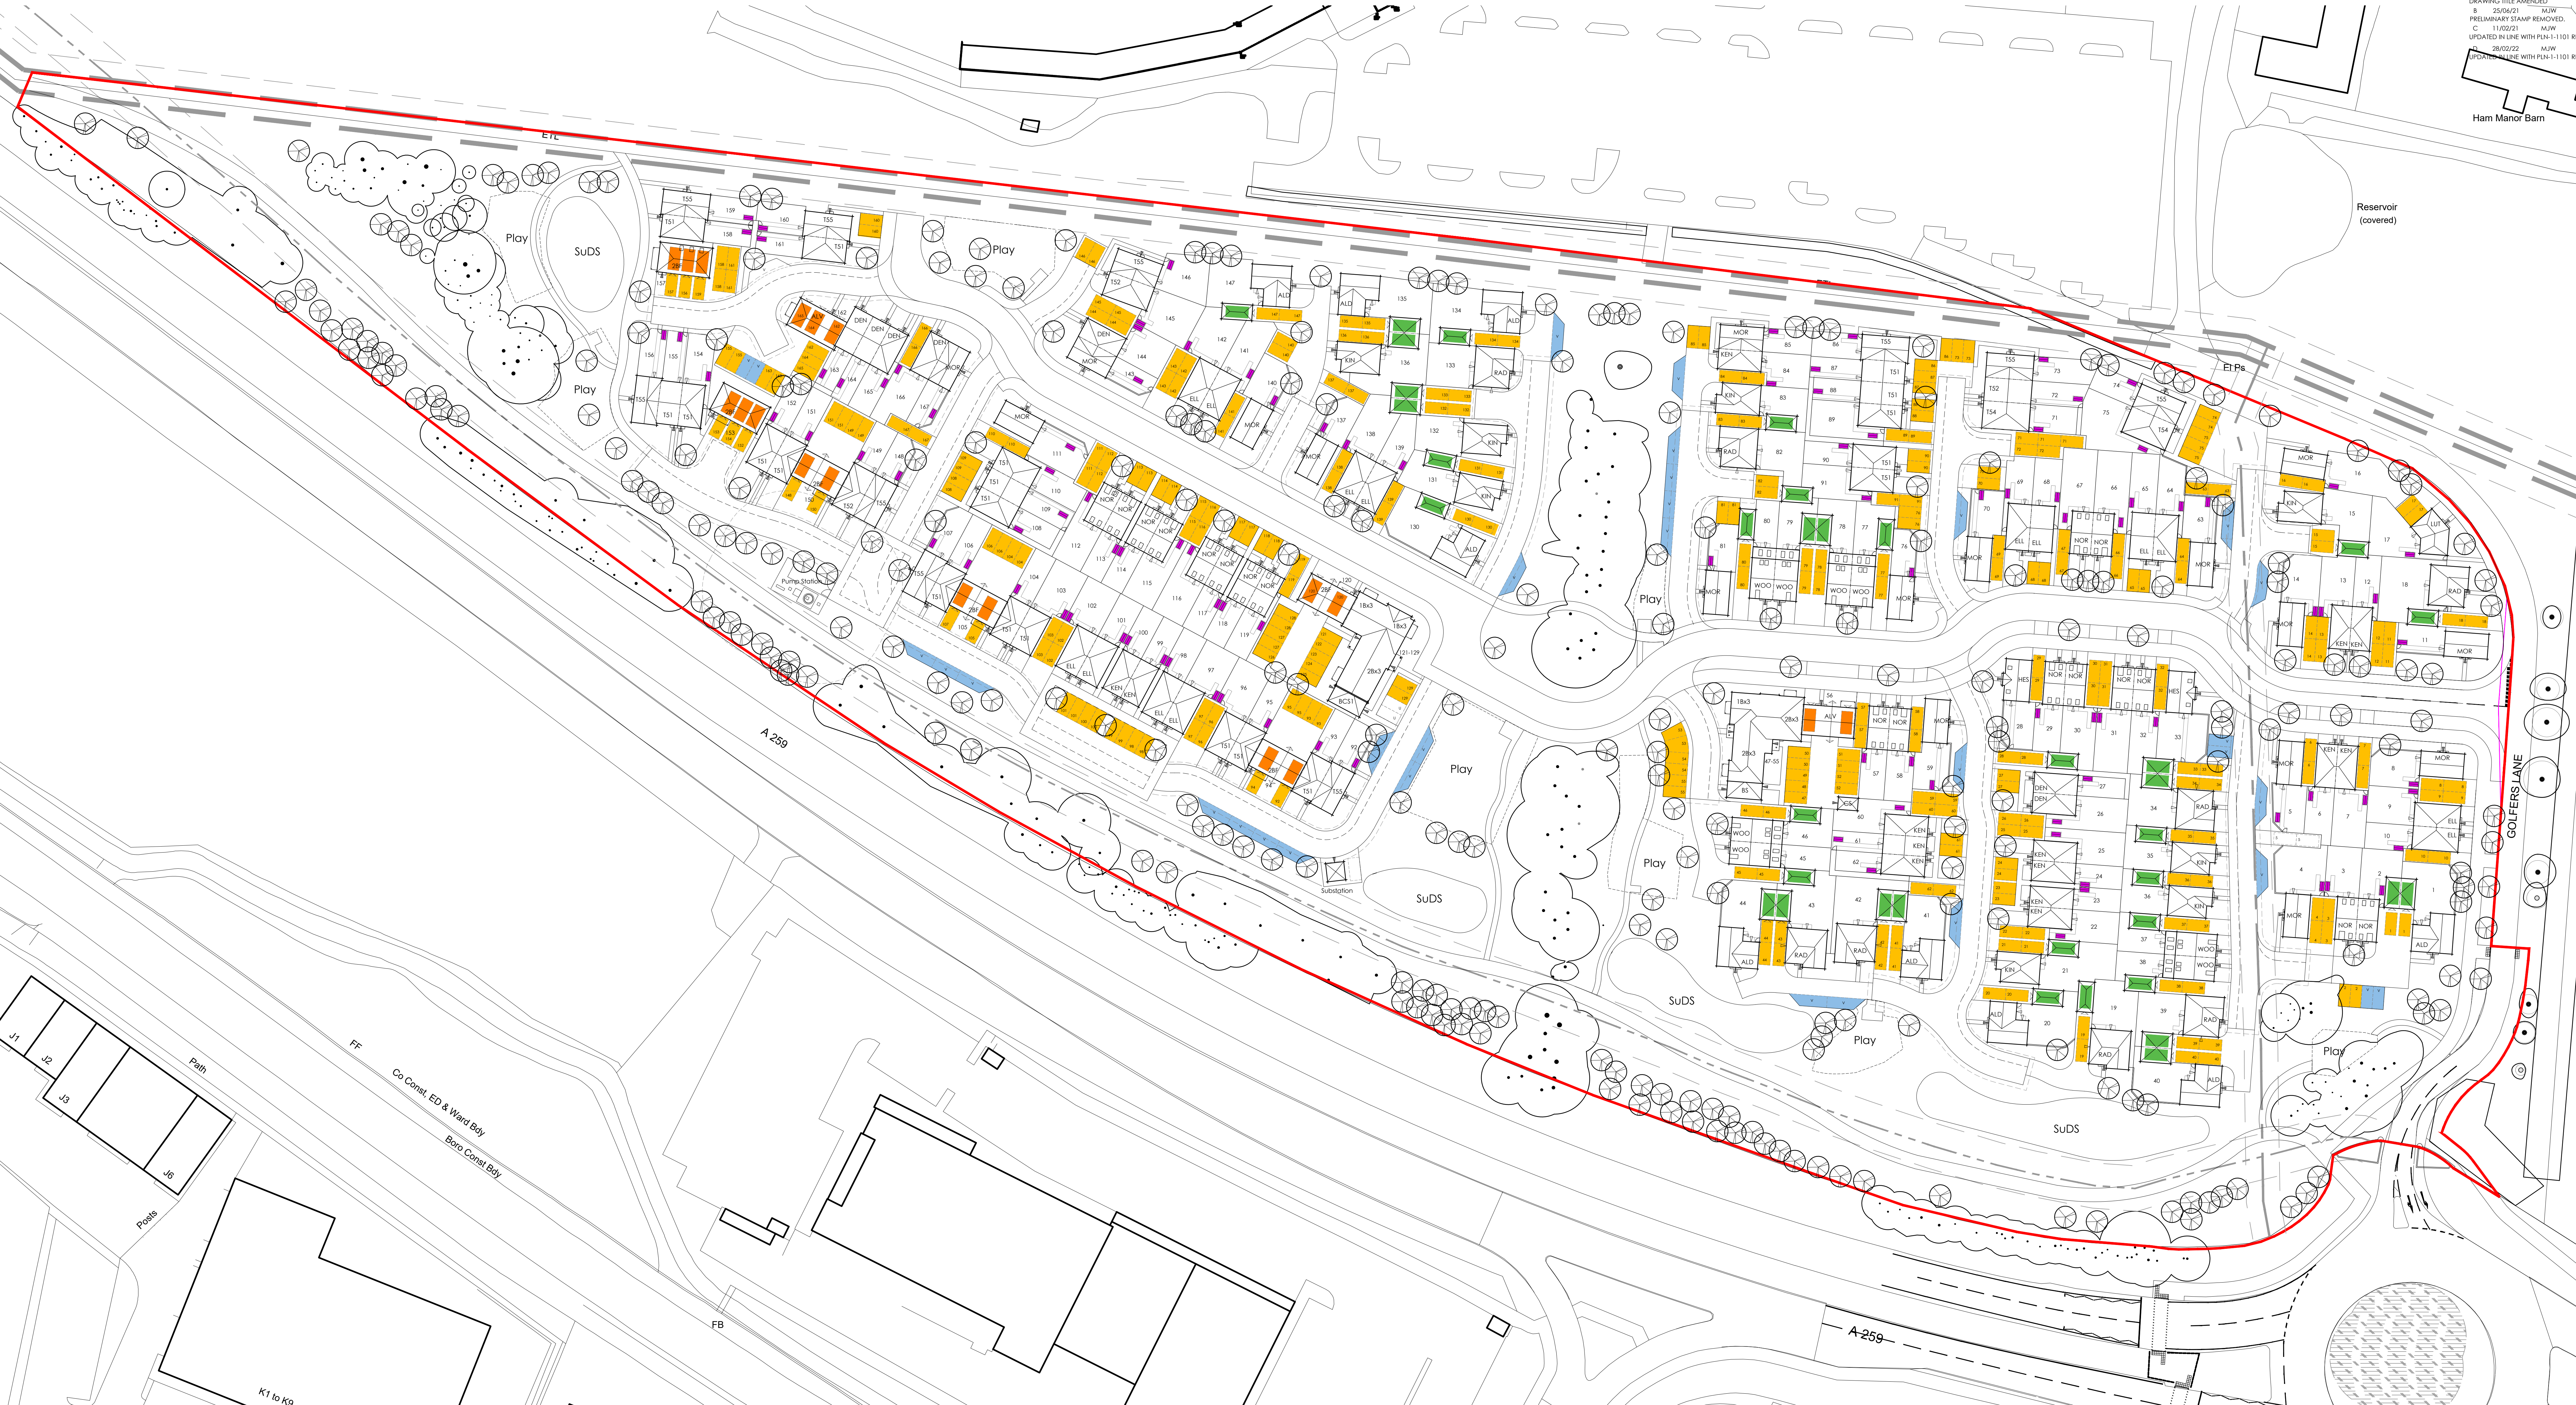

- Legend**
- | | |
|--|-----------------------------------|
| | Allocated Space |
| | Unallocated Space |
| | Visitor Space |
| | Garage Space (Inc. Cycle Storage) |
| | Cycle Store |
| | Communal Cycle Store |

Project:
LAND AT GOLFERS LANE
RUSTINGTON GOLF CENTRE
RUSTINGTON

Drawing Title:
PARKING PLAN

