


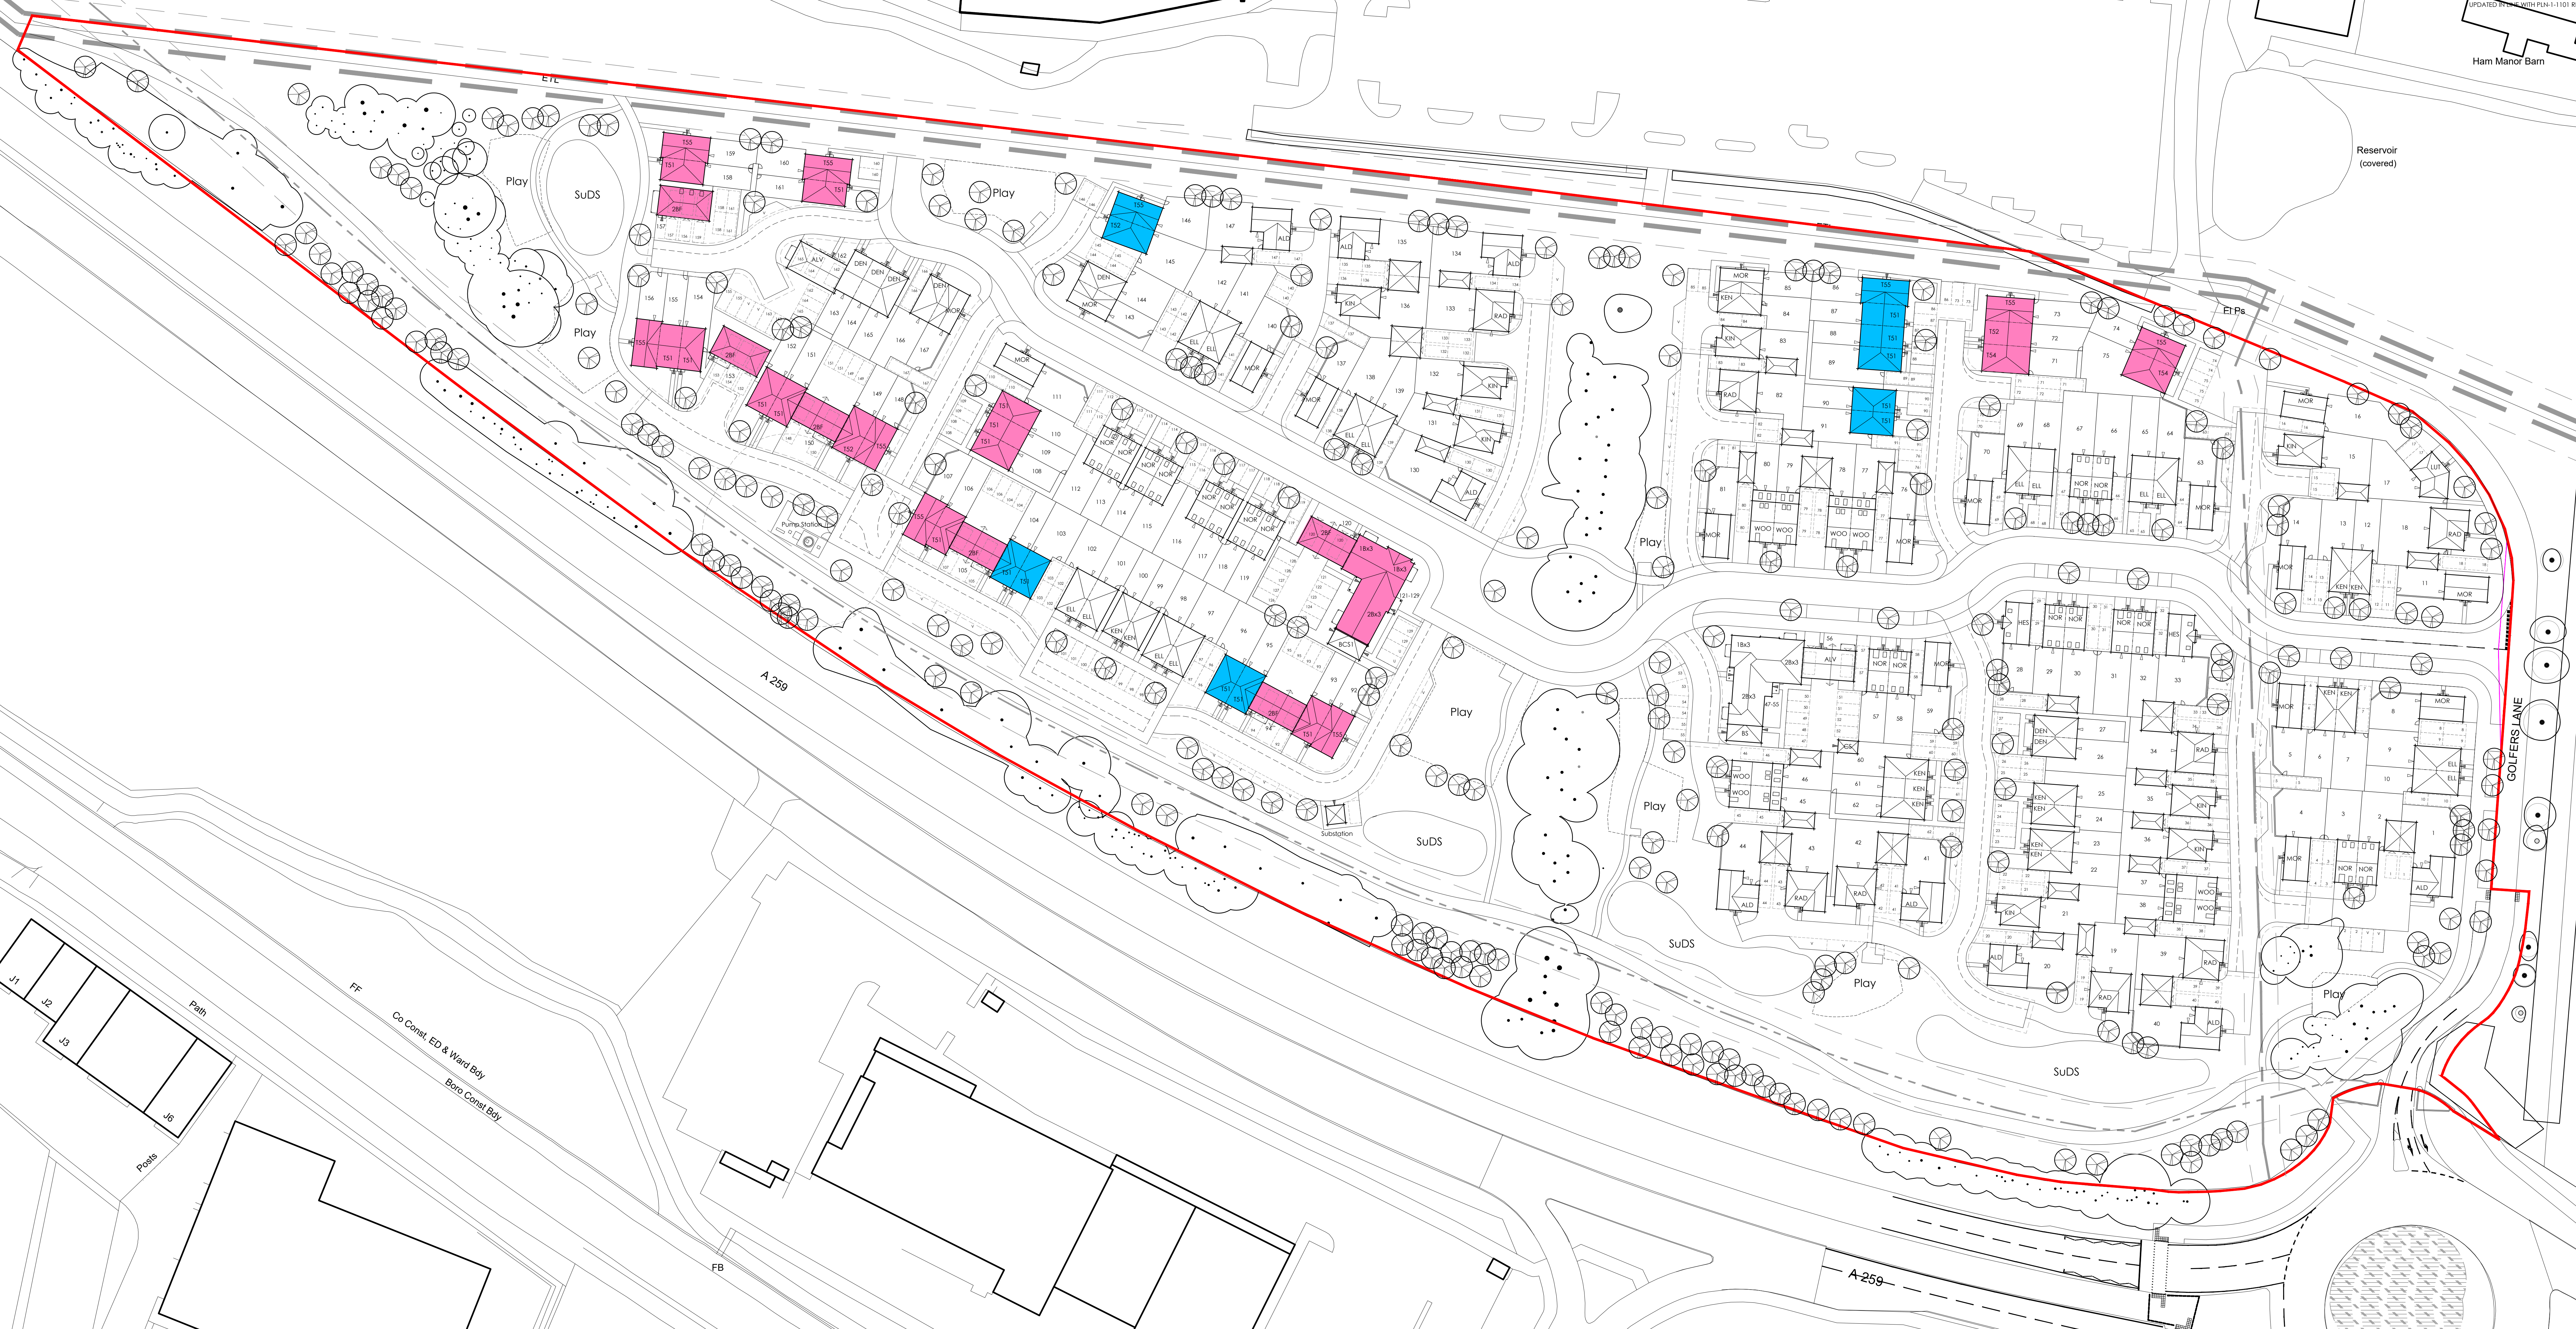

Legend

-
- Affordable Rent
- Shared Ownership
- Open Market

Project:
LAND AT GOLFERS LANE
RUSTINGTON GOLF CENTRE
RUSTINGTON

Drawing Title:
SCHEME PLAN

