



Front Elevation
ALD-SB
The Spine



Side Elevation



Rear Elevation



Side Elevation




Front Elevation
ALD-L
The Lanes



Side Elevation



Rear Elevation

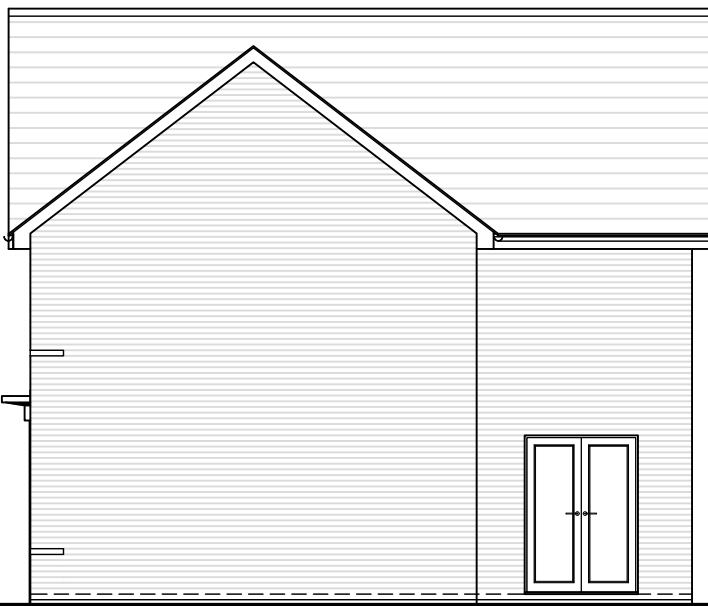

Side Elevation



Front Elevation
ALD-LB
The Lanes




Side Elevation




Rear Elevation



Side Elevation

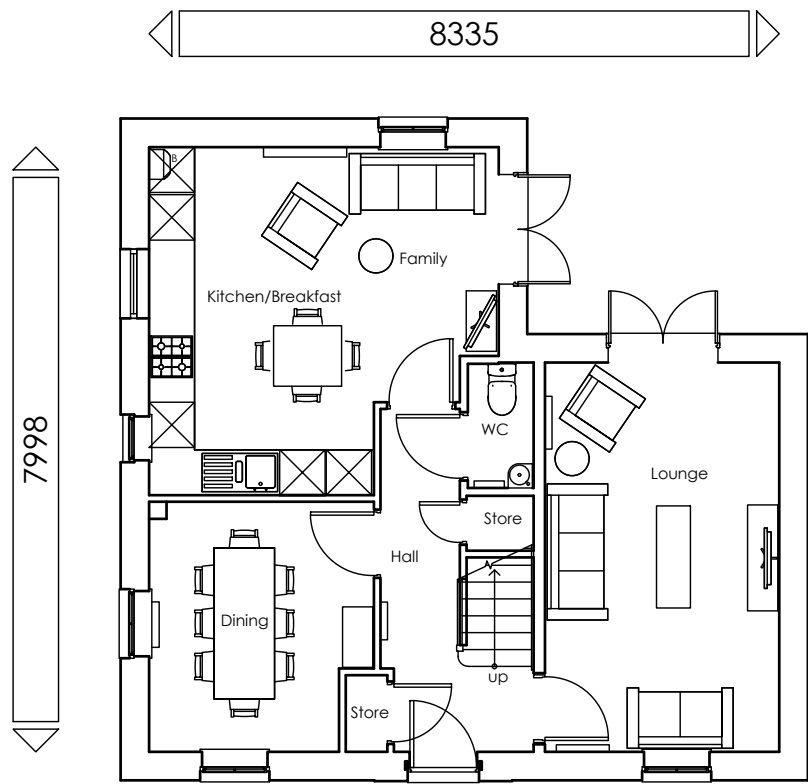

Ground Floor Plan

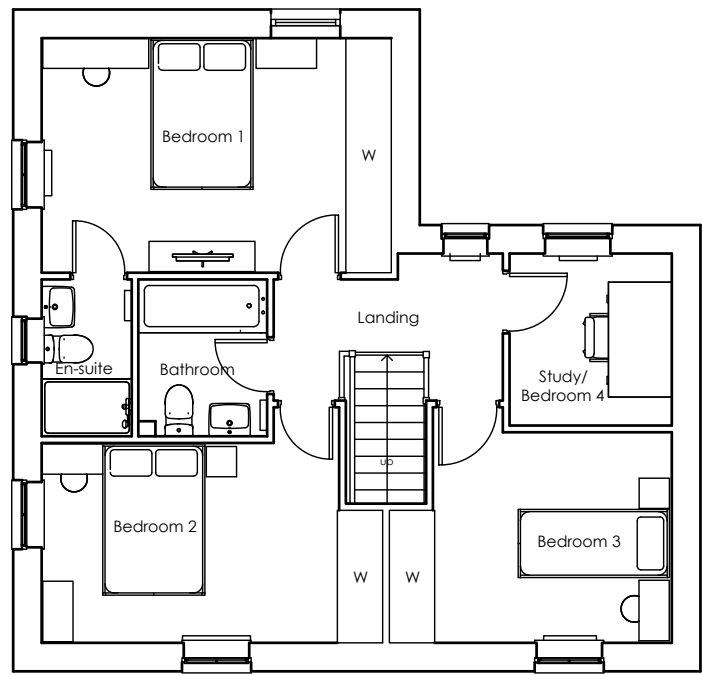

First Floor Plan

© This drawing and the works depicted contains information that is the copyright of Carlton Design Partnership Ltd. This drawing may also contain copyrighted information of third parties. The drawing or part thereof may not be reproduced, re-used or altered except with the written permission of the originator. No liability will be accepted for amendments made by third parties. Scaled measurements must not be taken from this drawing, other than for planning purposes. Any discrepancy or disparity must be notified to the originator in writing. The drawing may contain Ordnance Survey Data that is subject to Crown Copyright. All Rights reserved.

Rev	Date	Drawn	Checked
-	27/05/21	LD/LB	
FIRST ISSUE			
A	29/05/21	MJW	
DRAWING TITLE AMENDED.			
B	01/06/21	LD	
DRAWING TITLE AMENDED.			
C	24/06/21	LD	
PLOT NUMBERS ADDED.			
D	03/02/22	LB	
HOUSE TYPES UPDATED.			
E	11/02/22	LB	
PLOT NUMBERS ADDED			

3 Bedroom - 5 Person
Plot:
As: 40,44,130,135
Opp: 1,20,41,134,147

Project:
LAND AT GOLFERS LANE
RUSTINGTON GOLF CENTRE
RUSTINGTON

Drawing Title:
HOUSE TYPES
ALDERNEY
ELEVATIONS & FLOOR PLANS



1:100 0 2 3 4 5m
@A1
Drg No: PLN-1-2101 Rev: E