


© This drawing and the works depicted contains information that is the copyright of Carlton Design Partnership Ltd. This drawing may also contain copyrighted information of third parties. The drawing or part thereof may not be reproduced, re-used or altered except with the written permission of the originator. No liability will be accepted for amendments made by third parties. Scaled measurements must not be taken from this drawing, other than for planning purposes. Any discrepancy or disparity must be notified to the originator in writing. This drawing may contain Ordnance Survey Data that is subject to Crown Copyright. All Rights reserved.


Rev	Date	Drawn	Checked
-	27/05/21	LD/LB	
FIRST ISSUE			
A	29/05/21	MJW	
DRAWING TITLE AMENDED.			
B	01/06/21	LD	
DRAWING TITLE AMENDED.			
C	24/06/21	LD	
PLOT NUMBERS ADDED.			
D	03/02/22	LB	
HOUSE TYPES UPDATED.			
E	11/02/22	LB	
PLOT NUMBERS ADDED.			




Front Elevation
T55-E
The Edges

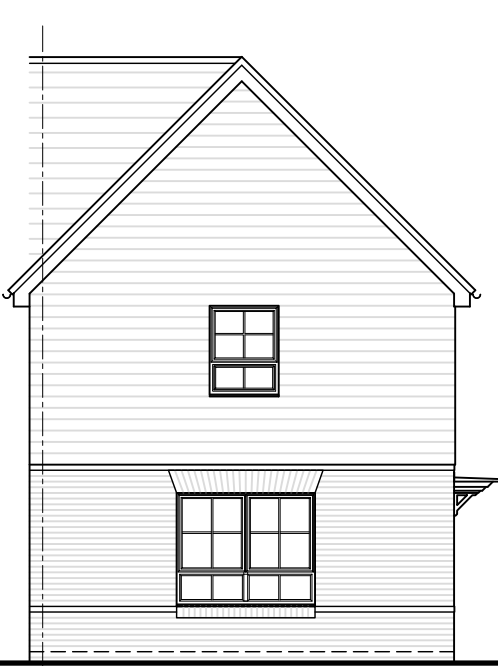

Side Elevation

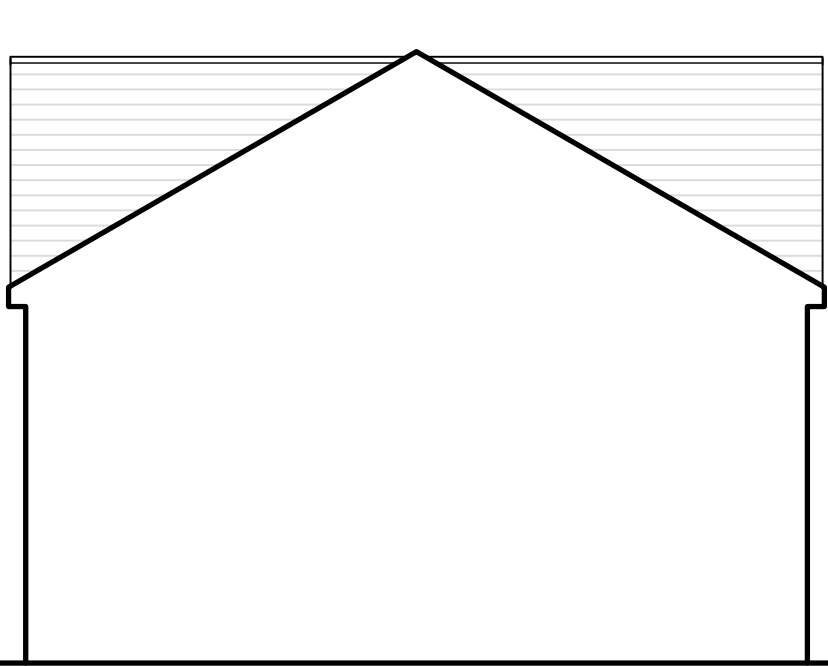

Rear Elevation

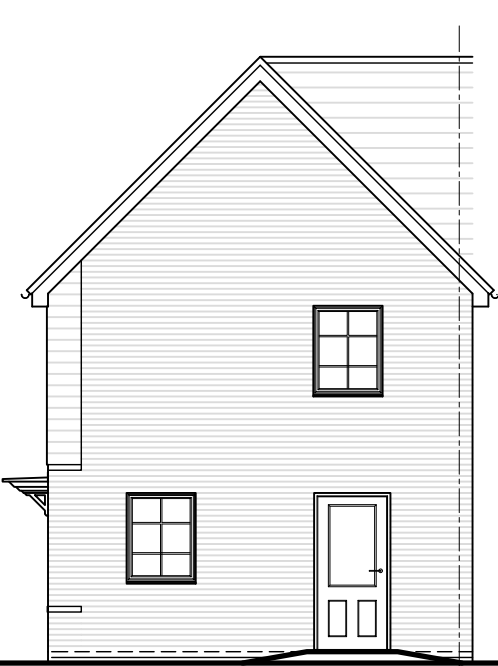


Side Elevation




Front Elevation
T55-S
The Spine



Side Elevation

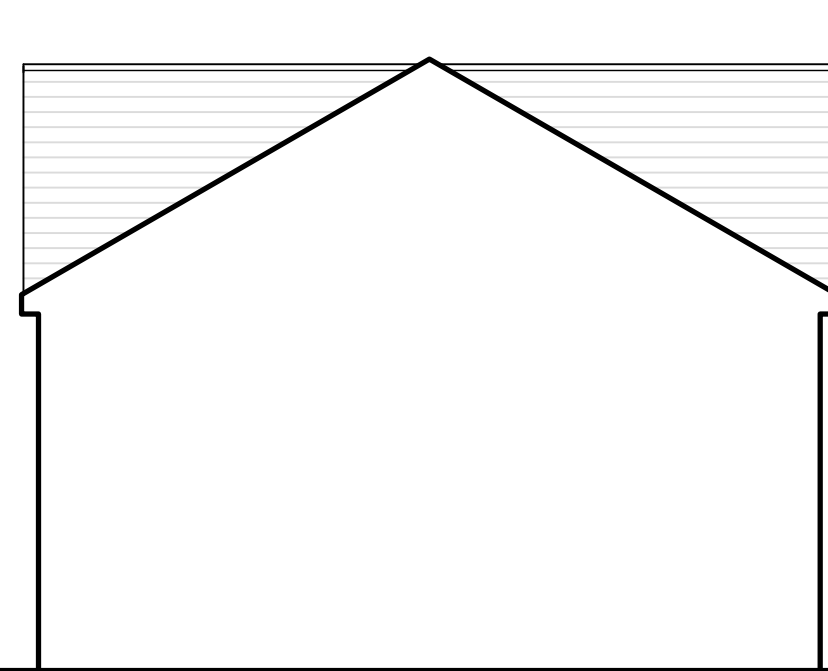

Rear Elevation

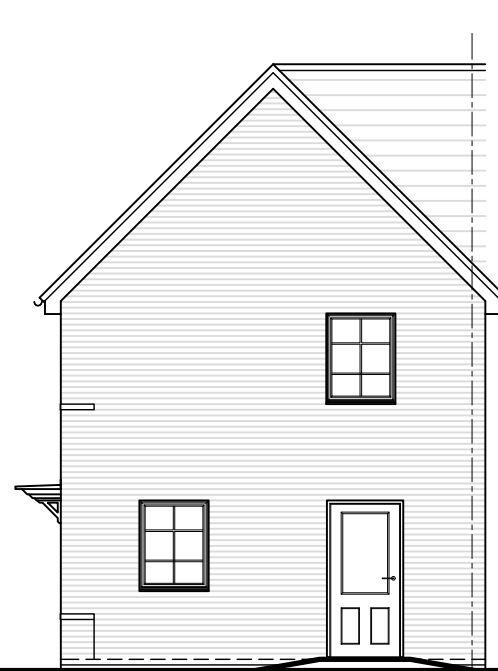


Side Elevation



Front Elevation
T55-L
The Lanes




Side Elevation

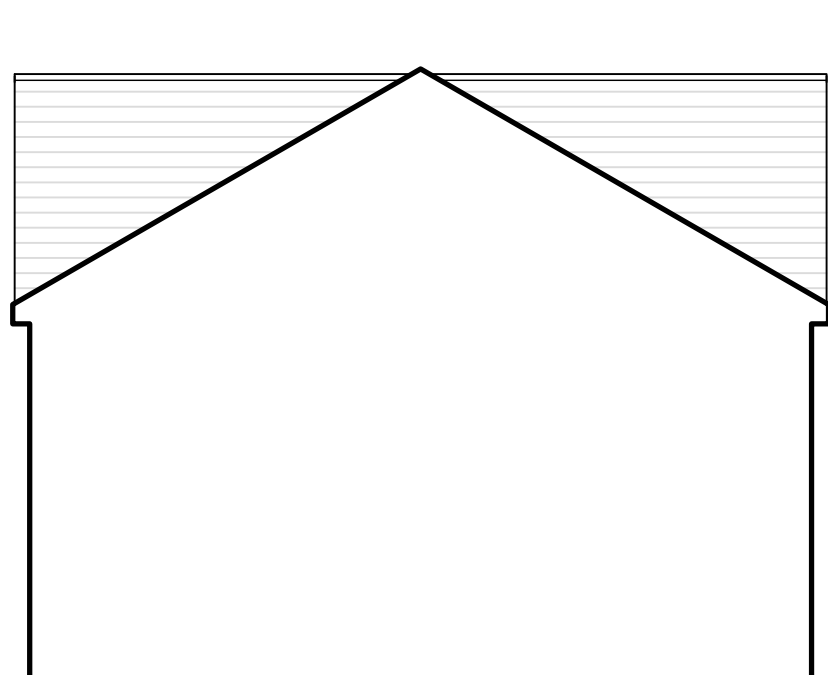


Rear Elevation




Side Elevation

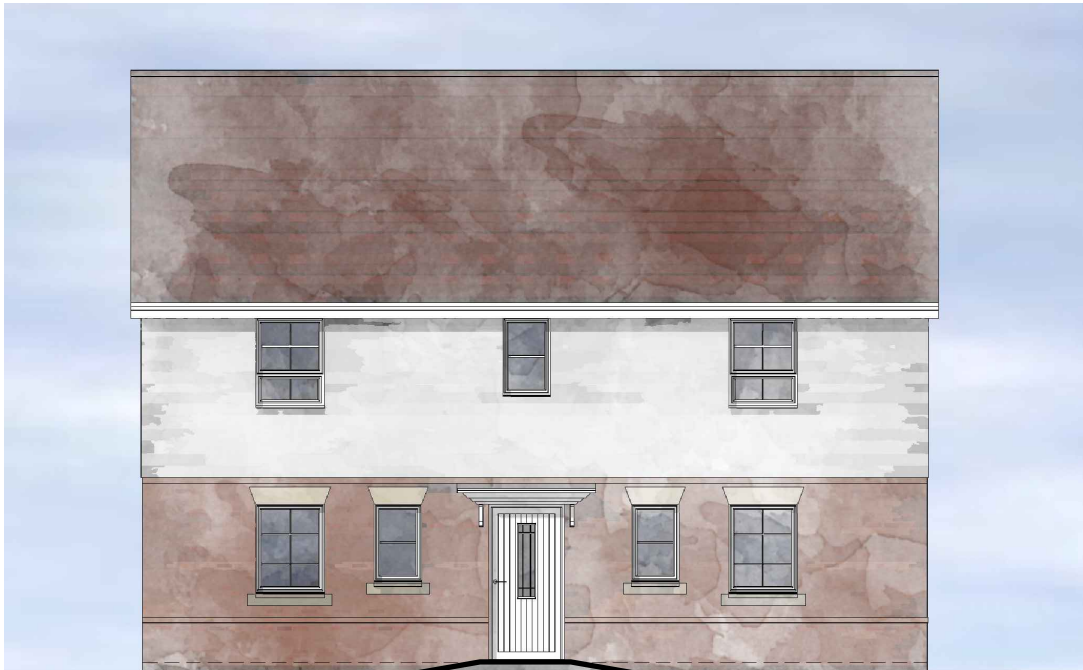


Front Elevation
T55-LB
The Lanes

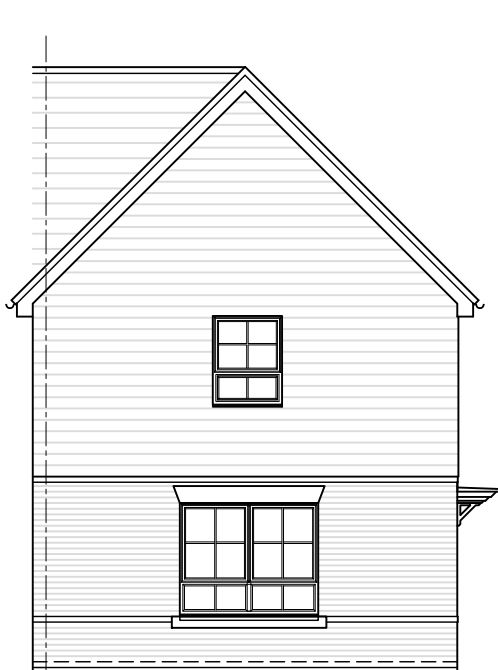


Side Elevation

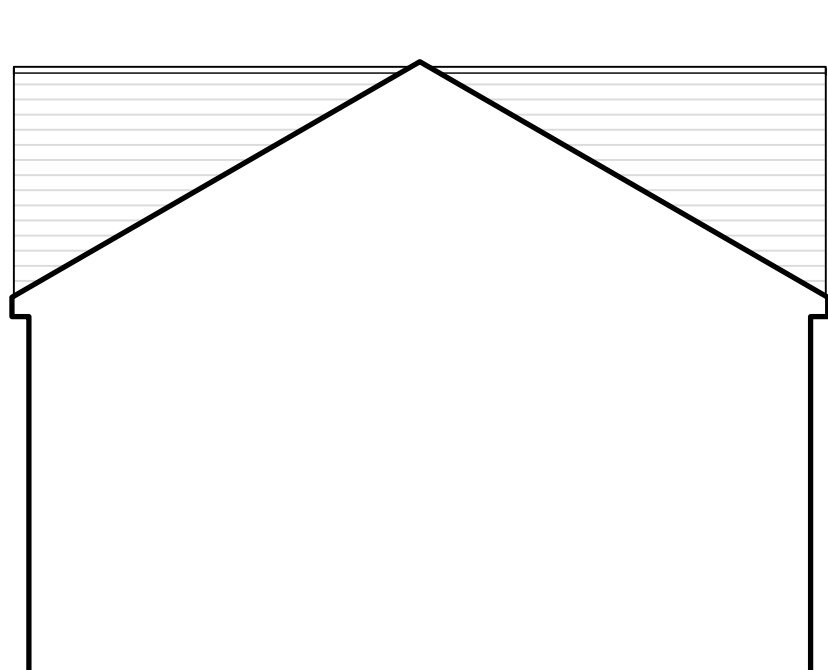


Rear Elevation

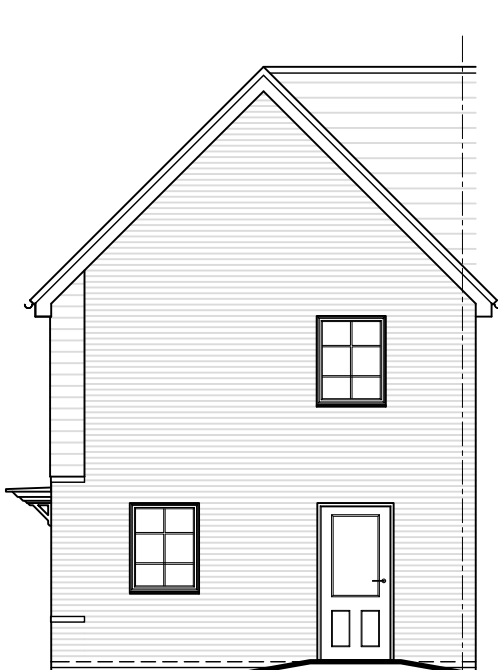

Side Elevation

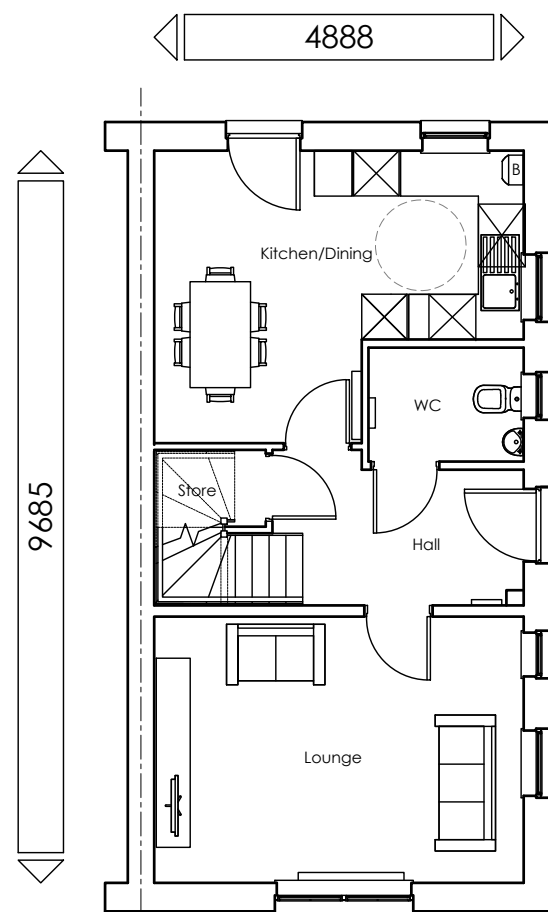

Ground Floor Plan

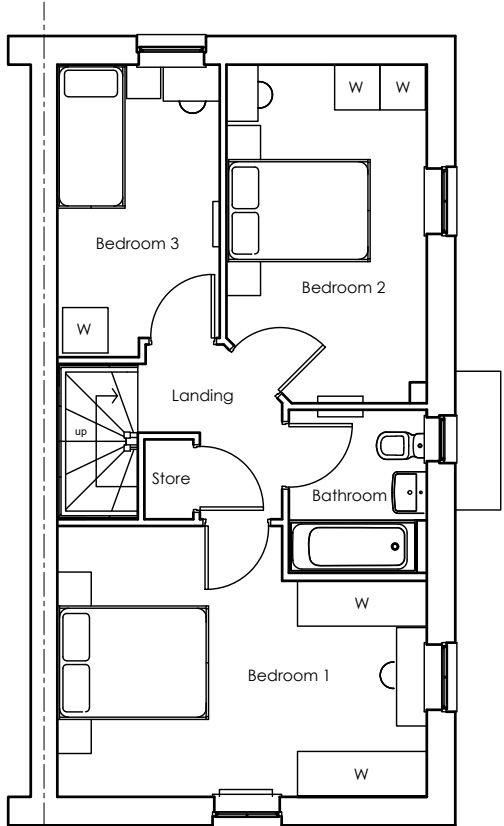

First Floor Plan

3 Bedroom - 5 Person
Plot:
As: 74,86,92,148,160
Opp: 73,107,146,156,159

Project:
LAND AT GOLFERS LANE
RUSTINGTON GOLF CENTRE
RUSTINGTON

Drawing Title:
HOUSE TYPES
T55 (AFFORDABLE)
ELEVATIONS & FLOOR PLANS