





Front Elevation
T52-E
The Edges

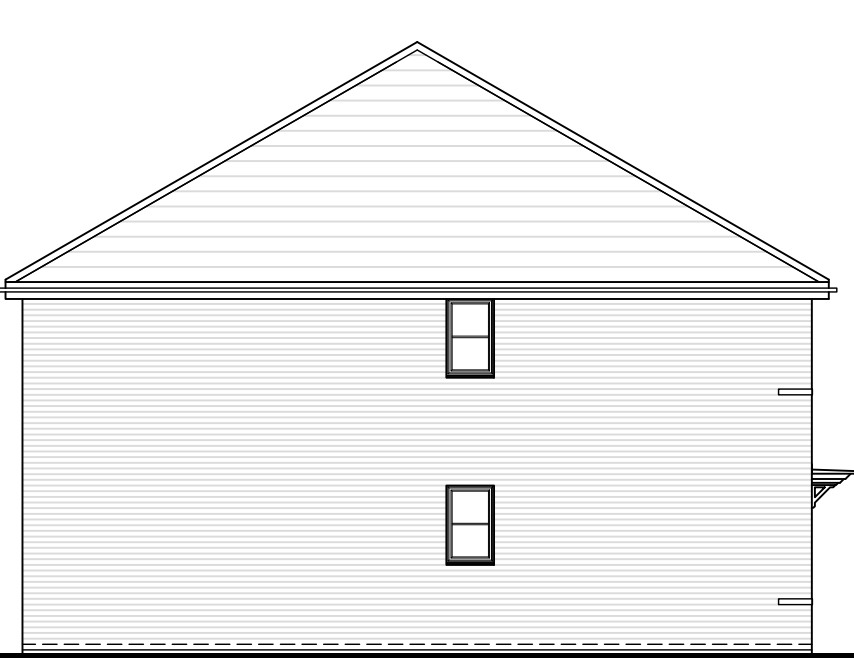

Side Elevation



Rear Elevation

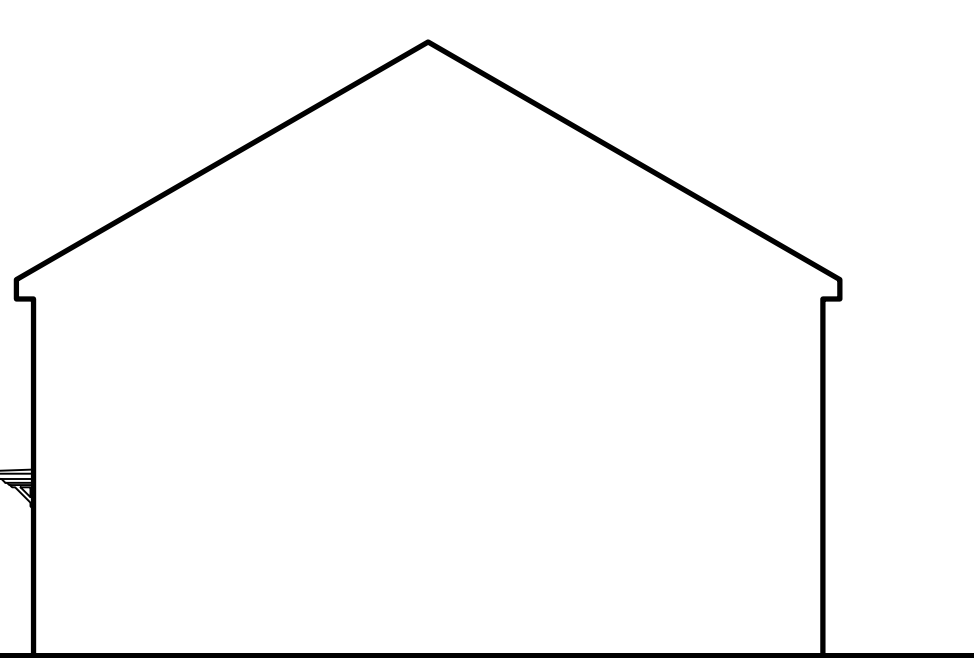

Side Elevation




Front Elevation
T52-S
The Spine



Side Elevation




Rear Elevation

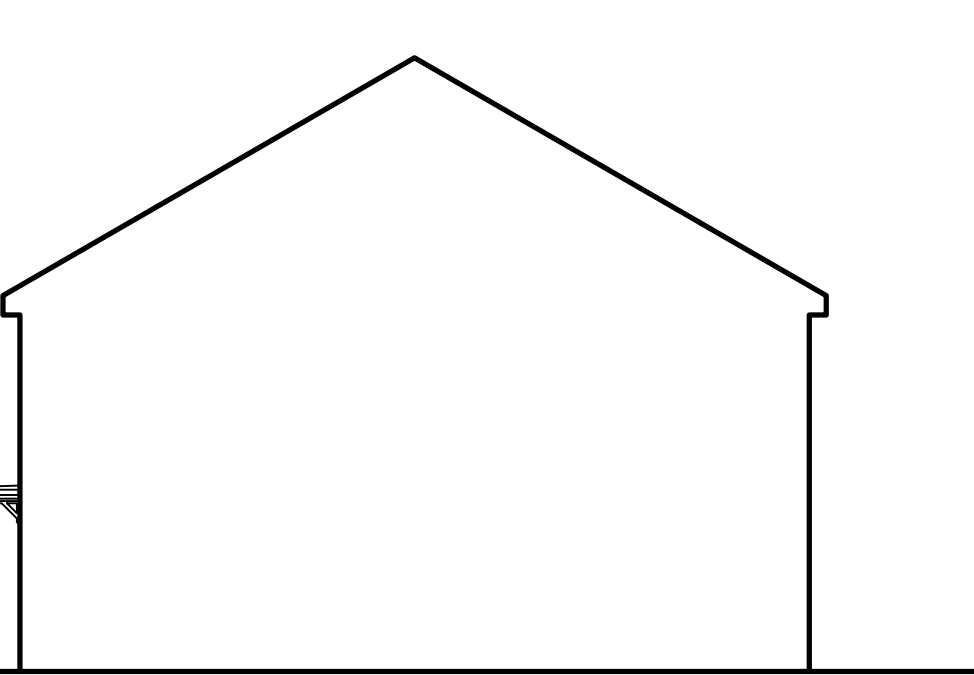

Side Elevation




Front Elevation
T52-L
The Lanes

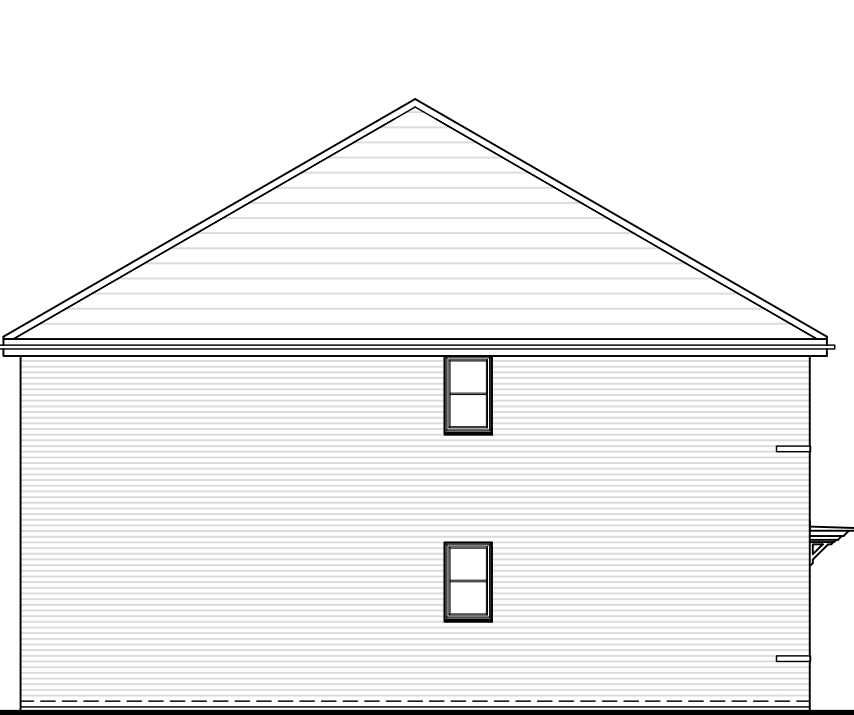


Side Elevation




Rear Elevation

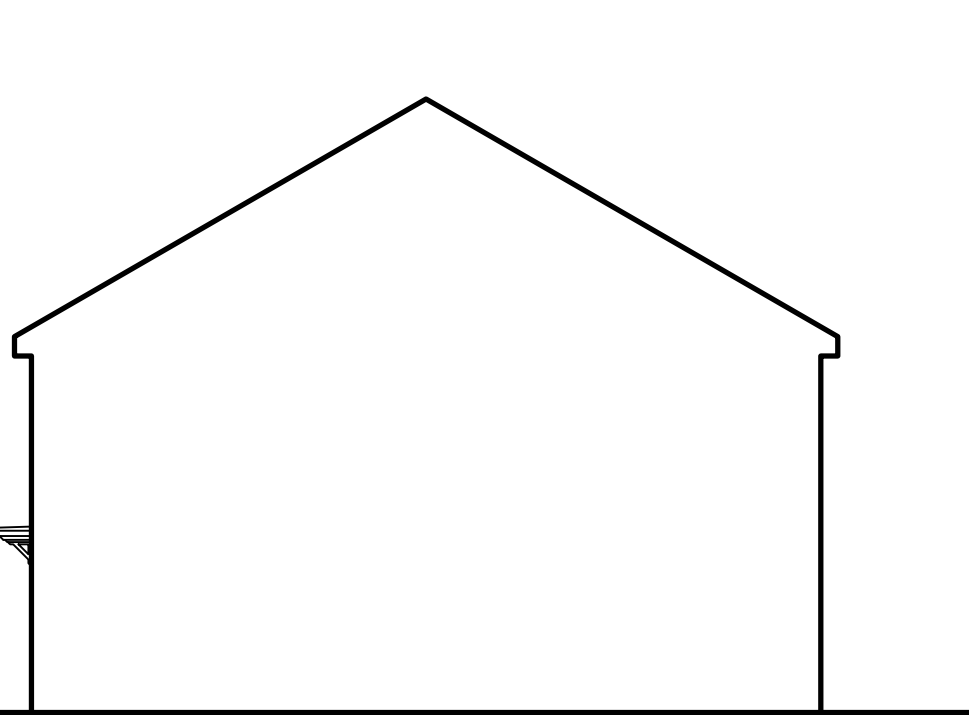

Side Elevation

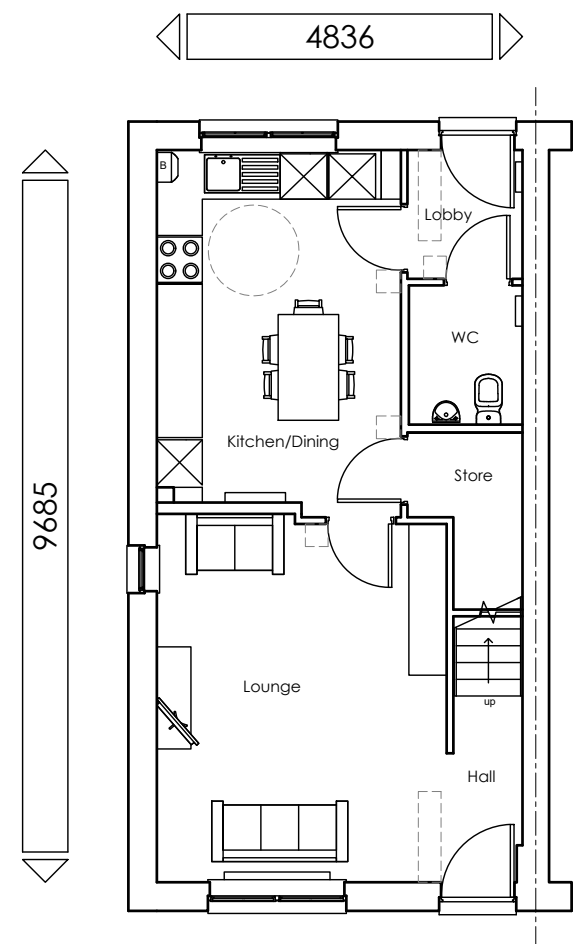

Ground Floor Plan

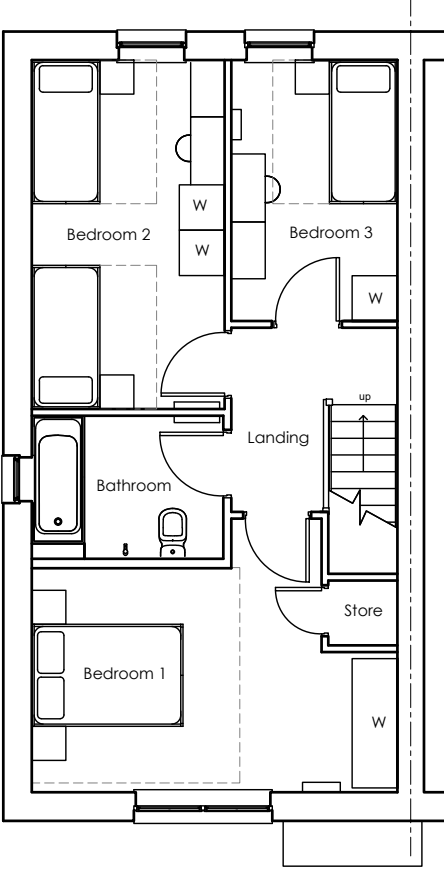

First Floor Plan

© This drawing and the works depicted contain information that is the copyright of Carlton Design Partnership Ltd. This drawing may also contain copyrighted information of third parties. This drawing or part thereof may not be reproduced, re-used or altered except with the written permission of the originator. No liability will be accepted for amendments made by third parties. Scaled measurements must not be taken from this drawing, other than for planning purposes. Any discrepancy or disparity must be notified to the originator in writing. This drawing may contain Ordnance Survey Data that is subject to Crown Copyright. All Rights reserved.

Rev	Date	Drawn	Checked
-	27/05/21	LD/LB	
FIRST ISSUE			
A	29/05/21	MJW	
DRAWING TITLE AMENDED.			
B	01/06/21	LD	
DRAWING TITLE AMENDED.			
C	24/06/21	LD	
PLOT NUMBERS ADDED.			
D	03/02/22	LB	
HOUSE TYPES UPDATED.			
E	11/02/22	LB	
PLOT NUMBERS ADDED.			

3 Bedroom - 5 Person
Plot:
As: 72.149
Opp: 145

Project:
LAND AT GOLFERS LANE
RUSTINGTON GOLF CENTRE
RUSTINGTON

Drawing Title:
HOUSE TYPES
T52 (AFFORDABLE)
ELEVATIONS & FLOOR PLANS



Dwg No: PLN-1-2114 Rev: E