




Front Elevation

Side Elevation



Rear Elevation

Side Elevation

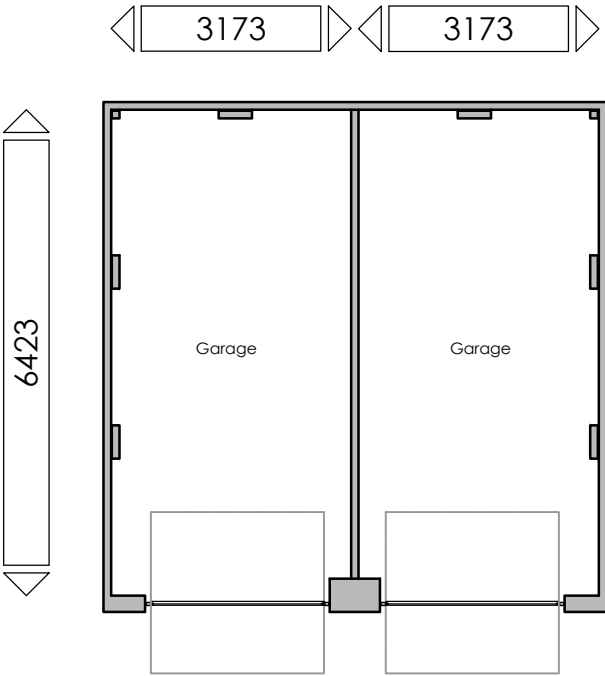

Floor Plan

© This drawing and the works depicted contains information that is the copyright of Carlton Design Partnership Ltd. This drawing may also contain copyrighted information of third parties. This drawing or part thereof may not be reproduced, re-used or altered except with the written permission of the originators. No liability will be accepted for amendments made by third parties. Scaled measurements must not be taken from this drawing, other than for planning purposes. Any discrepancy or disparity must be notified to the originator in writing. This drawing may contain Ordnance Survey Data that is subject to Crown Copyright. All Rights reserved.

| Rev                    | Date     | Drawn | Checked |
|------------------------|----------|-------|---------|
| -                      | 27/05/21 | LD/LB |         |
| REVISION               |          |       |         |
| A                      | 29/05/21 | MJW   |         |
| DRAWING TITLE AMENDED. |          |       |         |
| B                      | 01/06/21 | PH    |         |
| DRAWING TITLE AMENDED. |          |       |         |

Project:  
LAND AT GOLFERS LANE  
RUSTINGTON GOLF CENTRE  
RUSTINGTON

Drawing Title:  
TWIN GARAGE  
ELEVATIONS & FLOOR PLANS



**BARRATT**  
HOMES

**carlton**  
design partnership

Selwyn House, 32a Castle Way, Southampton, SO14 2AW  
023 8011 8866 [www.carltondesignpartnership.com](http://www.carltondesignpartnership.com)

1:100  
@A3

012345

m

Drg No: PLN-I-3702

Rev: B