
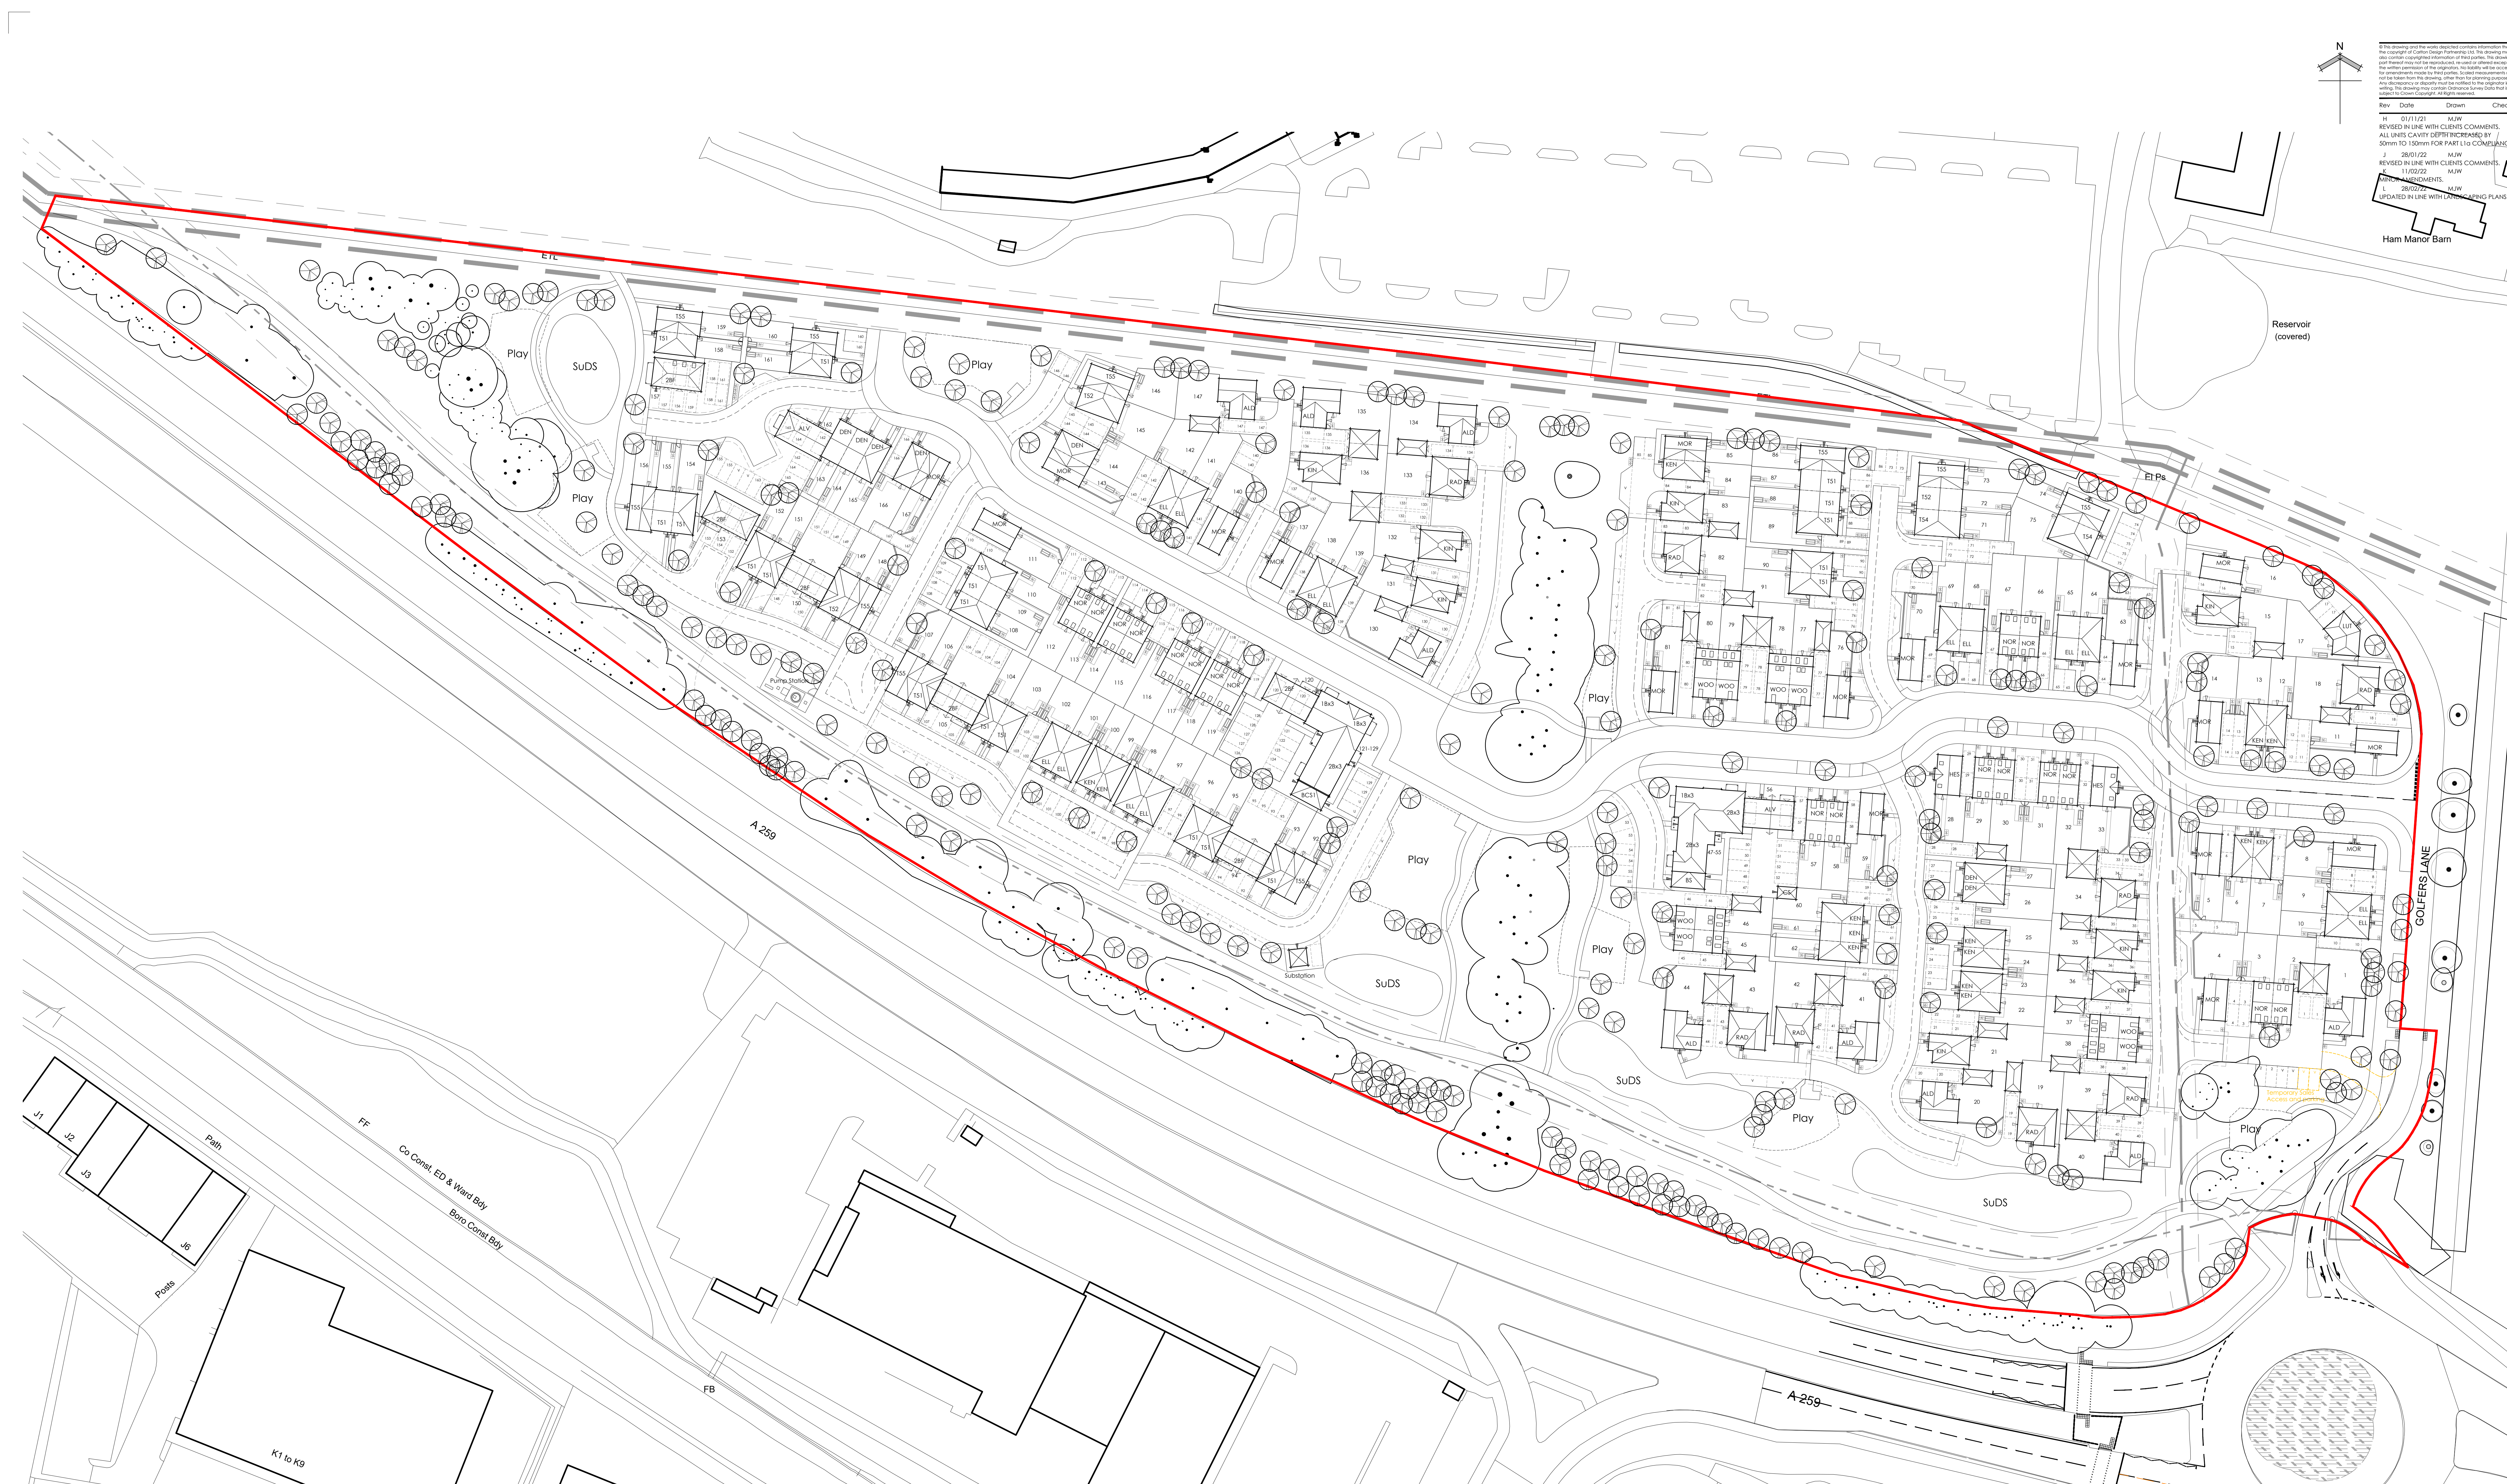
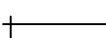
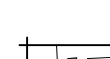
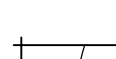
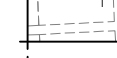
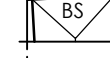
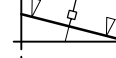
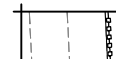
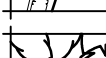


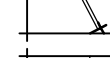

Legend							
	Application Boundary		Parking Space		Communal Bin Store		1.2m Post & Rail Fence
	Indicative Tree Position		Main Entrance		Communal Cycle Store		1m Estate Railings
	Indicative Landscaping		Secondary Entrance		Shed Location		0.45m Knee Rail
	Existing Tree		Garage Entrance		1.8m Brick Wall		1.8m Brick Pier & Timber Panel Wall
	Existing Tree		Bin Storage Area		1.8m Closed Board Fence		Ballards
	Existing Hedge		Bin Collection Point		1.8m Larchlap Fence		Informal Path

Project:
LAND AT GOLFERS LANE
RUSTINGTON GOLF CENTRE
RUSTINGTON

Drawing Title:
SITE LAYOUT

**BARRATT**
HOMES



1:500	0	5	10	15	20	2
1:250	0	5	10	15	20	2
1:125	0	5	10	15	20	2

Drawn: PLN-1-1101

Rev: