


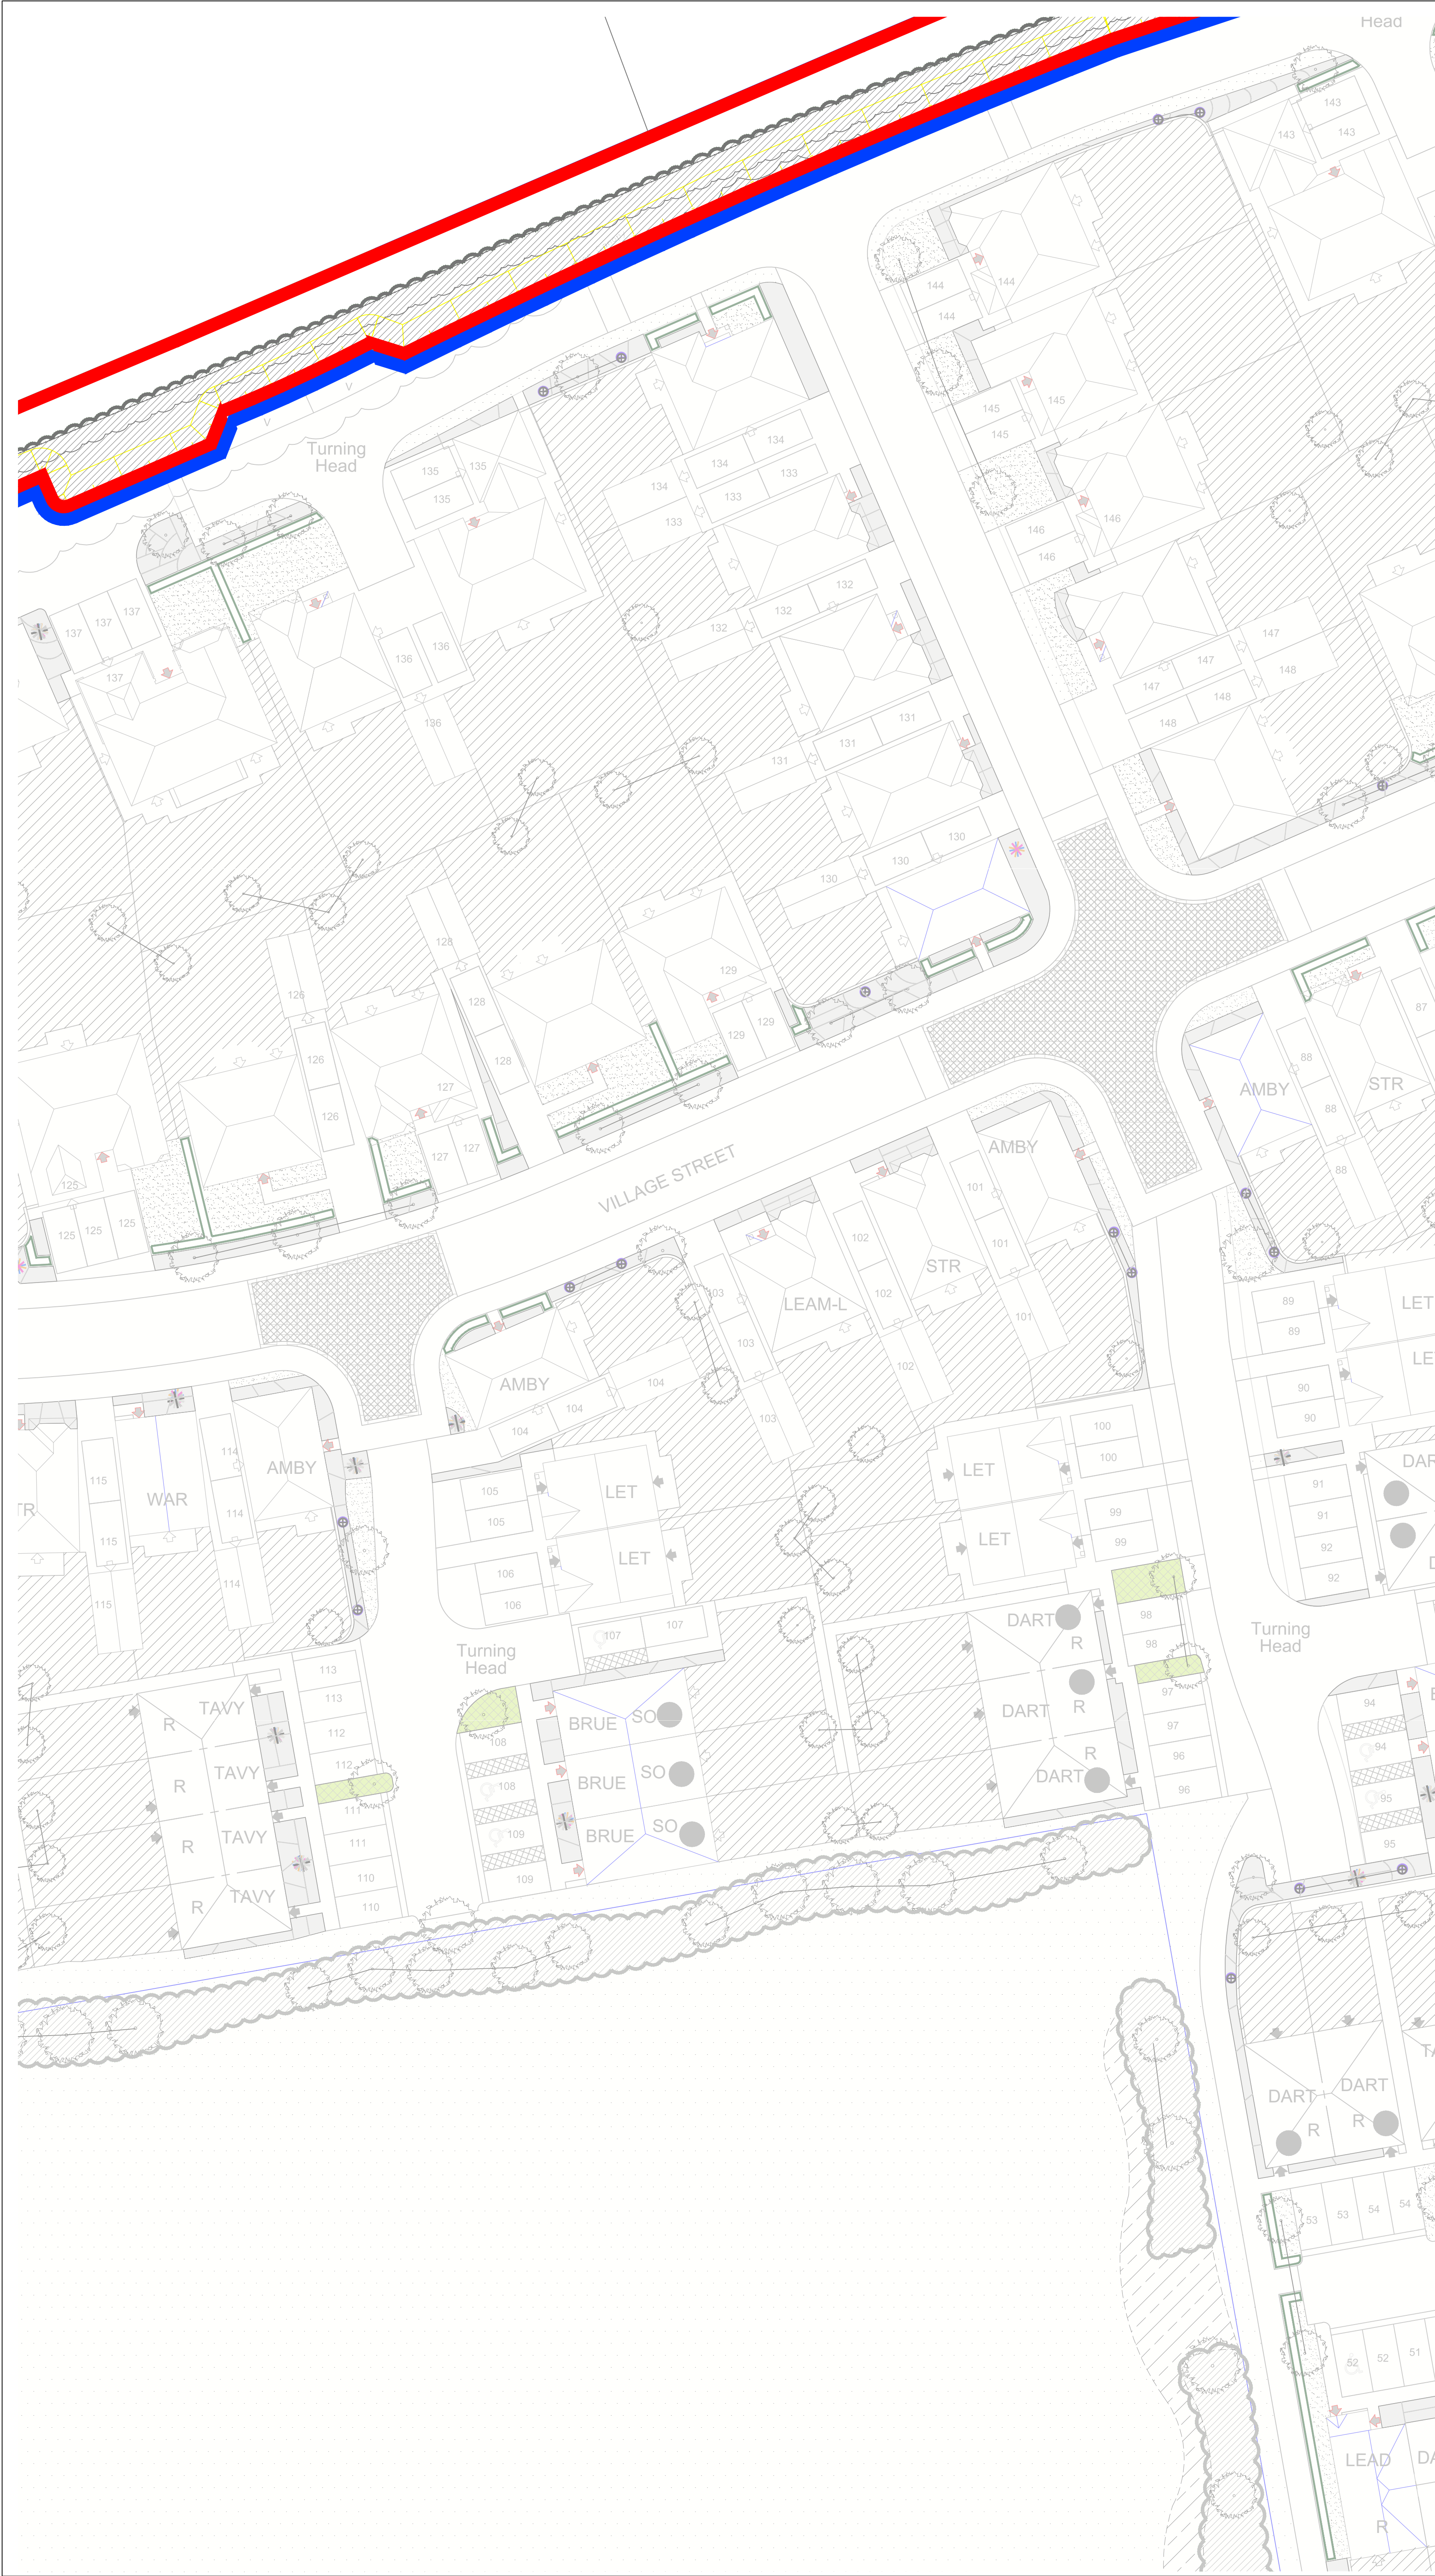

© 2021 RPS Group
Notes
1. This drawing has been prepared in accordance with the scope of RPS's appointment with its client and is subject to the terms and conditions of that appointment. RPS accepts no liability for any use of this document other than by its client and only for the purposes for which it was prepared and provided.
2. If received electronically it is the recipient's responsibility to print to correct scale. Only written dimensions should be used.
3. Where applicable Ordnance Survey (c) Crown Copyright 2021
All rights reserved. Licence number 0100031673

KEY

SOFT LANDSCAPE

Proposed elements

SEMI-MATURE TREE
(20-25 / 25-30cm girth)

EXTRA HEAVY STANDARD TREE
(14-16 / 16-18 / 18-20cm girth)

HEAVY STANDARD TREE
(12-14cm girth)

CONIFEROUS TREE
(3.0 - 3.5m high)

MULTI-STEMMED TREE
(3.0 - 3.5m high)

ORNAMENTAL AMENITY SHRUB
PLANTING

NATURALISTIC GROUNDCOVER
PLANTING

NATIVE BUFFER MIX PLANTING

ORNAMENTAL HEDGE

NATIVE SPECIES HEDGE

MOWN AMENITY GRASS

PRIVATE LAWN

REAR GARDEN AREAS



GENERAL MEADOW

WET MEADOW AREA

CLIMBING SHRUB

SPECIMEN SHRUB
In shrub border or gravel area

MARGINAL PLANTING

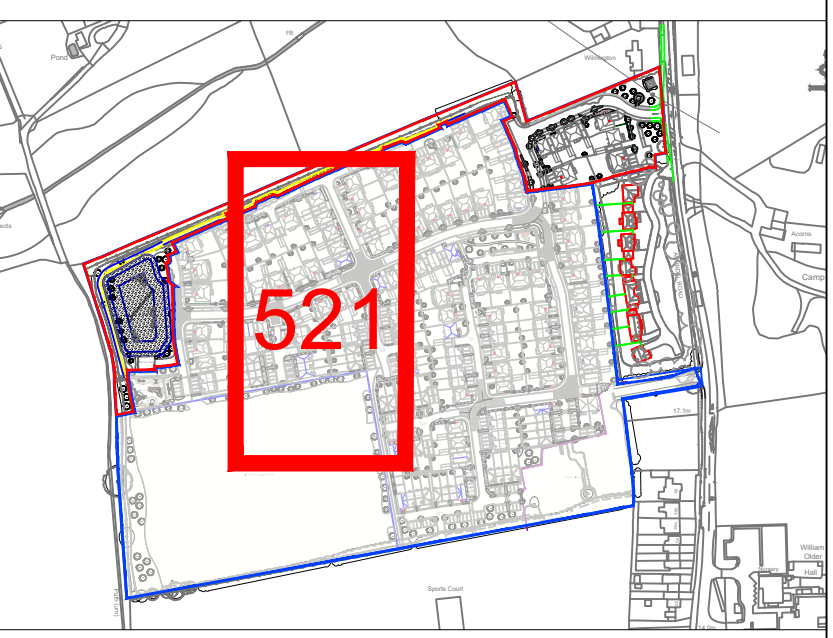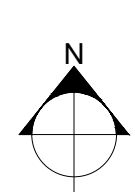

KEY PLAN

0m 5 10 15 20 25m

SCALE 1:250

A	Updated to latest layout	NG	DC	11.02.22
Rev	Description	By	CB	Date



Lakesbury House, Hittingbury Road, Chandlers Ford,
Hampshire SO53 5SS
T: 02380 810 440 E: rpsso@rpsgroup.com

Client **Redrow Homes**

Project **Land at Arundel Road
Angmering**

Title **Planting Plan - S401
2 of 4**

Status	Drawn By	PM/Checked by
Planning	NG	DC

Job Ref	Scale @ A1	Date Created
JSL3924	1:250	Feb 2022

RPS Drawing / Figure Number	Rev
521	A

rpsgroup.com