


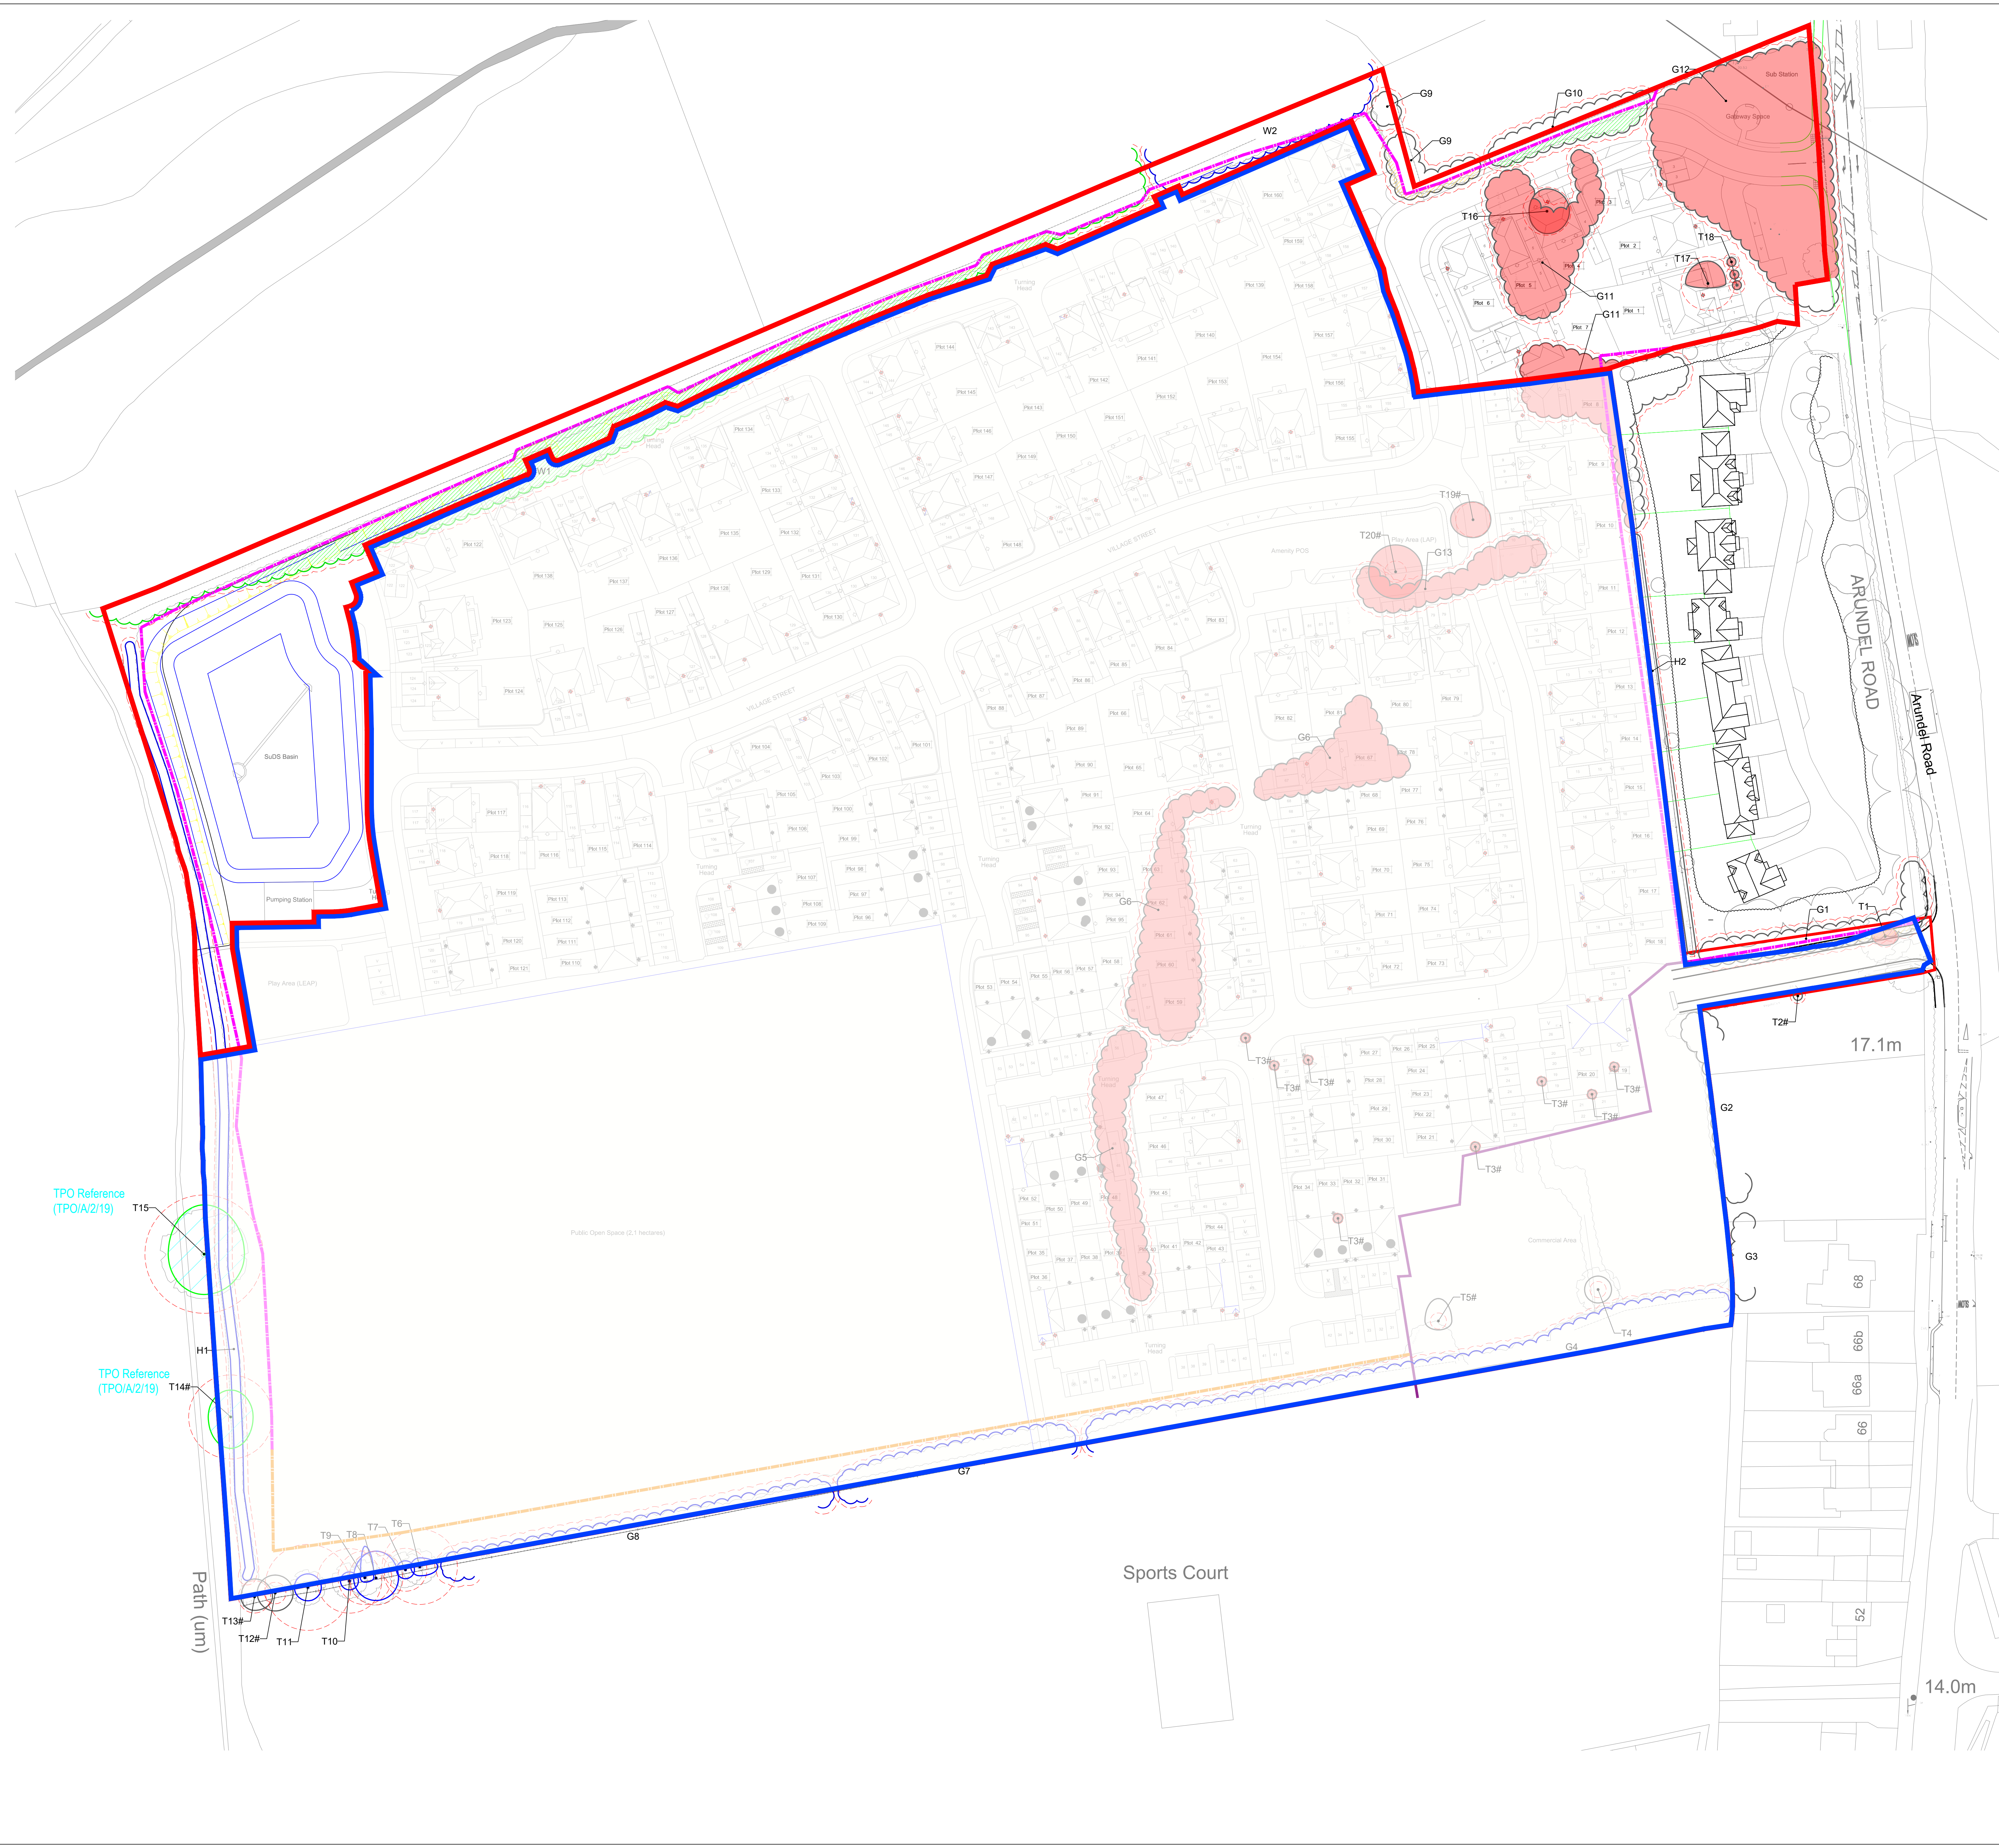





© 2021 RPS Group
Notes
1. This drawing has been prepared in accordance with the scope of RPS's appointment with its client and is subject to the terms and conditions of that appointment. RPS accepts no liability for any use of this document other than by its client and only for the purposes for which it was prepared and provided.
2. If received electronically it is the recipient's responsibility to print to correct scale. Only written dimensions should be used.
3. Where applicable Ordnance Survey (c) Crown Copyright 2021
All rights reserved. Licence number 0100031673

Key

- Survey boundary.
- Tree with numbered reference. Canopy spread and BS5837:2012 tree quality category as shown below.
- Tree (location estimated) with numbered reference. Canopy spread and BS5837:2012 tree quality category as shown below.
- Vegetation group with numbered reference. Canopy extents and BS5837:2012 tree quality category as shown below.
- Hedge with numbered reference. Width and BS5837:2012 tree quality category as shown below.
- BS 5837:2012 Tree Quality Categories - Table 1
 - Category A - High quality
 - Category B - Moderate quality
 - Category C - Low quality
 - Category U - Unsuitable for retention

- Tree Preservation Order No. TPO/A/2. Bracketted number reference relates to the TPO Schedule.
- Root protection area (RPA). Calculated in accordance with Section 4.6 - BS5837:2012
- Temporary protective fencing in accordance with Section 6.2 - BS5837:2012. See inset details for example barriers.
- Temporary protective barrier, hi-vis mesh. See inset Detail C for an example of the barrier.
- Tree or vegetation group to be removed with numbered reference. Canopy spread and BS5837:2012 tree quality category as shown below.
- Vegetation to be 'faced back' to provide construction space, works to accord with BS3998:2010 - Tree Works
- Vegetation to be crown lifted to provide 4.0m headroom to provide construction space, works to accord with BS3998:2010 - Tree Works

- NOTES:
- Refer to RPS Tree Survey Report & Schedule for further details.
 - Survey based on a visual inspection from the ground and is not intended as a full arboricultural inspection.
 - Plan produced in accordance with recommendations set out in BS 5837:2012 - Trees in Relation to design, construction and construction.
 - Due to the tight protection afforded to travelling traffic, vegetation removal should not take place during the best nesting period, generally, although not restricted to, March - August inclusive.
 - Survey based upon topographic survey produced in 06/2017

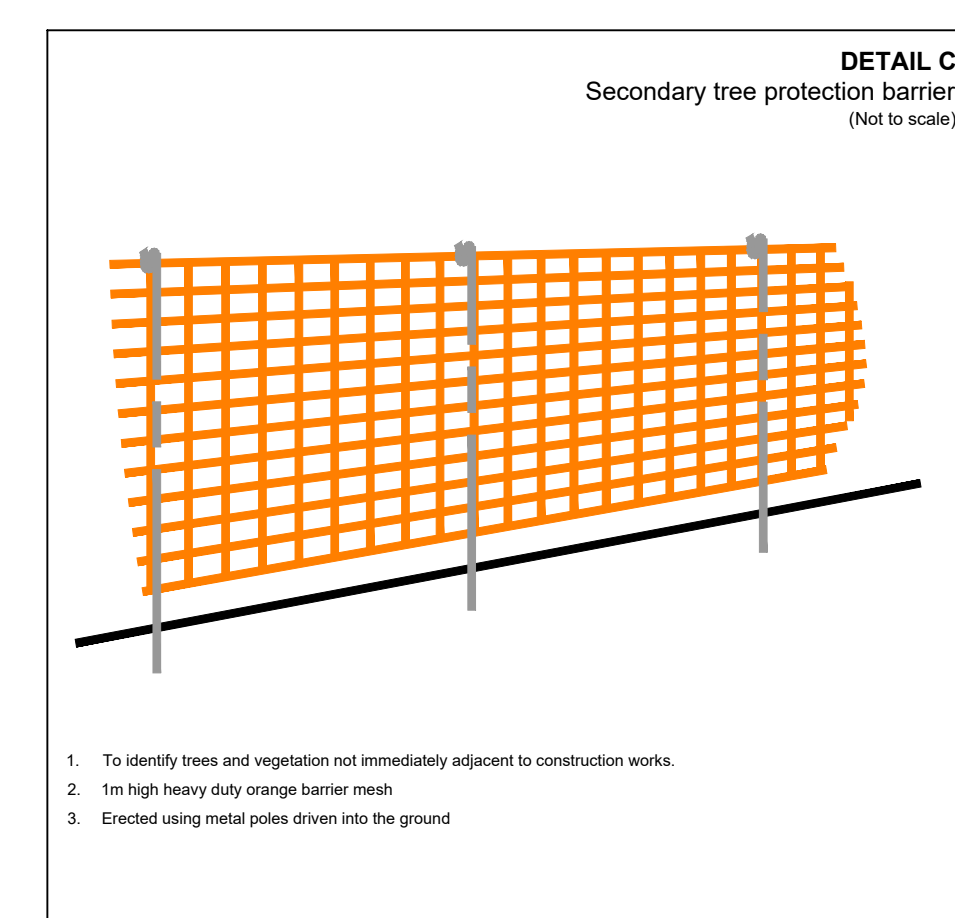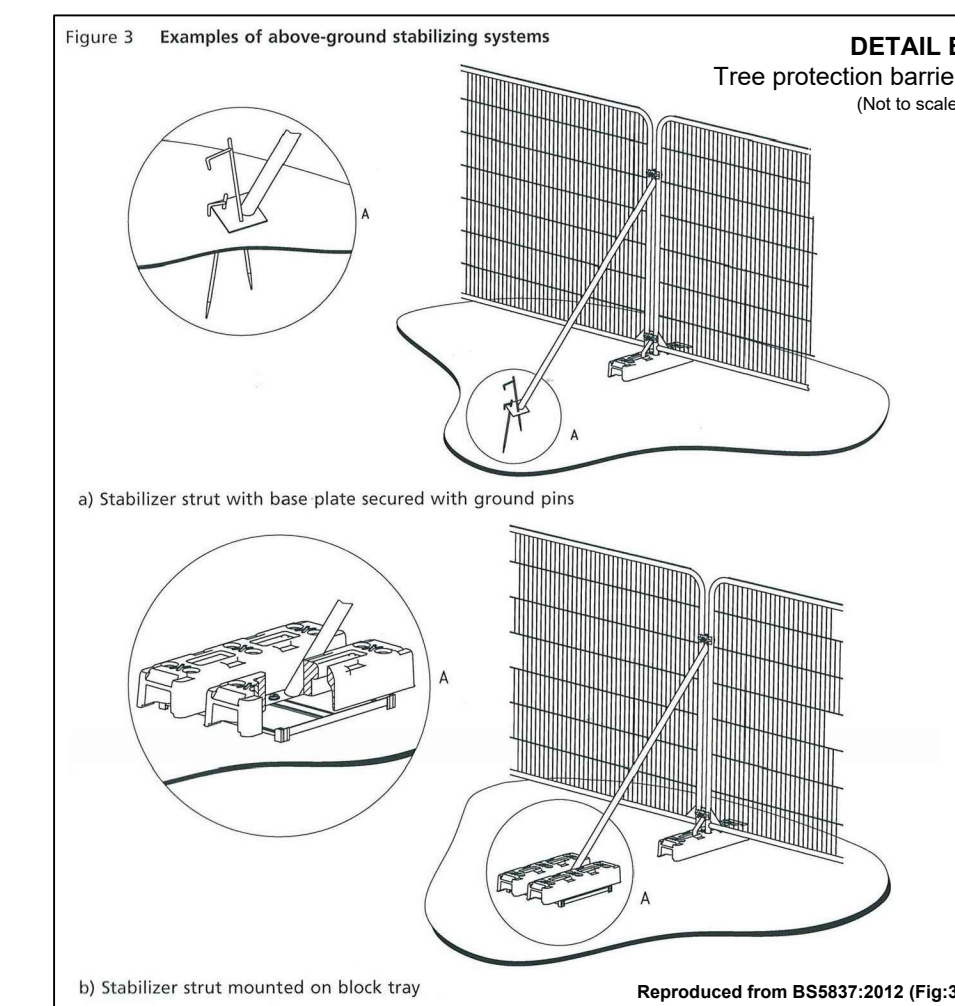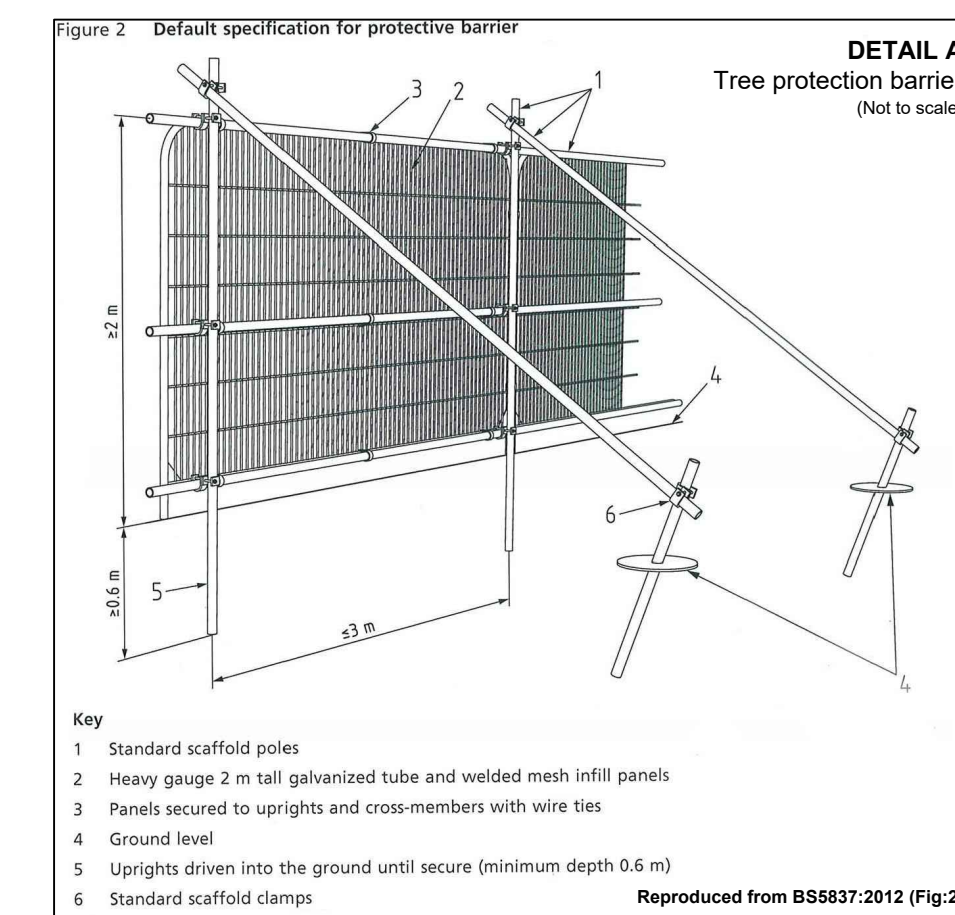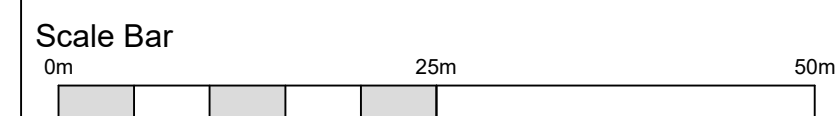

Rev	Description	By	CB	Date
-----	-------------	----	----	------

rps MAKING COMPLEX EASY

Lakesbury House, Hittingbury Road, Chandlers Ford, Hampshire SO53 5SS
T: 02380 810 440 E: rps@rpsgroup.com

Client **Redrow Homes**

Project **Land at Arundel Road
Angmering**

Title **Tree Removal & Protection Plan
- S401**

Status **Information** Drawn By **SH** PM/Checked by **DC**

Job Ref **JSL3924** Scale @ **A0** Date Created **Nov 2021**

RPS Drawing / Figure Number **720** Rev **-**

rpsgroup.com