




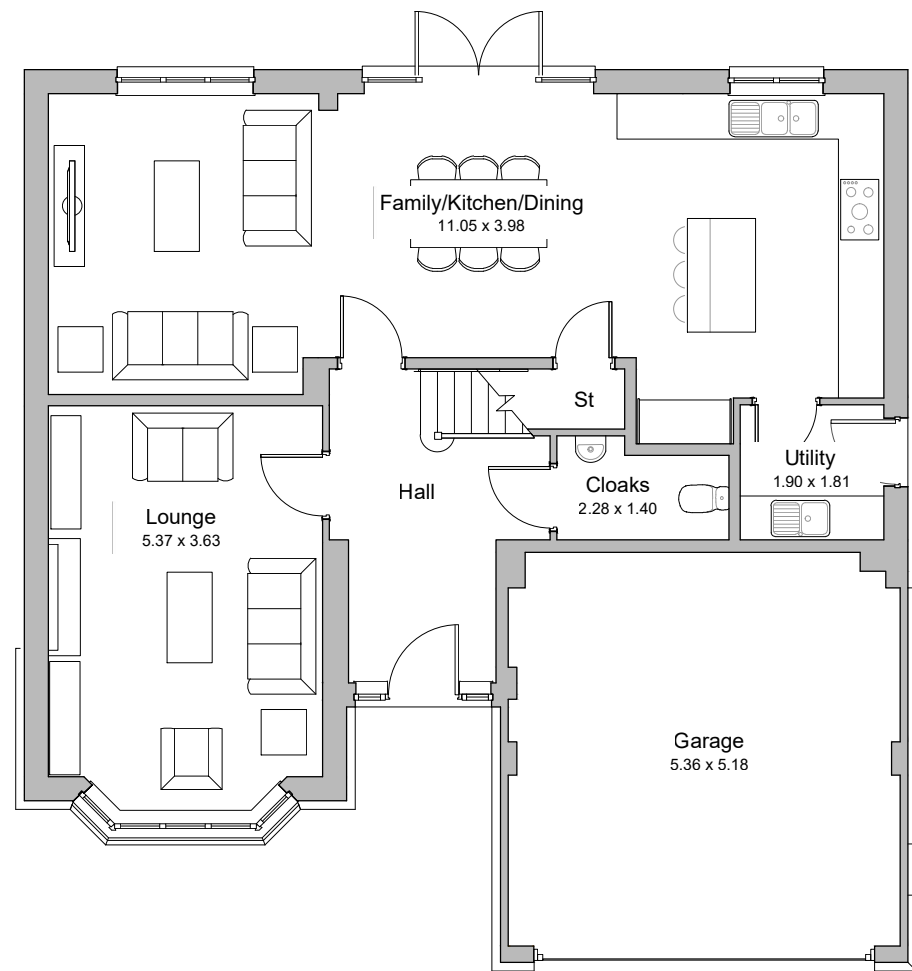

Ground Floor Plan

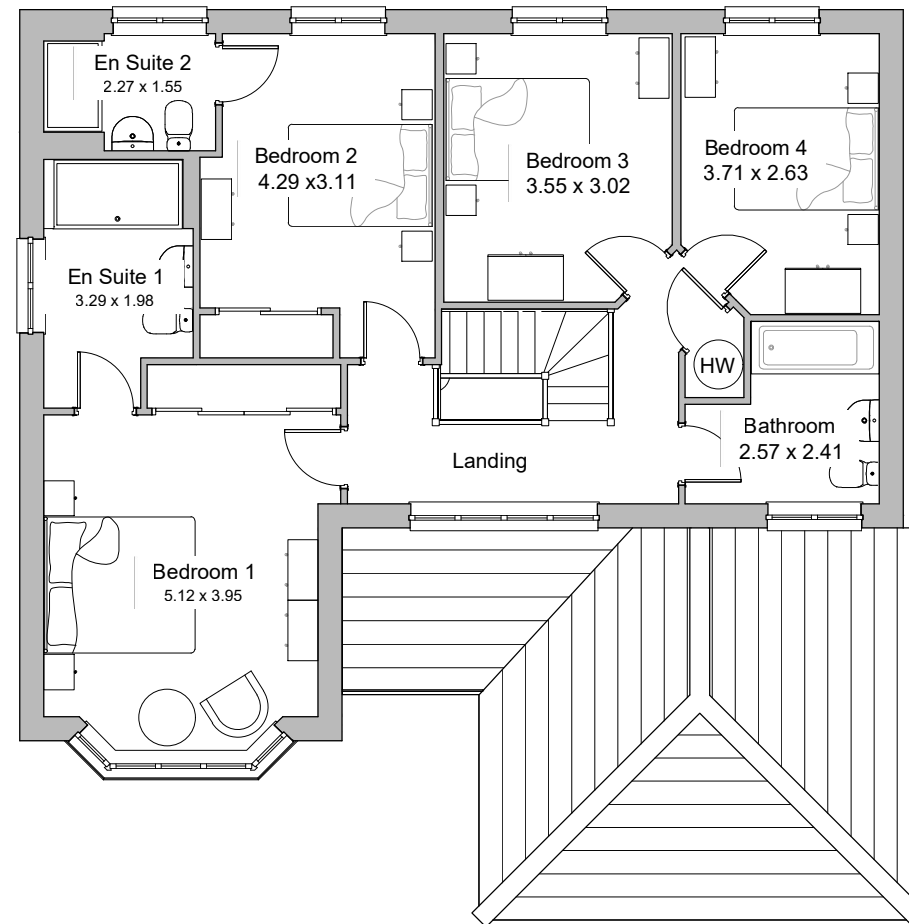

First Floor Plan

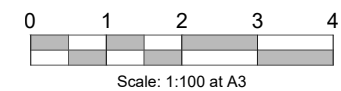

Henley
Heritage Collection
F Series
1769ft² 164.35m²

Date: May 2019
EF_HENL_DM.6
Rev A



REV.	DATE	REVISIONS:	BY	STATUS:	CLIENT:	Redrow Homes	PROJECT:	Phase 1 - Arundel Road Angmering	architecture planning masterplanning Broadmede House, Farnham Business Park, Weydon Lane, Farnham, Surrey GU9 8QT. info@osparchitecture.com www.osparchitecture.com Tel: 01252 267878
				Planning	SCALE:	1:100 (A3 ORIGINAL)	DRAWING:	Henley - Floor Plans	
					DRAWN:	RDP	20232	P409	
					DATE:	Jan 2022		—	

© COPYRIGHT EXISTS ON THE DESIGNS AND INFORMATION SHOWN ON THIS DRAWING

This drawing may be scaled or cross referenced to the scale bar for planning application purposes only. Do not scale for any other purpose, use figured dimensions only. Subject to site survey and all necessary consents. All dimensions to be checked by user and any discrepancies, errors or omissions to be reported to the Architect before work commences. This drawing is to be read in conjunction with all other relevant materials.

OS Licence No. 100007327