



Wilmington

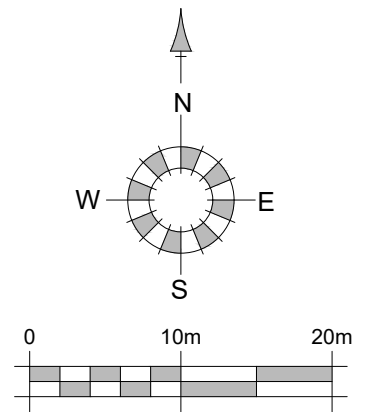

Materials Used

-
- Refuse storage locations
- Kerbside refuse collection points
- Localised refuse collection points
- Principal refuse vehicle route

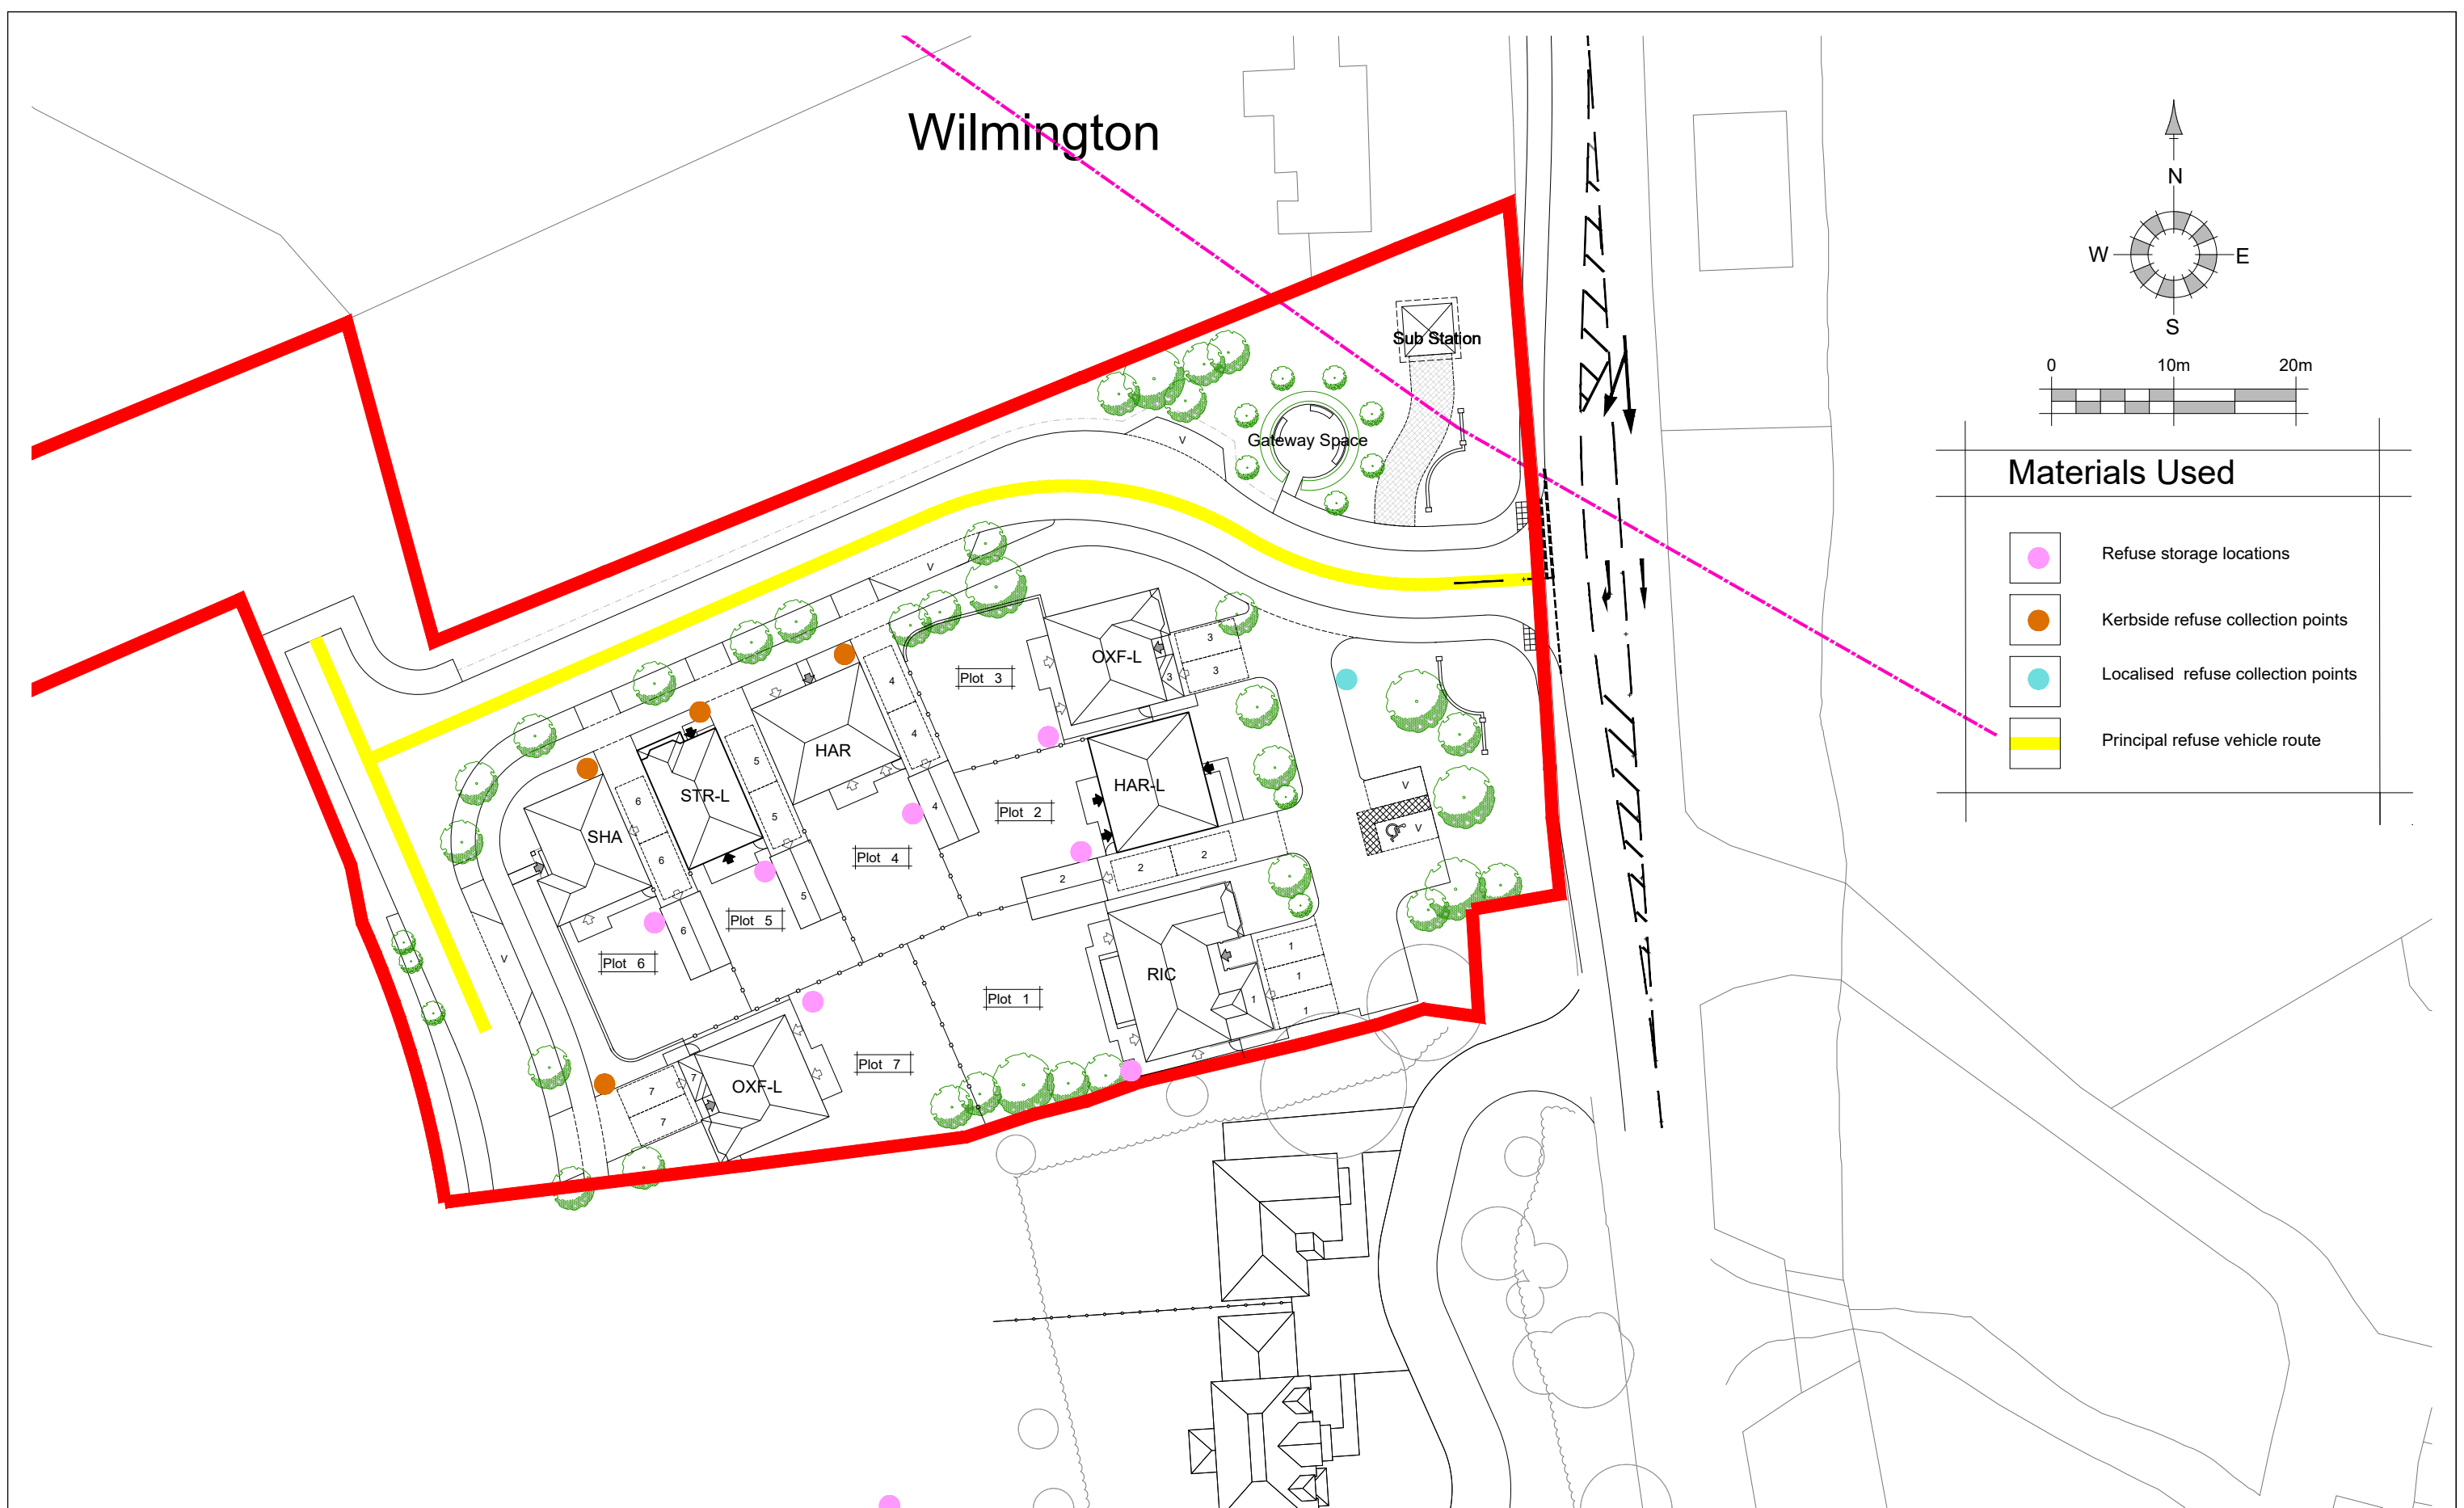

REV. A DATE 08/02/22 REVISIONS: Updated to match P401A		BY RDP jg RP RP KLH	STATUS: <
--	--	------------------------------------	--