



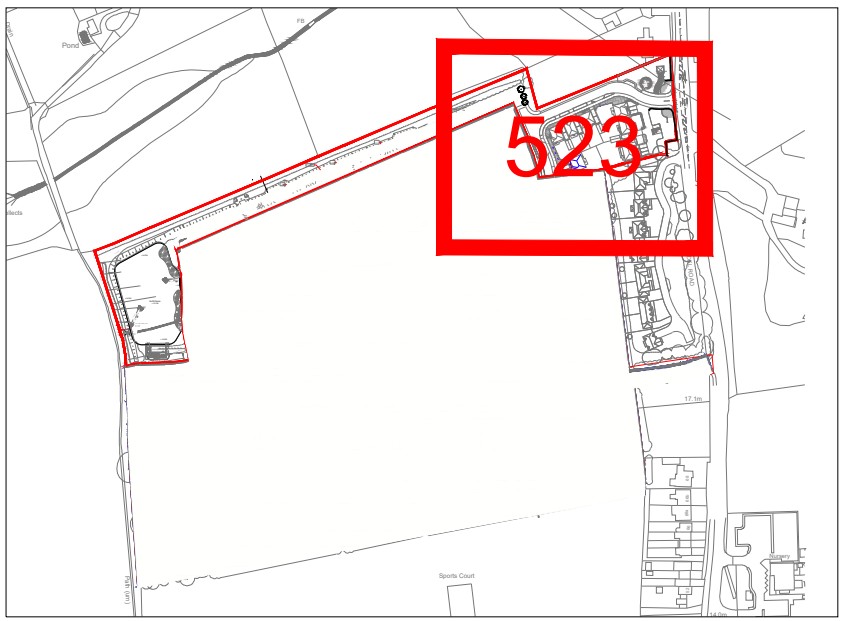

KEY PLAN

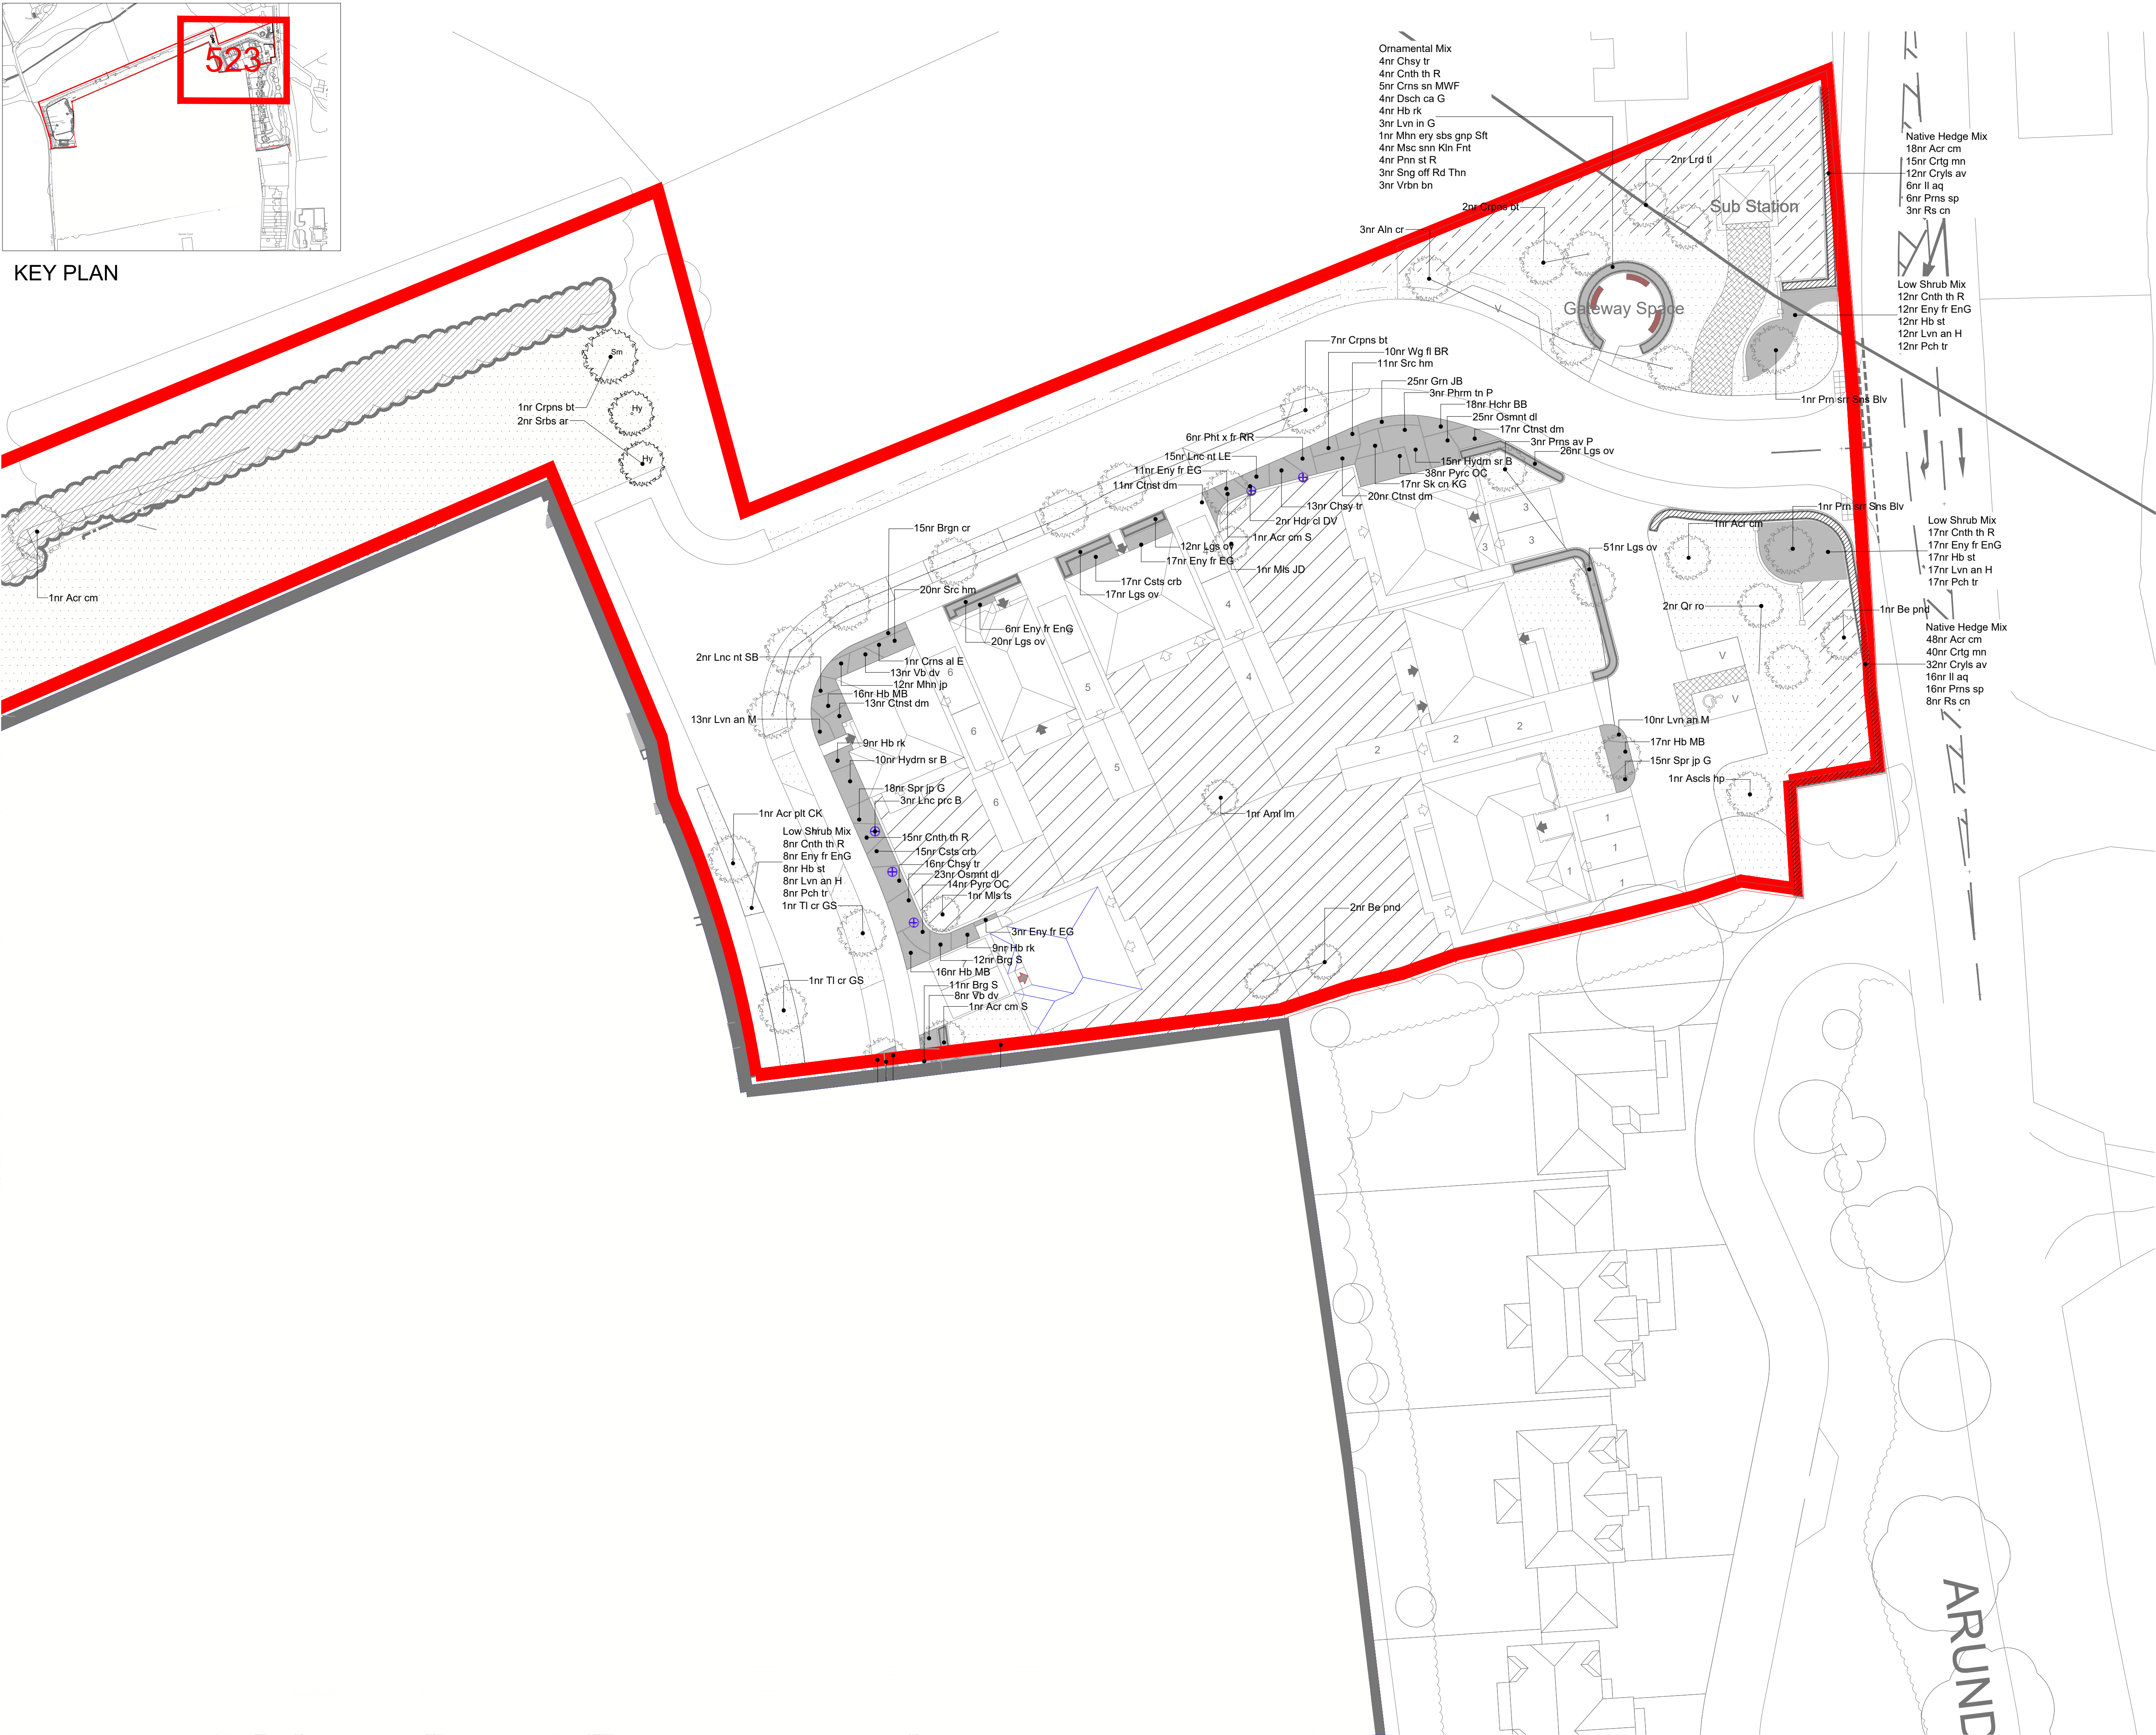

© 2021 RPS Group  
Notes  
1. This drawing has been prepared in accordance with the scope of RPS's appointment with its client and is subject to the terms and conditions of that appointment. RPS accepts no liability for any use of this document other than by its client and only for the purposes for which it was prepared and provided.  
2. If received electronically it is the recipients responsibility to print to correct scale. Only written dimensions should be used.  
3. Where applicable Ordnance Survey (c) Crown Copyright 2021  
All rights reserved. Licence number 0100031673

### KEY

#### SOFT LANDSCAPE

##### Proposed elements

SEMI-MATURE TREE  
(20-25 / 25-30cm girth)

EXTRA HEAVY STANDARD TREE  
(14-16 / 16-18 / 18-20cm girth)

HEAVY STANDARD TREE  
(12-14cm girth)

CONIFEROUS TREE  
(3.0 - 3.5m high)

MULTI-STEMMED TREE  
(3.0 - 3.5m high)

ORNAMENTAL AMENITY SHRUB  
PLANTING

NATURALISTIC GROUNDCOVER  
PLANTING

NATIVE BUFFER MIX PLANTING

WET TOLERANT SHRUB MIX

ORNAMENTAL HEDGE

NATIVE SPECIES HEDGE

MOWN AMENITY GRASS

PRIVATE LAWN

REAR GARDEN AREAS

GENERAL MEADOW

WET MEADOW AREA

CLIMBING SHRUB

SPECIMEN SHRUB  
In shrub border or gravel area

0m 5 10 15 20 25m

SCALE 1:250

|     |                                         |     |    |          |
|-----|-----------------------------------------|-----|----|----------|
| D   | Updated to latest layout 04.07.2022     | KW  | DC | 06.07.22 |
| C   | Updated to reflect comments on 23.06.22 | SH  | DC | 28.06.22 |
| B   | Layout updated                          | JMB | DC | 06.06.22 |
| A   | Updated to latest layout                | NG  | DC | 11.02.22 |
| Rev | Description                             | By  | CB | Date     |

MAKING  
COMPLEX  
EASY

Lakesbury House, Hittingbury Road, Chandlers Ford,  
Hampshire SO53 5SS  
T: 02380 810 440 E: [rpsso@rpsgroup.com](mailto:rpsso@rpsgroup.com)

Client

Redrow Homes

Project

Land at Arundel Road  
Angmering

Title

Planting Plans - S401  
4 of 4

Status

Planning

Drawn By

NG

PM/Checked by

DC

Job Ref

JSL3924

Scale @ A1

1:250

Date Created

Feb 2022

RPS Drawing / Figure Number

523

Rev

D

[rpsgroup.com](http://rpsgroup.com)