




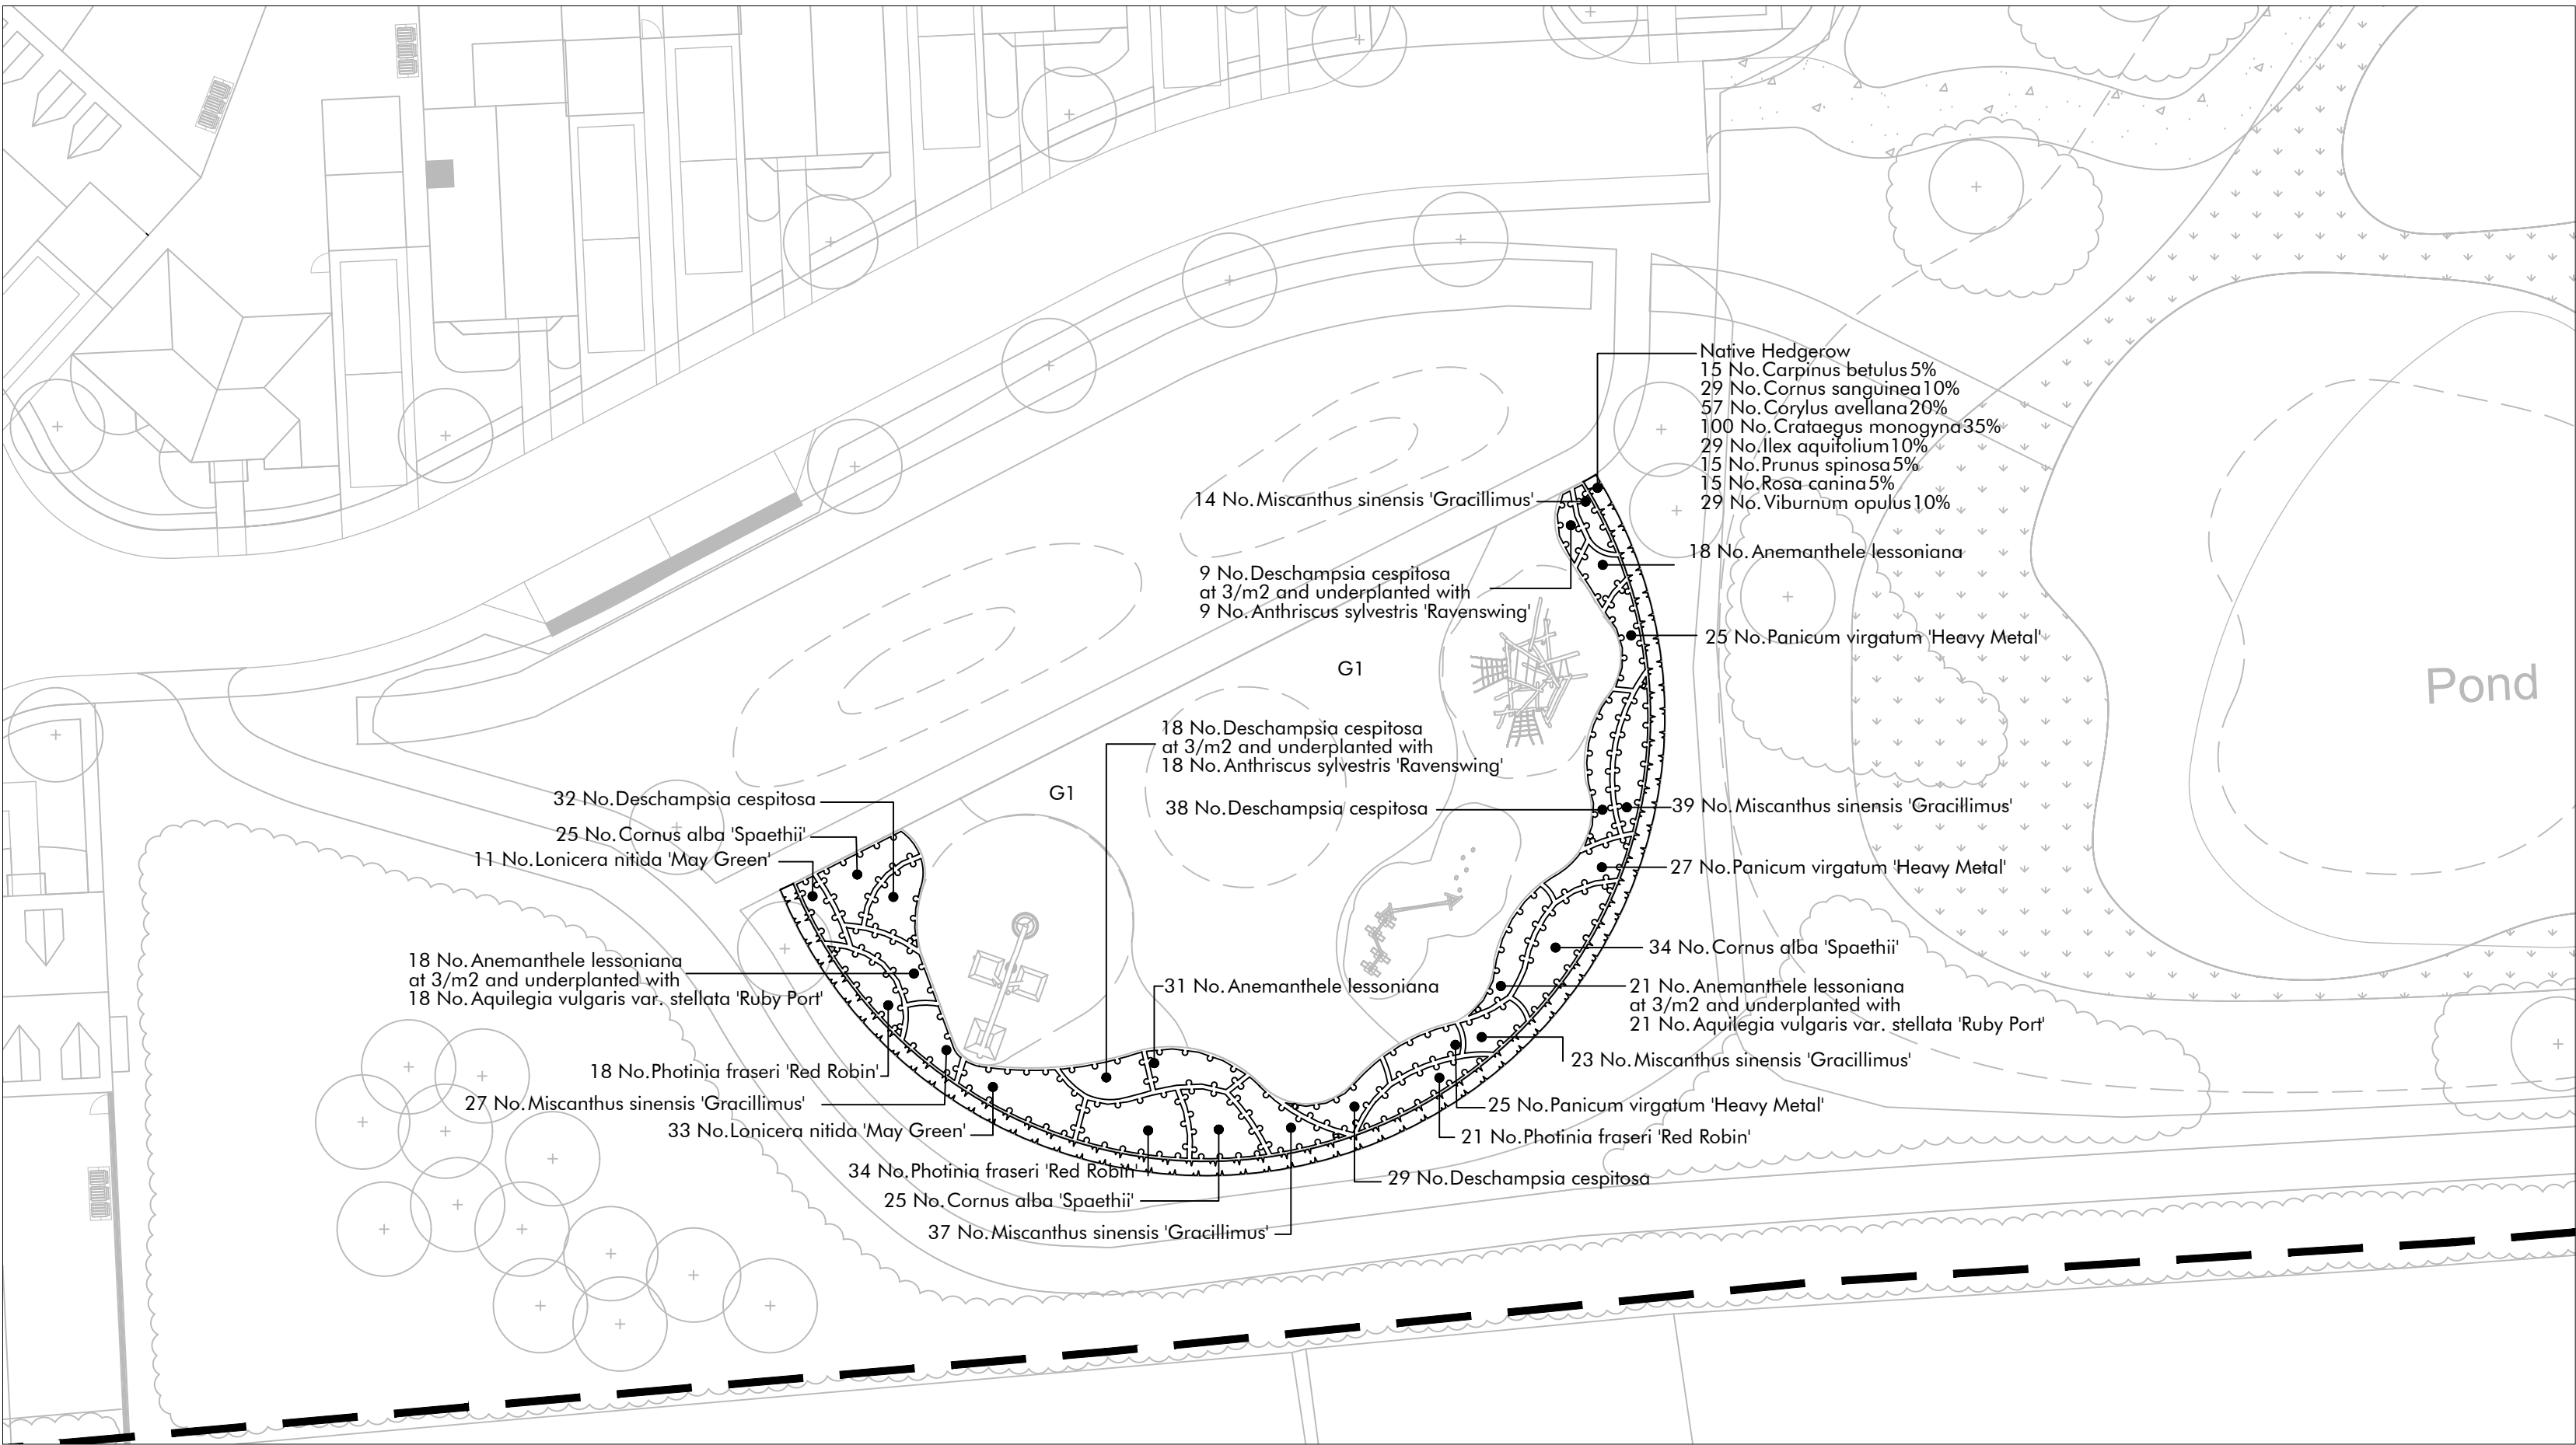

NEAP TWO

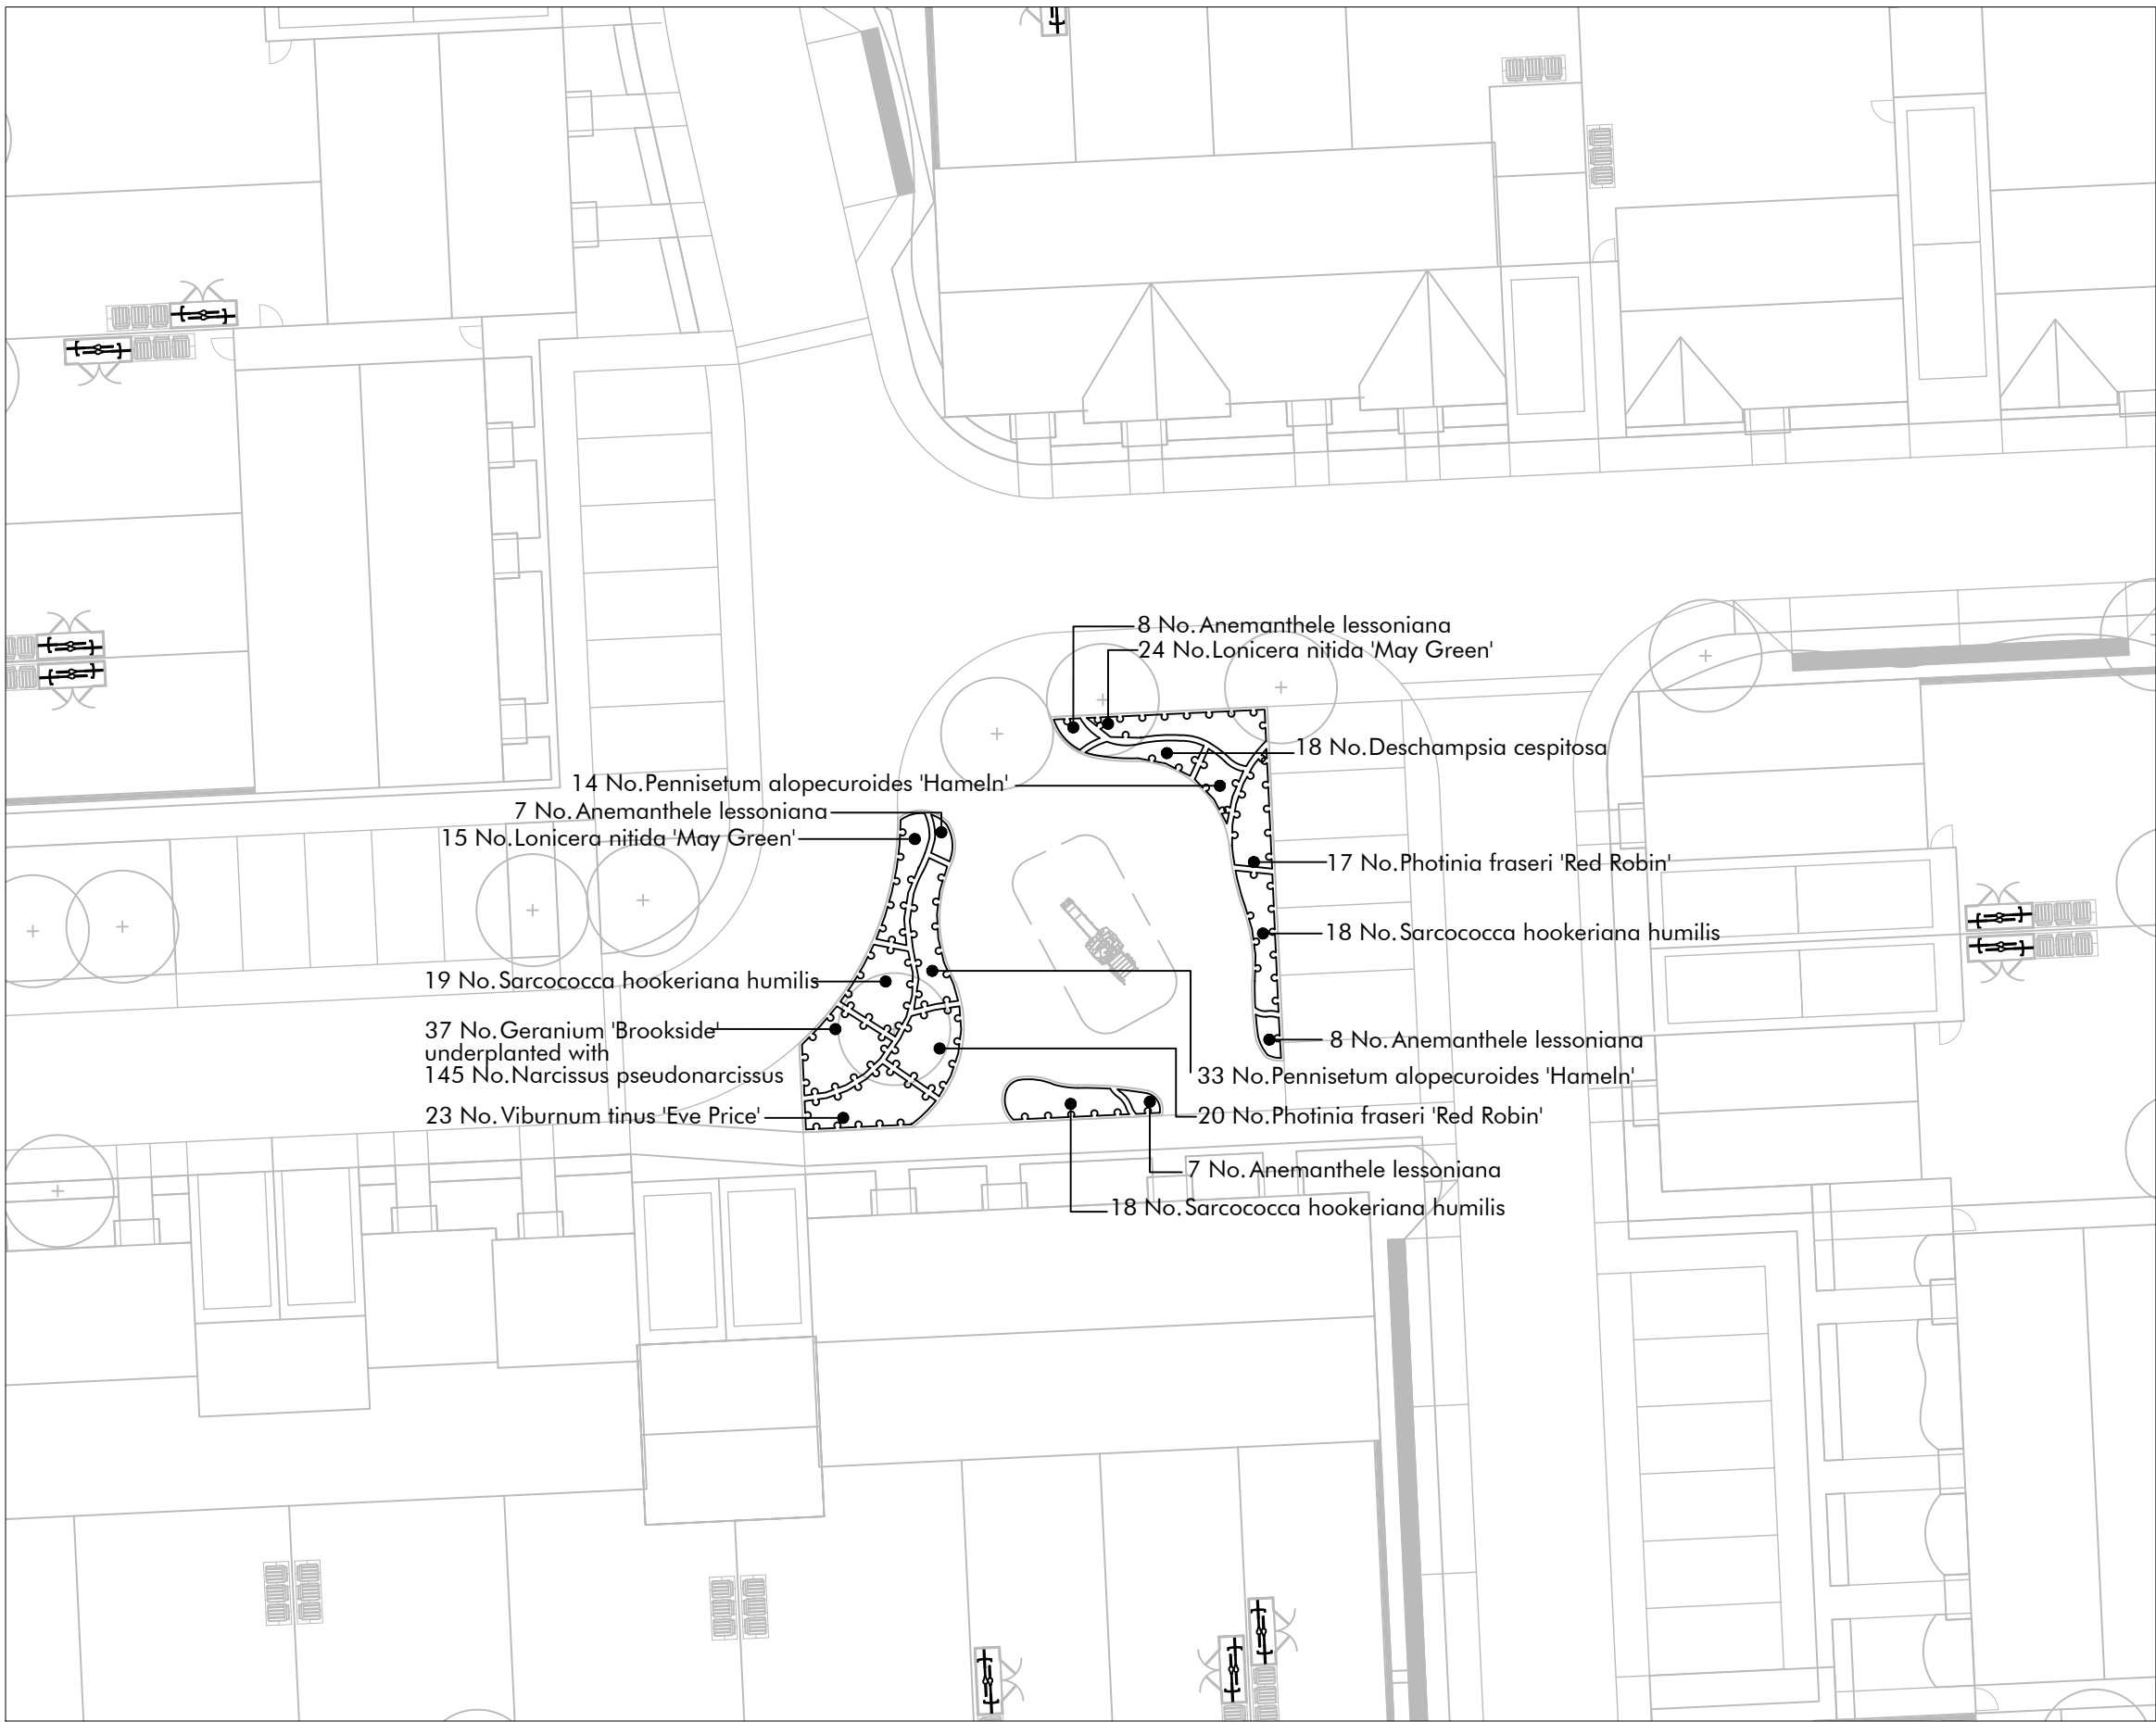

NEAP ONE

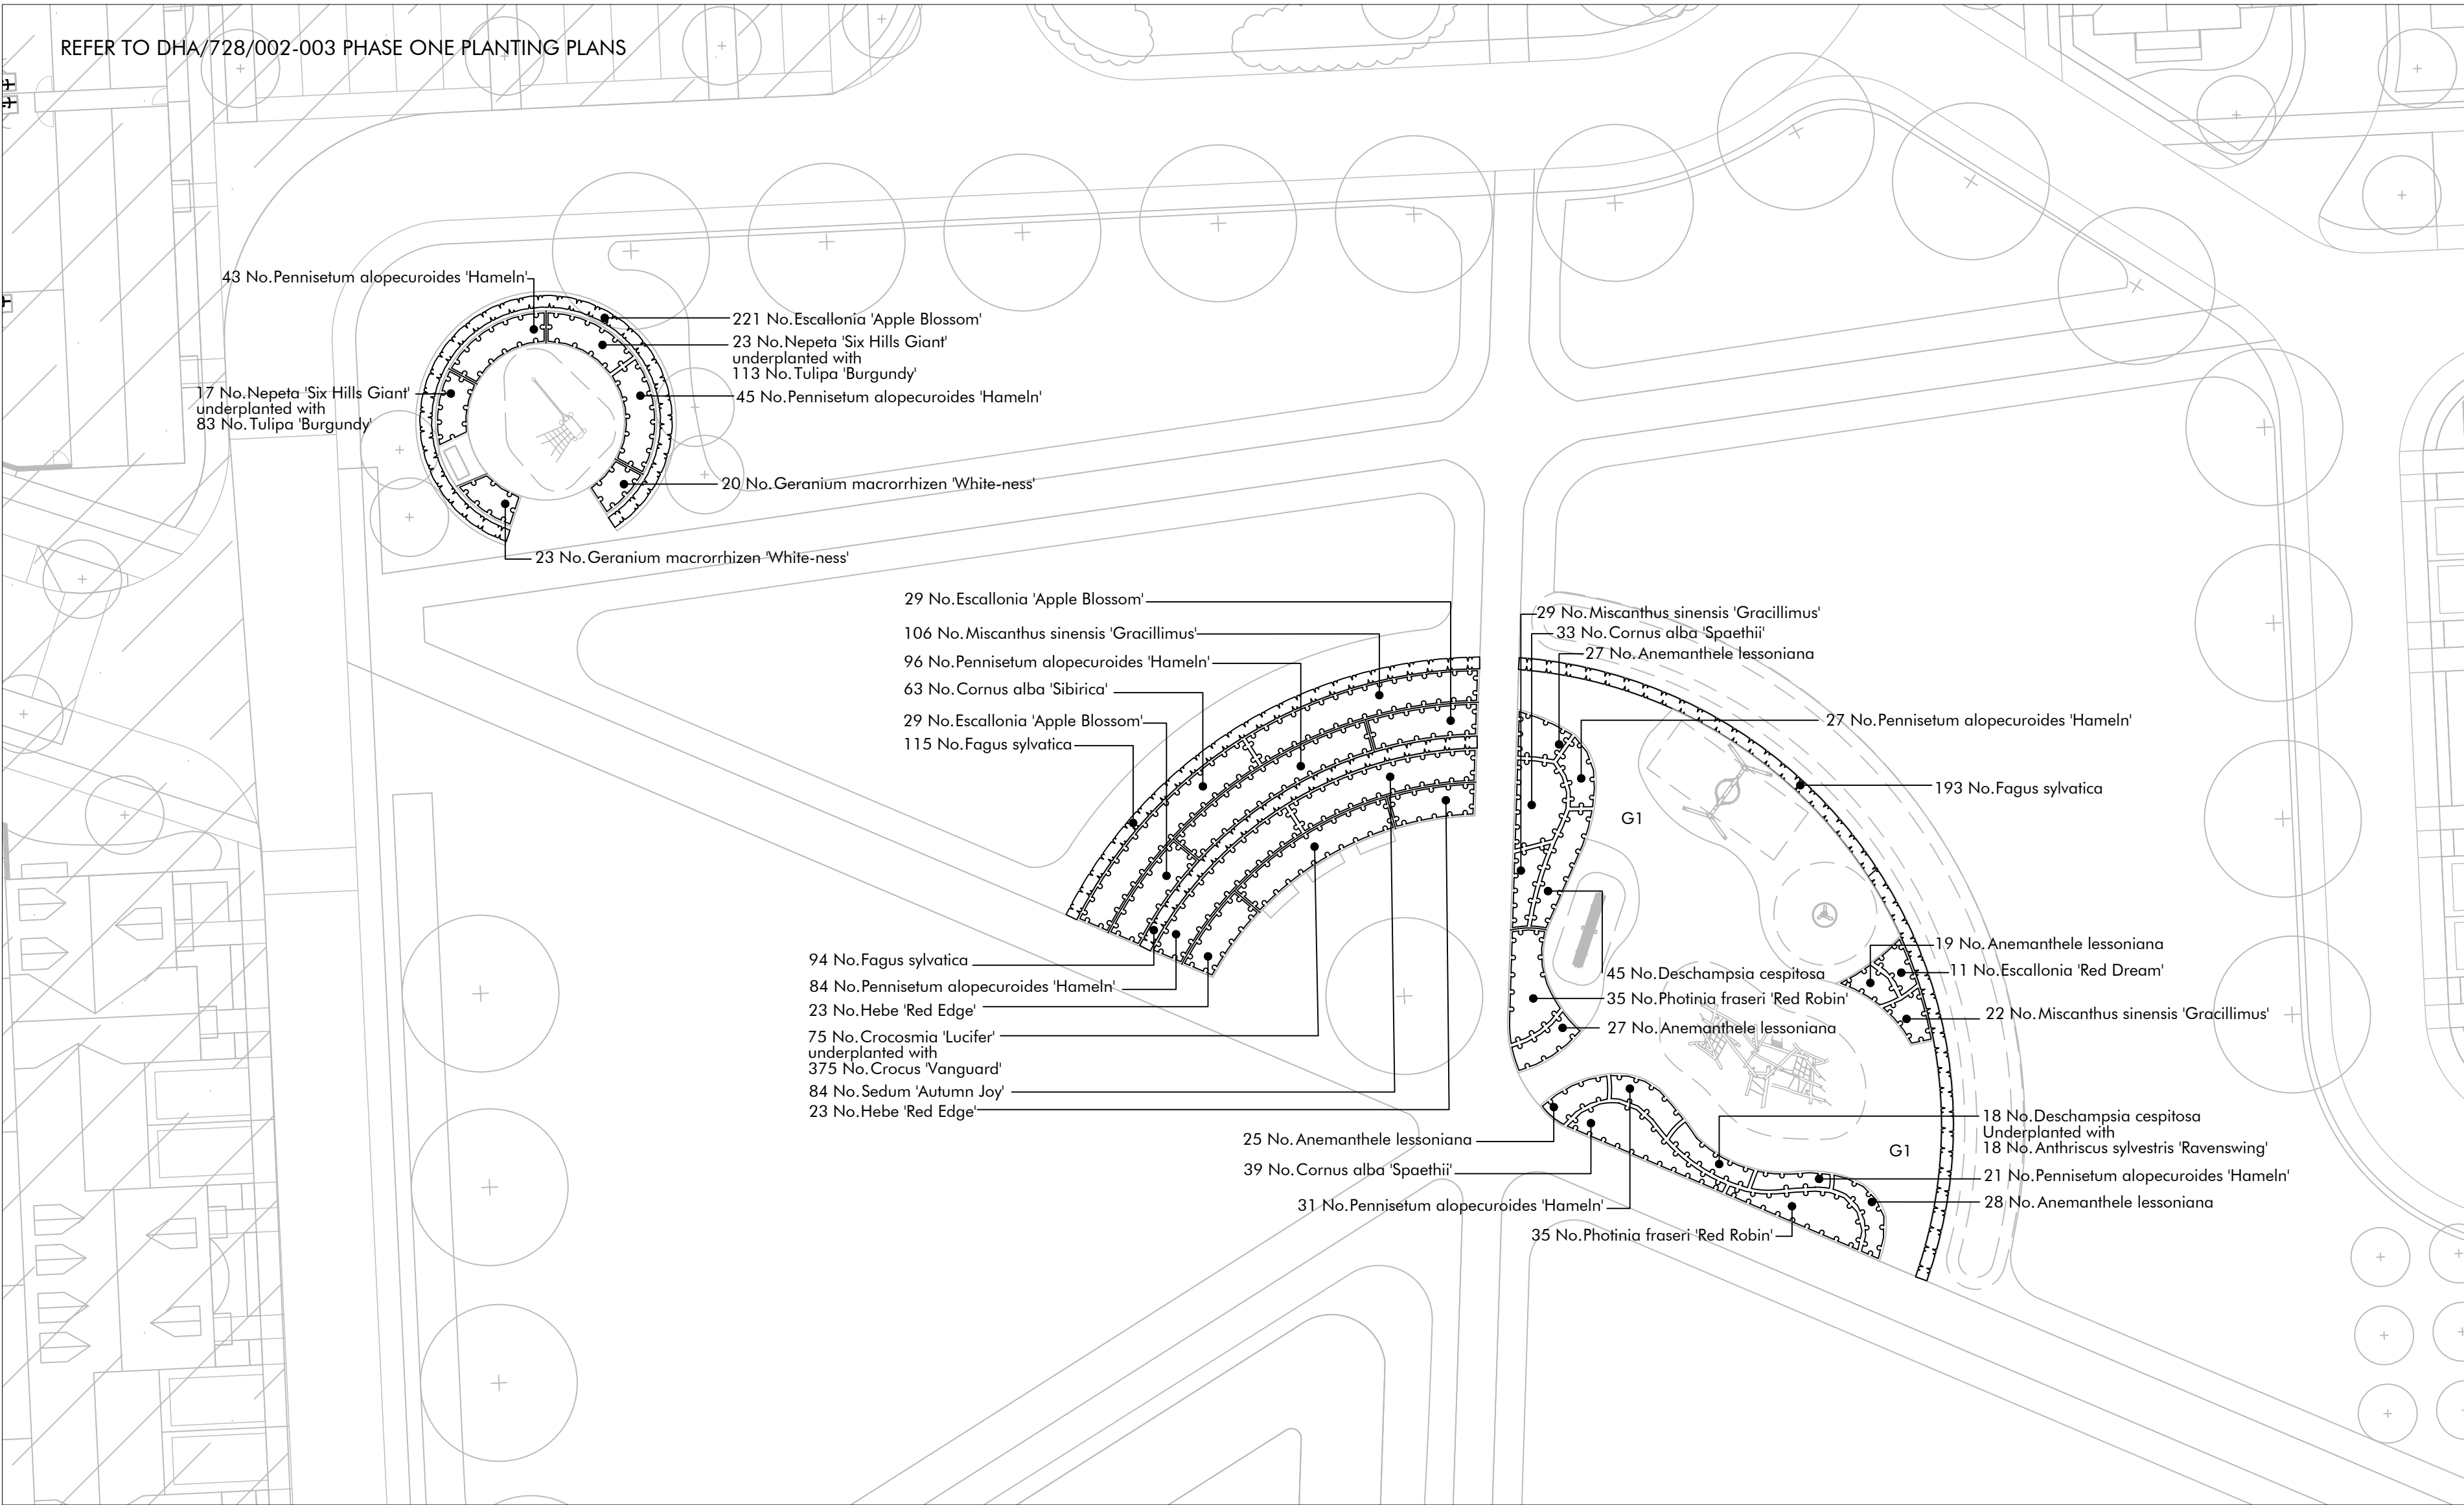

NEAP ONE & LAP TWO

Planting Schedule 728/011

Number	Species	Height	Specification	Density
15	No. Carpinus betulus	40-60cm	+1 - Seedlings :BR	0.45C/r Double Staggered at 0.3m offset
102	No. Fagus sylvatica	60-80cm	+2 - Branched -3 brks :BR	0.45C/r Double Staggered at 0.3m offset


Number	Species	Height	Specification	Pot Size	Density
63	No. Cornus alba 'Sibirica'	40-60cm	Branched -3 brks :C	3l	3/m²
156	No. Cornus alba 'Spaethii'	40-60cm	Branched -3 brks :C	3l	3/m²
29	No. Cornus sanguinea	40-60cm	+1 - Branched -2 brks :BR	3l	3/m²
57	No. Corylus avellana	40-60cm	+1 - Branched -2 brks :BR	3l	0.45C/r Double Staggered at 0.3m offset
100	No. Crataegus monogyna	40-60cm	+0 - Seedling :BR	3l	0.45C/r Double Staggered at 0.3m offset
221	No. Escallonia 'Apple Blossom'	40-60cm	Bushy -4 brks :C	3l	0.35C/r Double Staggered at 0.45m offset
58	No. Escallonia 'Apple Blossom'	40-60cm	Bushy -4 brks :C	3l	3/m²
11	No. Escallonia 'Red Dream'	40-60cm	Branched -3 brks :C	3l	3/m²
46	No. Hebe 'Red Edge'	40-60cm	Bushy -3 brks :C	3l	3/m²
79	No. Ilex aquifolium	40-60cm	Leader With Laterals :C	2l	0.45C/r Double Staggered at 0.3m offset
83	No. Lonicera nitida 'May Green'	40-60cm	Bushy -5 brks :C	3l	3/m²
180	No. Photinia fraseri 'Red Robin'	40-60cm	Branched -6 brks :C	3l	3/m²
15	No. Prunus spinosa	40-60cm	+0 - Leader :BR	3l	0.45C/r Double Staggered at 0.3m offset
15	No. Rosa canina	40-60cm	BR - Branched -1 +0	3l	0.45C/r Double Staggered at 0.3m offset
55	No. Sarcococca hookeriana humilis	40-60cm	Bushy -5 brks :C	3l	3/m²
29	No. Viburnum opulus	40-60cm	+1 - Branched -2 brks :BR	3l	0.45C/r Double Staggered at 0.3m offset
23	No. Viburnum tinus 'Eve Price'	40-60cm	Branched -5 brks :C	3l	3/m²

Number	Species	Specification	Pot Size	Density
75	No. Crocosmia 'Lucifer'	C - Full Pot	3l	5/m²
37	No. Geranium 'Brookside'	C - Full Pot	3l	5/m²
43	No. Geranium macrorrhizum 'White-ness'	C - Full Pot	3l	5/m²
40	No. Nepeta 'Six Hills Giant'	C - Full Pot	3l	3/m²
84	No. Sedum 'Autumn Joy'	C - Full Pot	3l	5/m²

Number	Species	Specification	Density
678	No. Crocus 'Vanguard'	Top size	75/m²
145	No. Narcissus pseudonarcissus	Top size	20/m²
196	No. Tulipa 'Burgundy'	Grade 12	115/m²

Number	Species	Specification	Pot Size	Density
709	No. Anemranthe lessoniana	Full Pot	2l	5/m²
39	No. Anemranthe lessoniana	Full Pot	2l	3/m²
162	No. Deschampsia cespitosa	Full Pot	2l	5/m²
45	No. Deschampsia cespitosa	Full Pot	2l	3/m²
297	No. Miscanthus sinensis 'Gracillimus'	Full Pot	3l	5/m²
77	No. Panicum virgatum 'Heavy Metal'	Full Pot	2l	5/m²
394	No. Pennisetum alopecuroides 'Hameln'	Full Pot	2l	5/m²

Number	Species	Specification	Pot Size	Density
45	No. Anthriscus sylvestris 'Ravenswing'	Full Pot	1-1.5l	3/m²
39	No. Aquilegia vulgaris var. stellata 'Ruby Port'	Full Pot	1-1.5l	3/m²

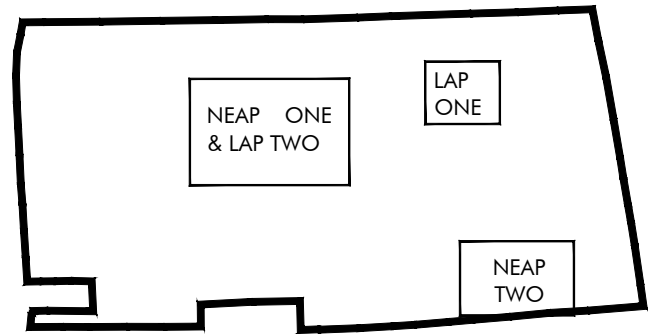

LOCATION PLAN

NOTES

All structural planting including trees and shrubs are shown on HBA/728/004-008 Planting Plans

This drawing is to be read in conjunction with the following:

- DHA/728/001 Landscape Masterplan.
- Refer to drawing HBA/728/004-008 Planting Plans, for structural planting locations and numbers.
- OSP Architects Proposed Site Layout Drawing 15035/P102/Q.

KEY

- Ornamental, Ground Cover & Perennial Planting
- Hedge
- G1 Mown Amenity Grass
- Red Line Boundary

Rev.	Date	By	Description	Ckd	Aprd

Drawing Status:

FOR PLANNING

HUSKISSON BROWN
a s s o c i a t e s

landscape architecture ■ urban design
expert witness ■ environmental planning

Huskinson Brown is the trading name of David Huskinson Associates Limited
17 Upper Grosvenor Road - Tunbridge Wells Kent TN11 2DU
tel: 01892 527828 email: office@huskinsonbrown.co.uk
www.huskinsonbrown.co.uk

All dimensions to be checked on site
Client CALA South Home Counties Limited

Project LAND AT ROUNDSTONE LANE

Drawing
Plant Area Planting Plans

Sheet 1 of 1 Scale: 1:250 @ A1

Date 05.08.16 Drawing No. DHA/728/011 Rev. -

File location:
P/728/Drawings/DHA/current/ DHA 011 Planting Plan Play Areas