

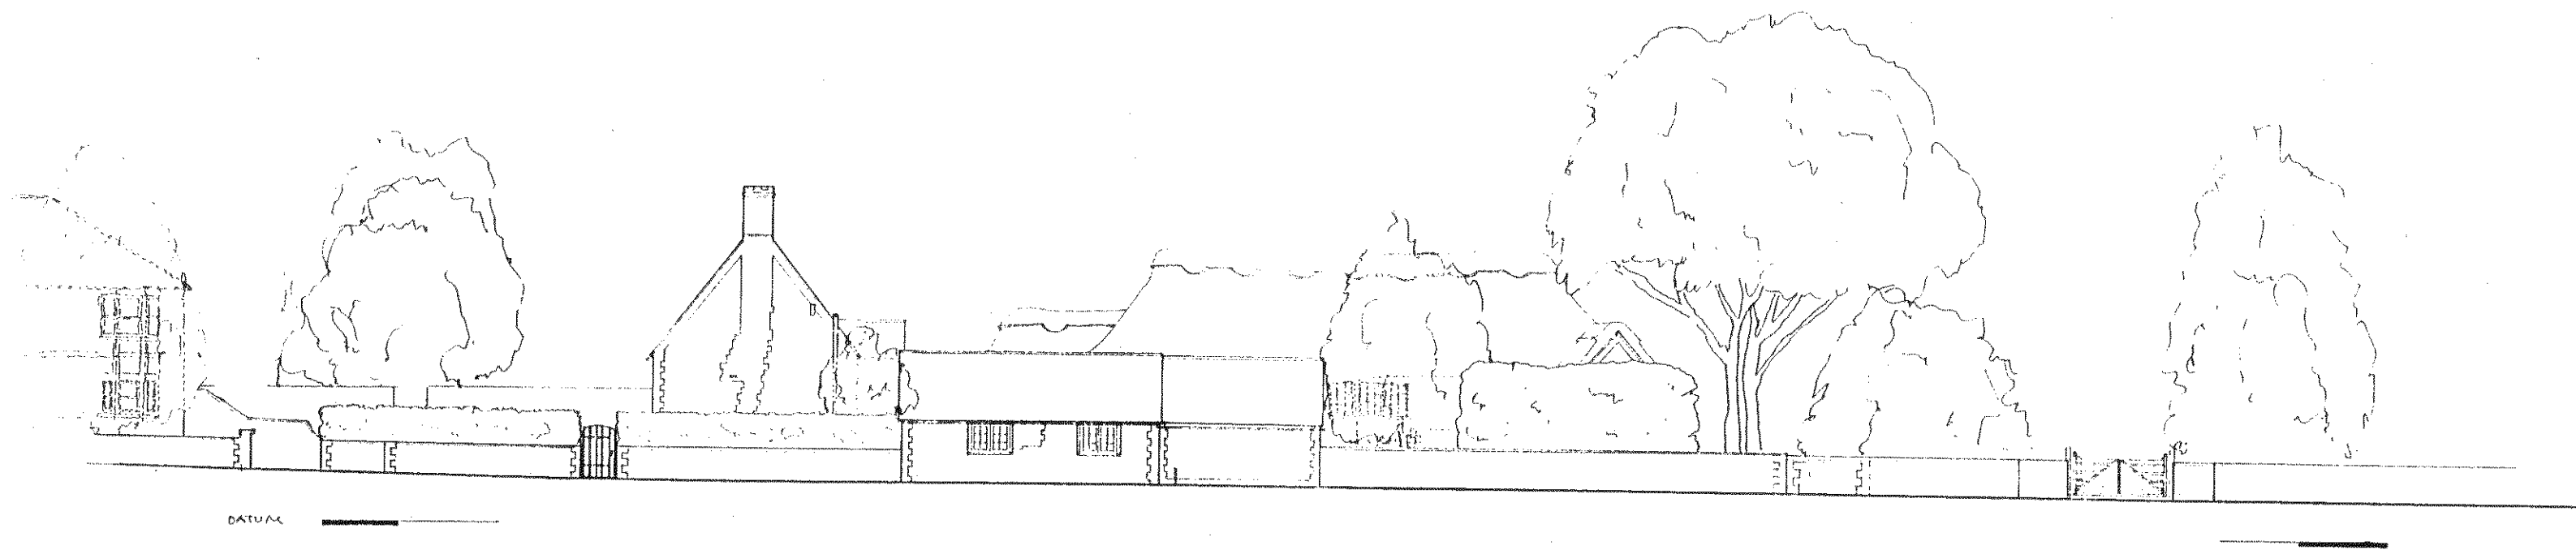


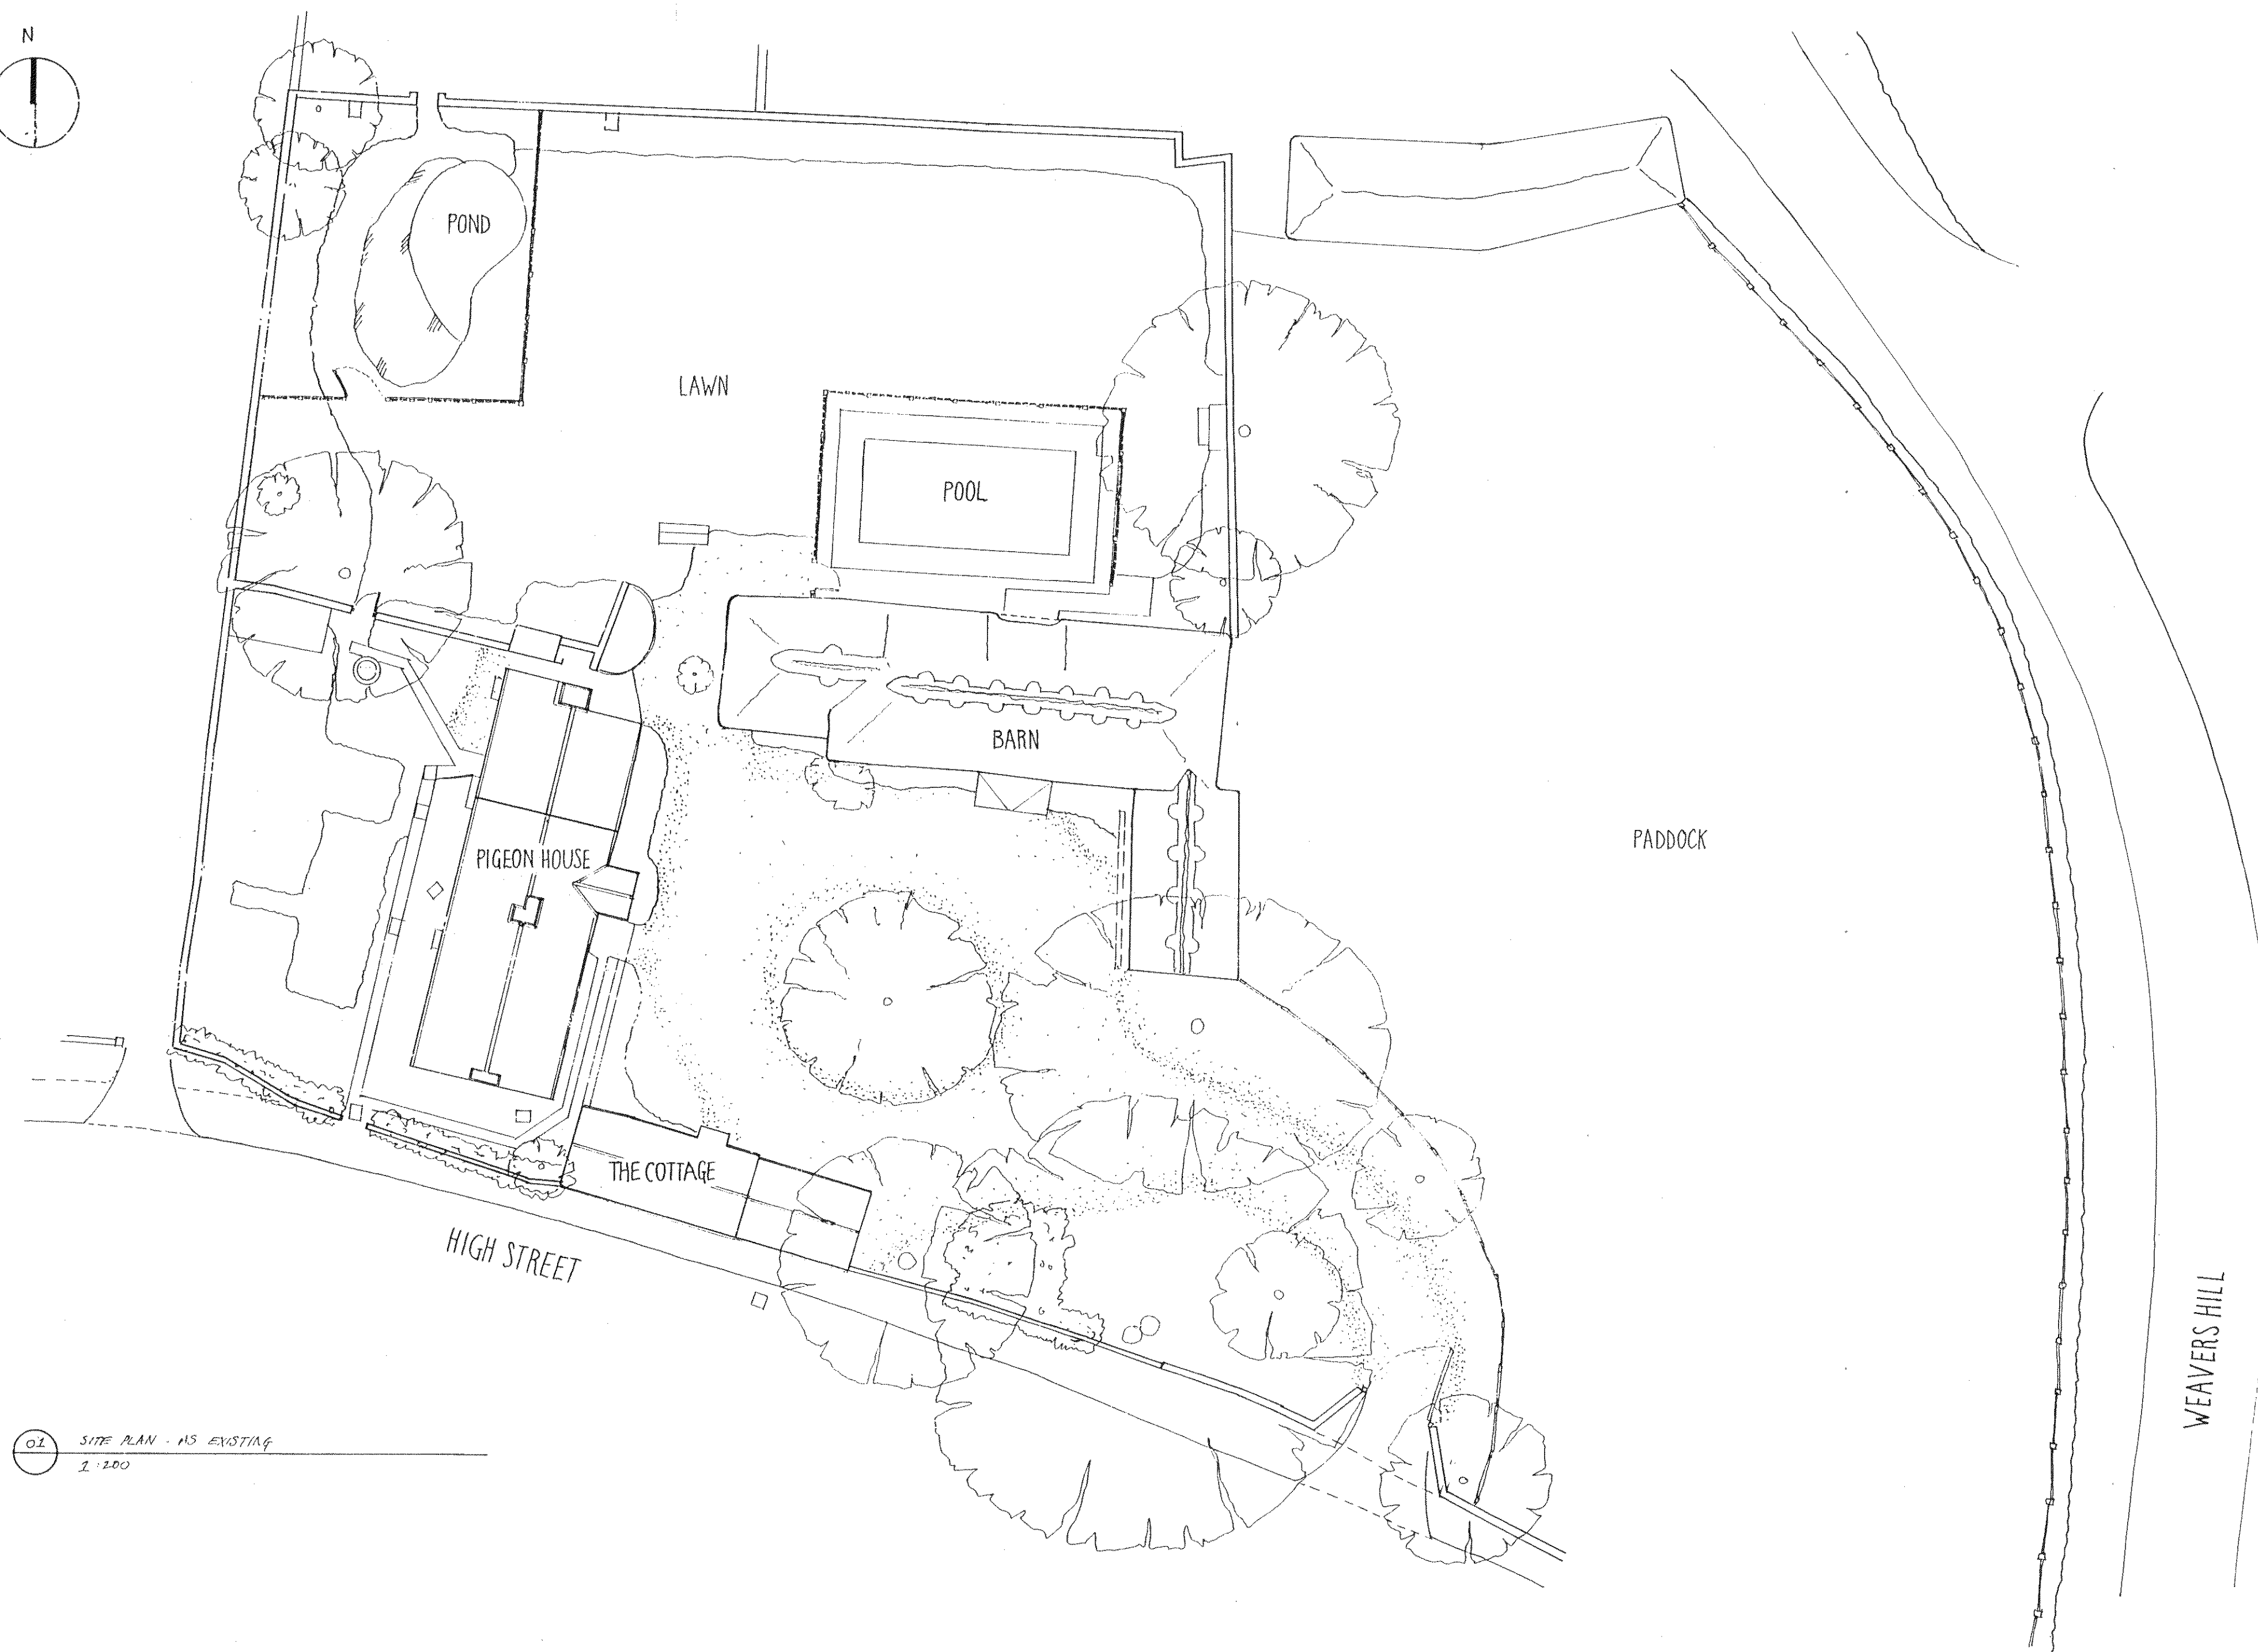

02 STREET ELEVATION
1:200

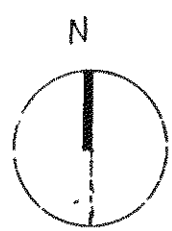

01 SITE PLAN - AS EXISTING
1:200

FOR LISTED BUILDING CONSENT
PIGEON HOUSE, ANGMERING
SCALE - 1:200 @ A1 DRAWN - SEPT 2020 DWG - P04-105/S.02
SITE PLAN & STREET ELEVATION AS EXISTING
MALCOLM SIMMONDS ARCHITECTS