


5.02
02

5.02
02

5.02
02

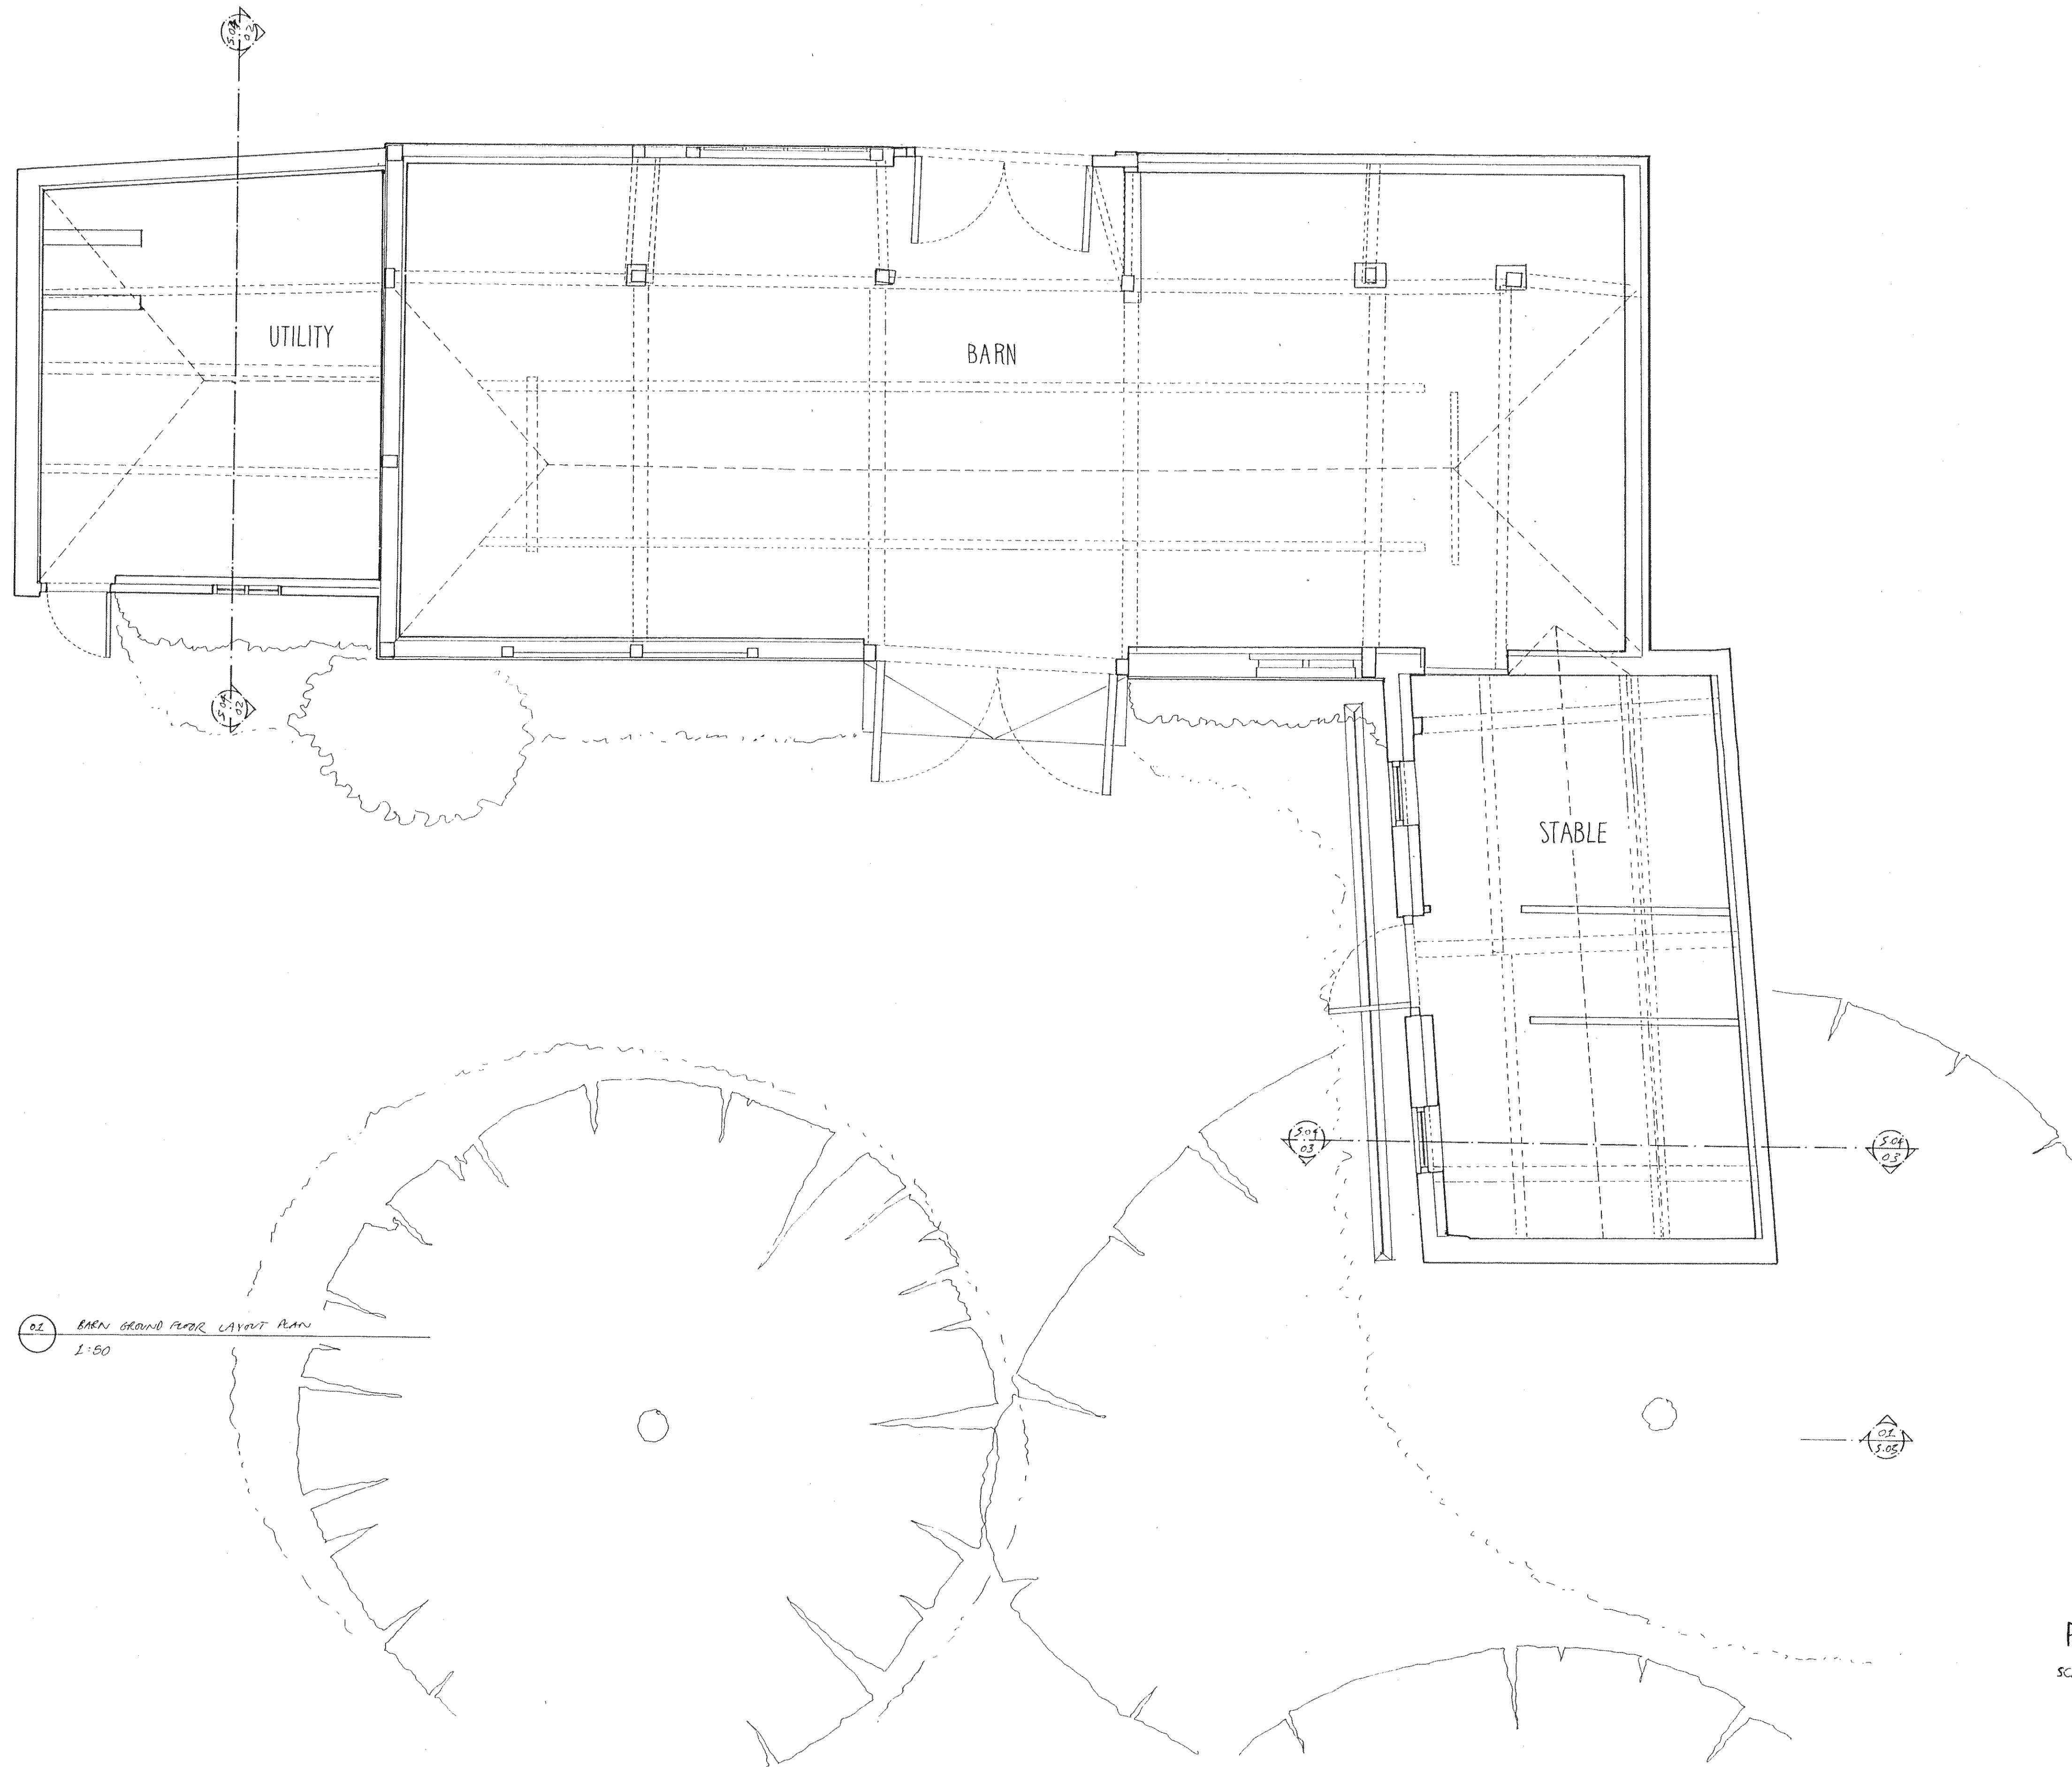

02 BARN GROUND FLOOR LAYOUT PLAN
1:50

5.04
02

02
5.03

5.04
03

5.04
03

02
5.05

FOR LISTED BUILDING CONSENT
PIGEON HOUSE, ANGMERING
SCALE - 1:50 @ A1 DRAWN - SEPT 2020 DMA-PGH-KS/JS/02
AS EXISTING BARN FLOOR PLAN
MALCOLM SIMMONDS ARCHITECTS