



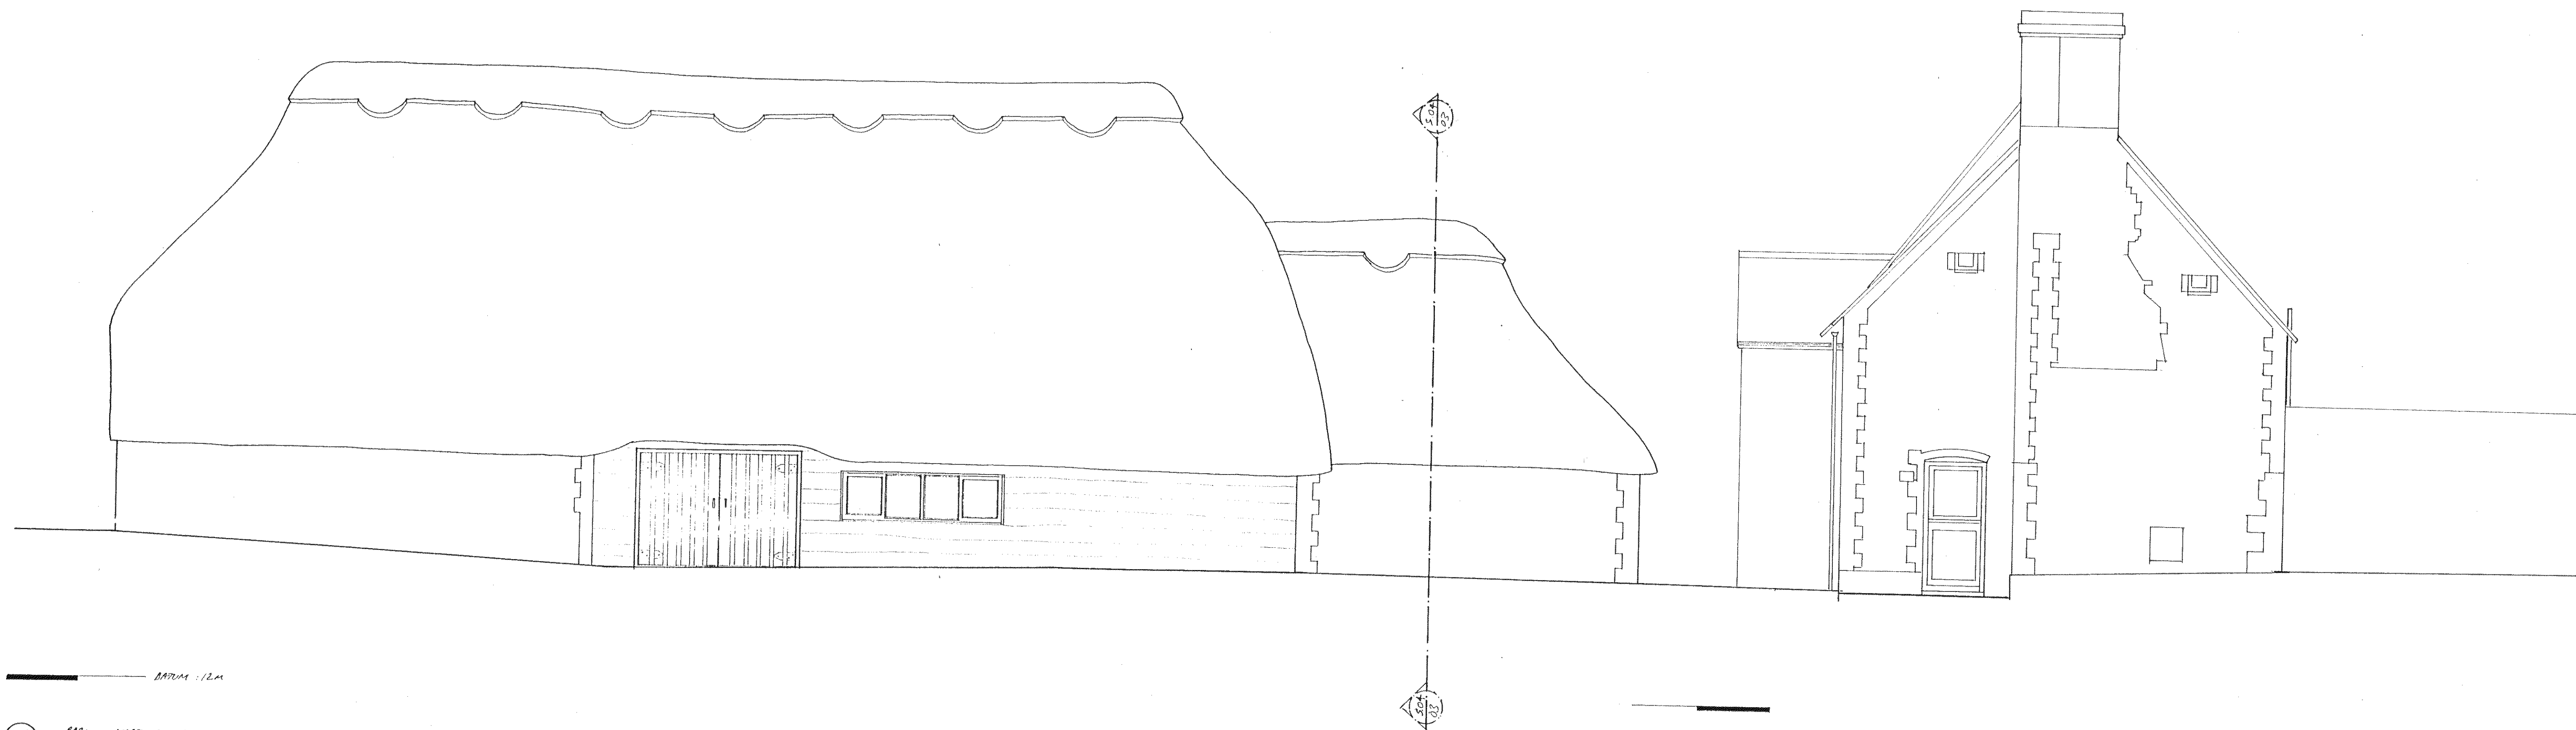

02 BARN : NORTH ELEVATION
1:50

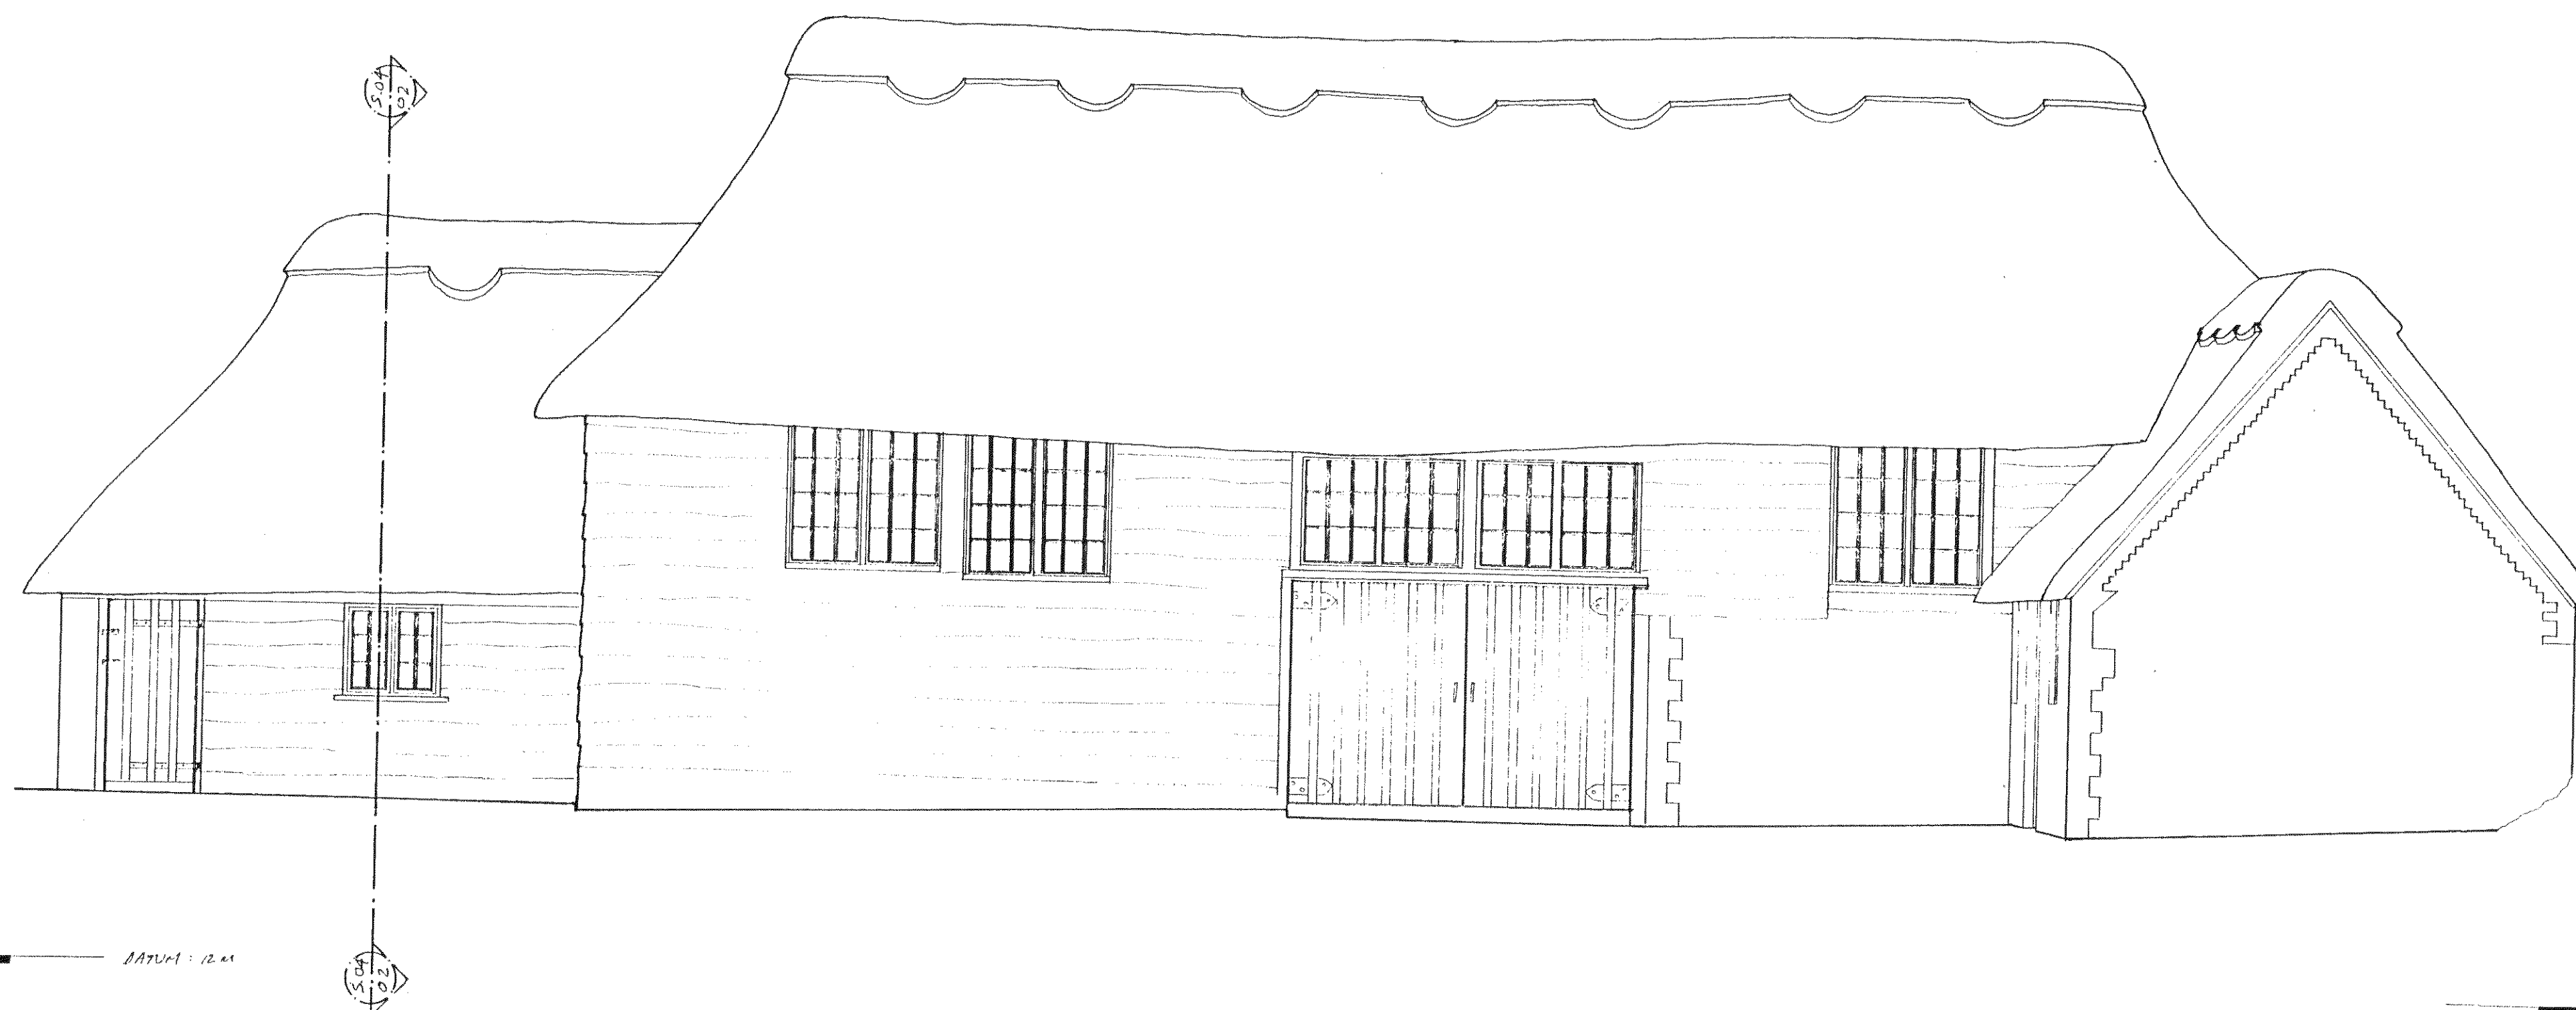

01 BARN : SOUTH ELEVATION
1:50

FOR LISTED BUILDING CONSENT
PIGEON HOUSE, ANGMERING
SCALE - 1:50 @ A1 DRAWN - SEPT 2010 DNF-PGH-WB/SD3
AS EXISTING : BARN NORTH & SOUTH ELEVATIONS
MALCOLM SIMMONDS ARCHITECTS