



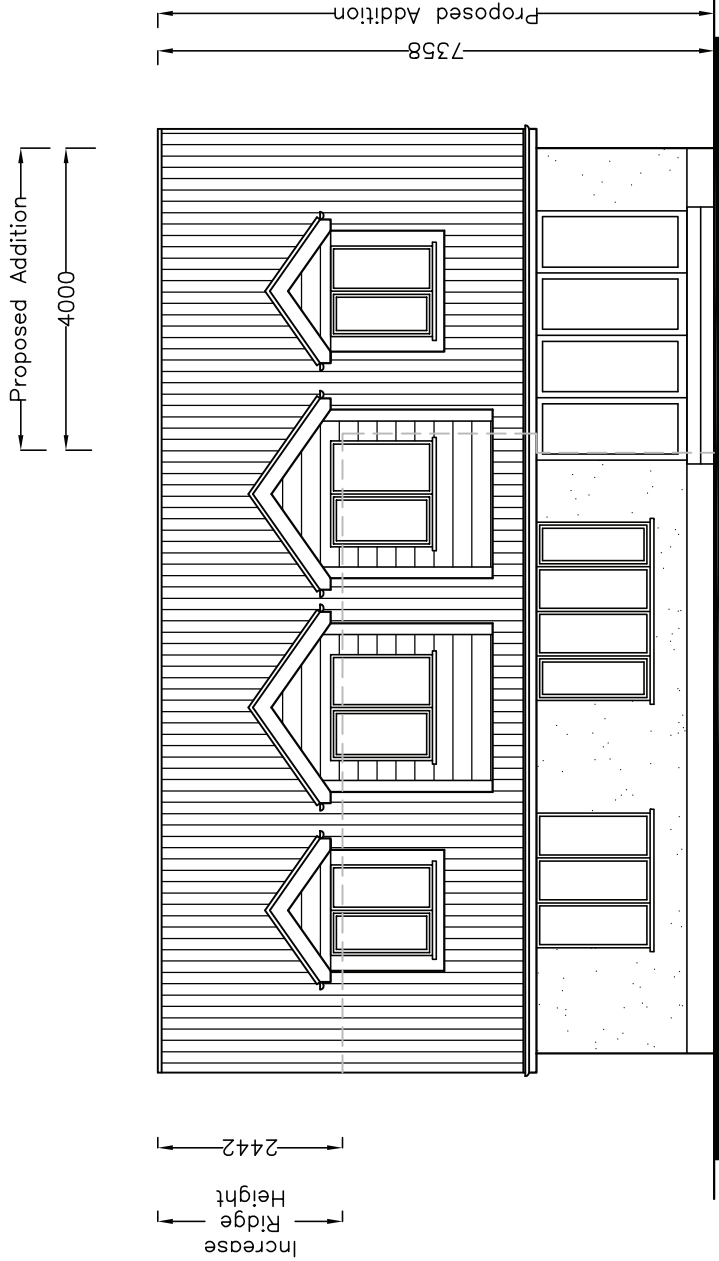


EAST

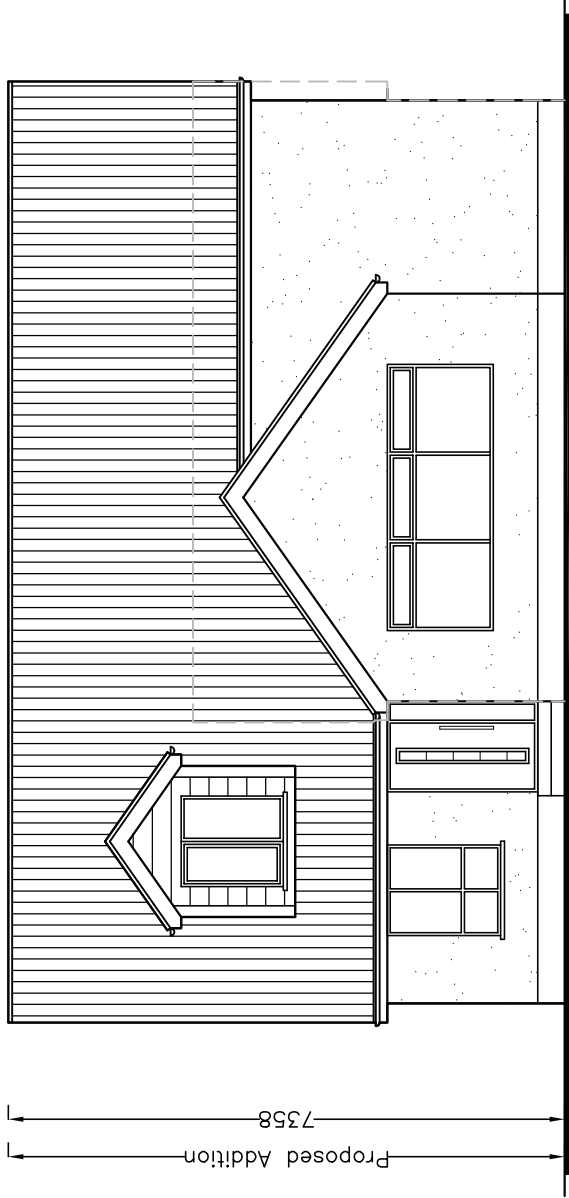

SOUTH



WEST

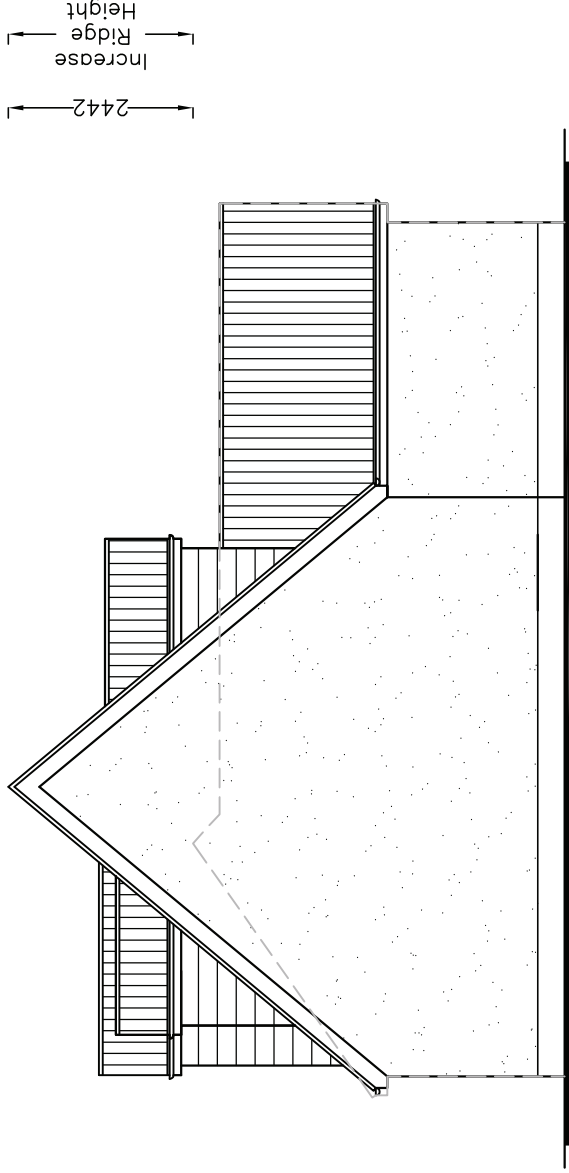


NORTH

16 Garden Close
Angmering, West Sussex
BN16 4LX

PROPOSED
ELEVATIONS

Revisions

- A. Render 20/03/18
B.
C.
D.

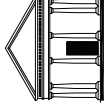**Martin Critchley**
CHARTERED ARCHITECT
The Old Brewery,
15E South Street, Hove,
East Sussex, BN1 1BU
023 92 474 919
critchleyarchitect@hotmail.com

Scale A3 = 1:100
Drawn AUB/JGF
Date 19/02/18

18014-510^A