


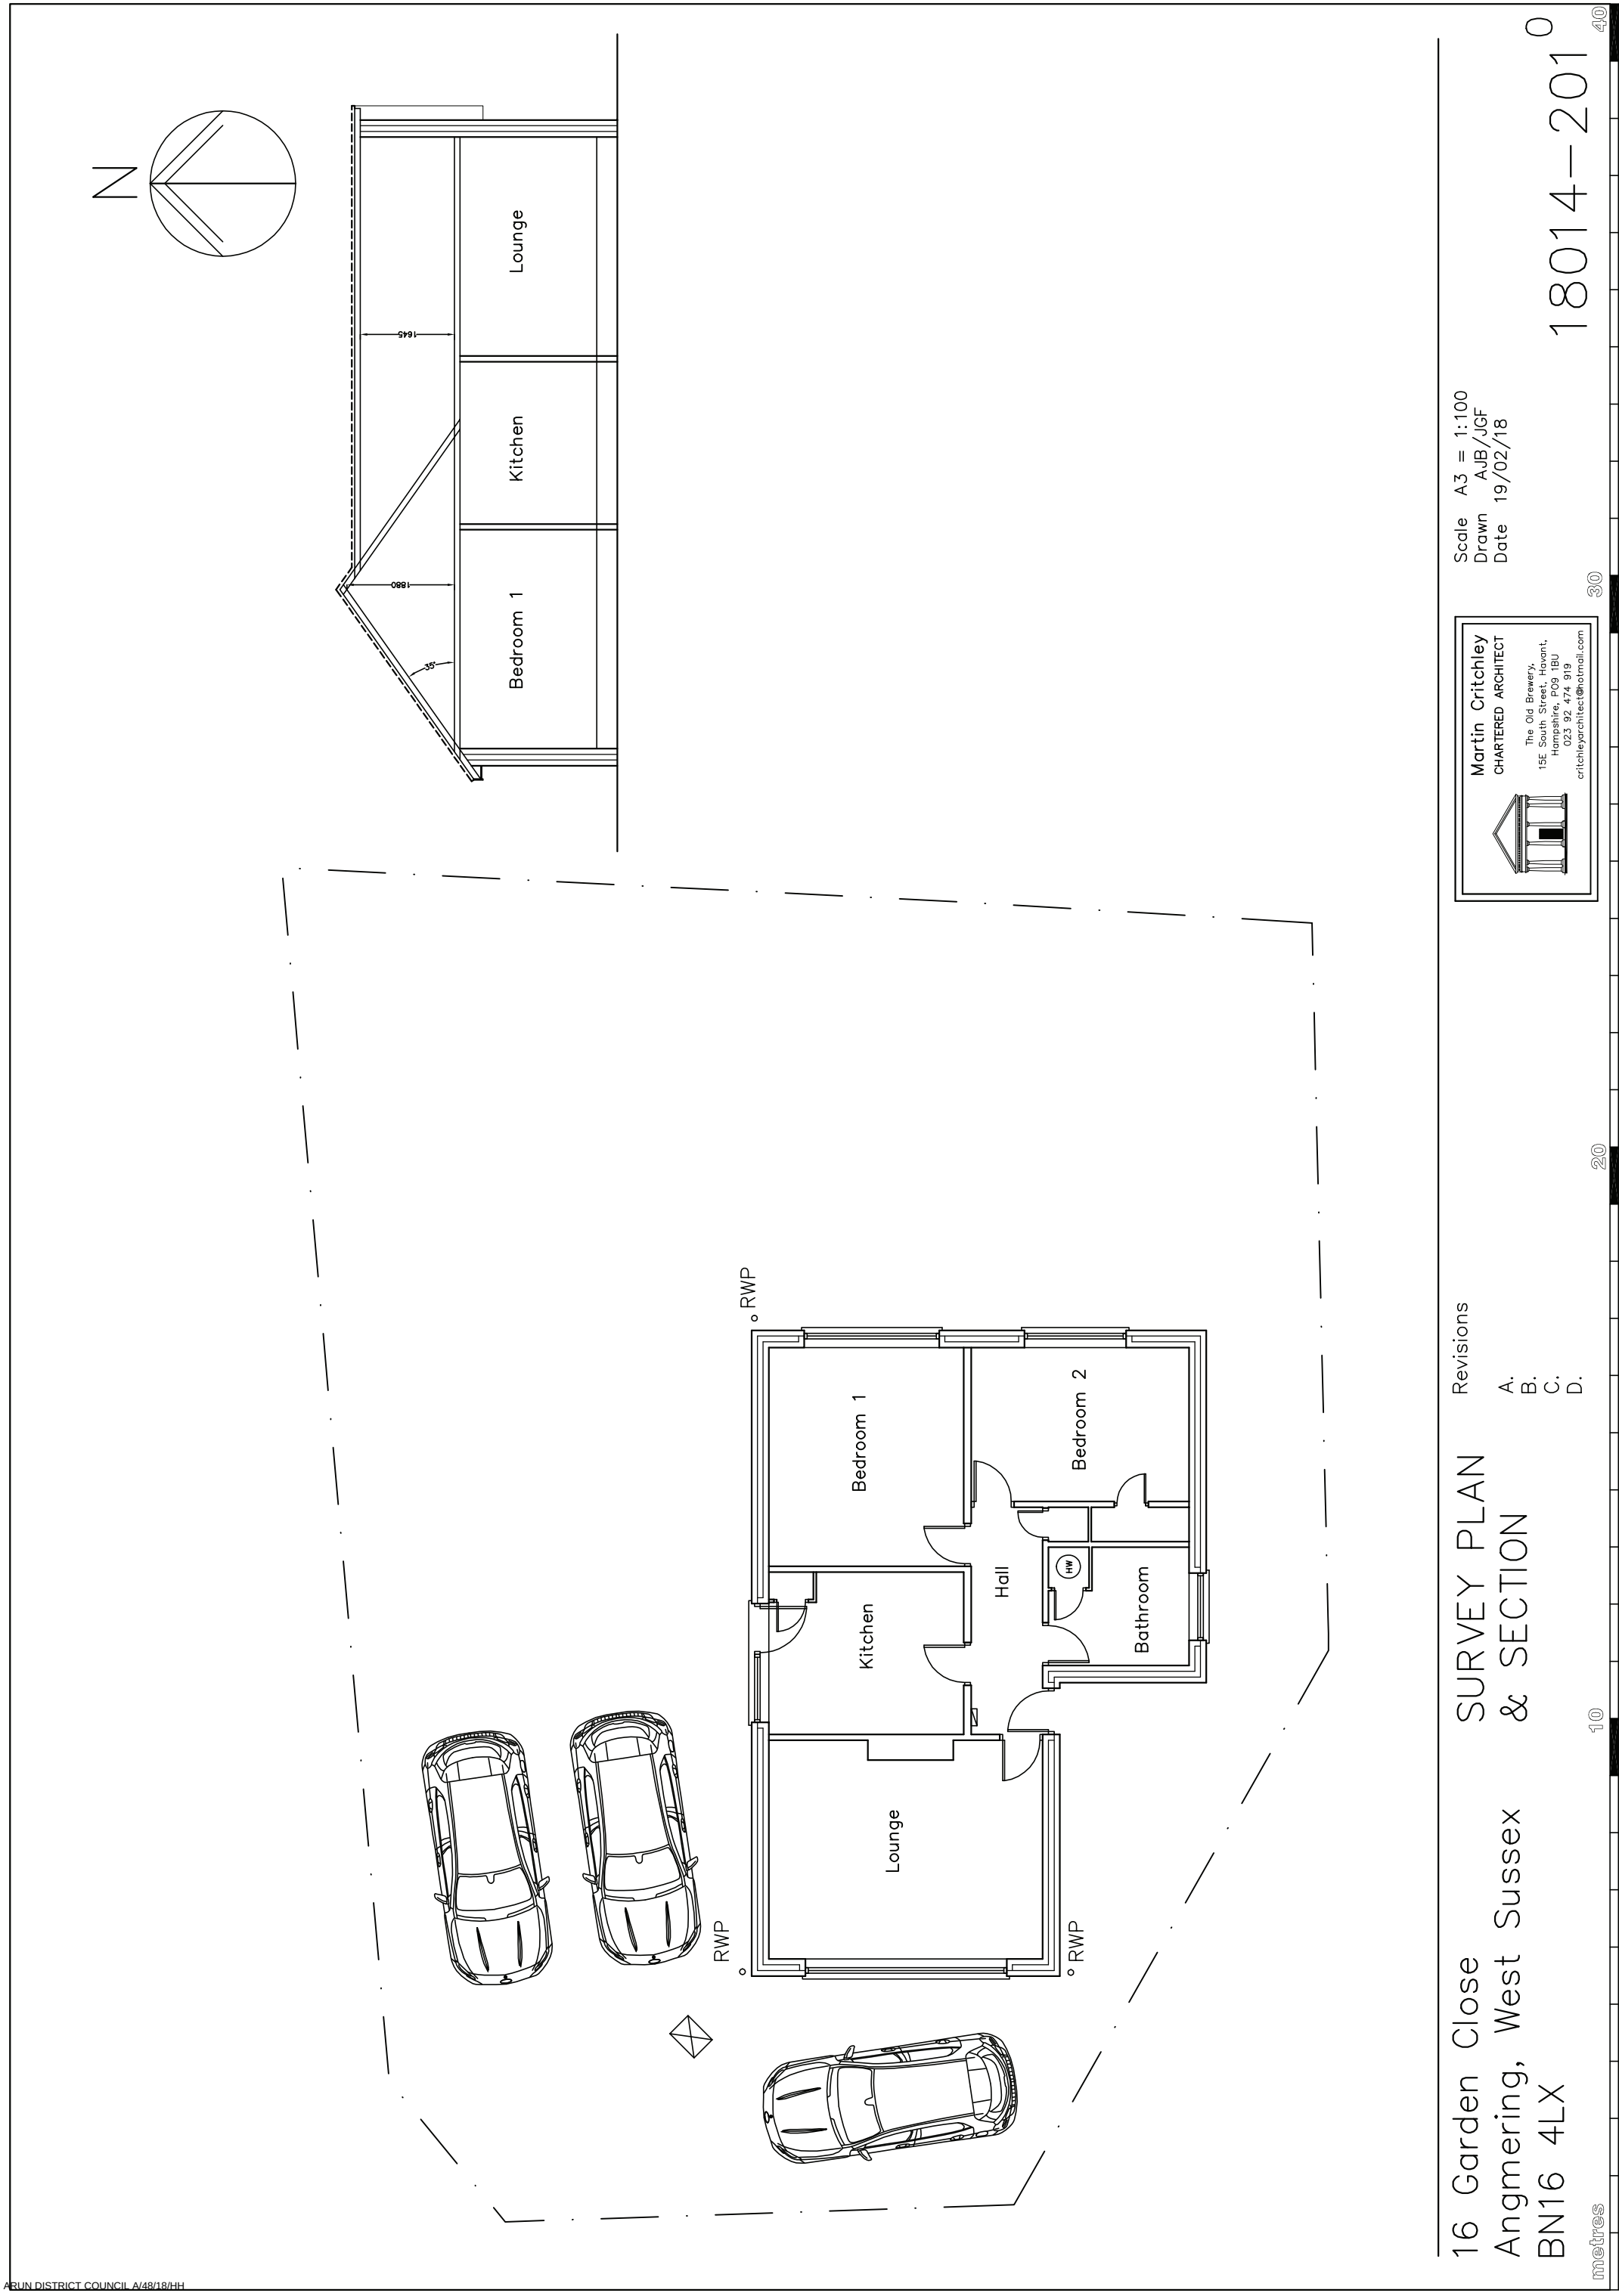

16 Garden Close
Angmering, West Sussex
BN16 4LX

Revisions

A.	
B.	
C.	
D.	

Martin Critchley
CHARTERED ARCHITECT

The Old Brewery,
15E South Street, Havant,
Hampshire, PO9 1BU
023 92 474 919
critchleyarchitect@hotmail.com

Scale A3 = 1:100
Drawn AJB/JGF
Date 19/02/18

metres

10

20

30

40

18014-2010