


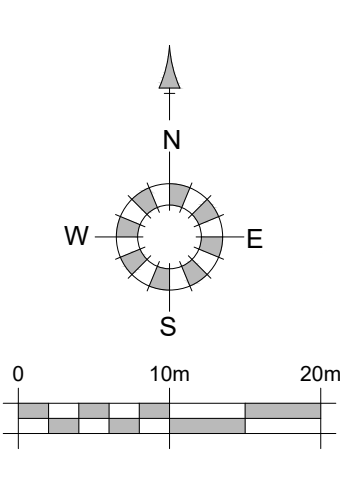

Materials Used	
	1.8m Boundary Wall
	1.8m Close boarded Fence
	2.0m Close boarded Fence
●	Garden gate

DATE		REV. DATE		REVISIONS		BY		REV. DATE		REVISIONS		BY		REV. DATE		REVISIONS		BY		STATUS	