




Plots
As: 8, 89, 125
Handed: 112

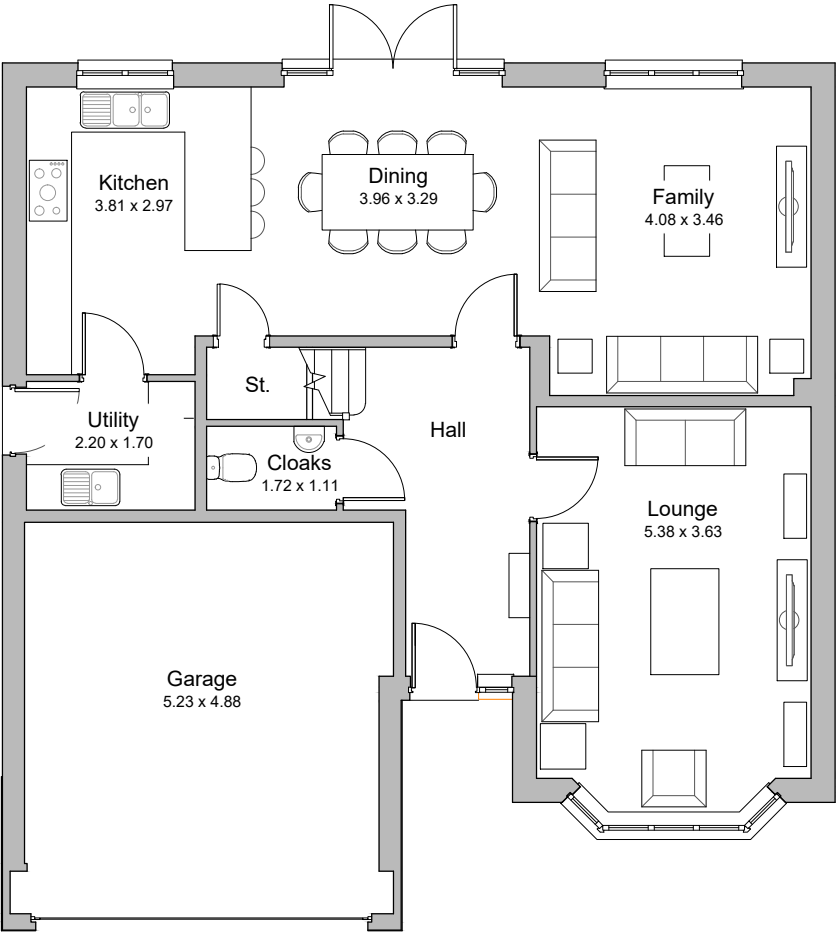

Ground Floor Plan

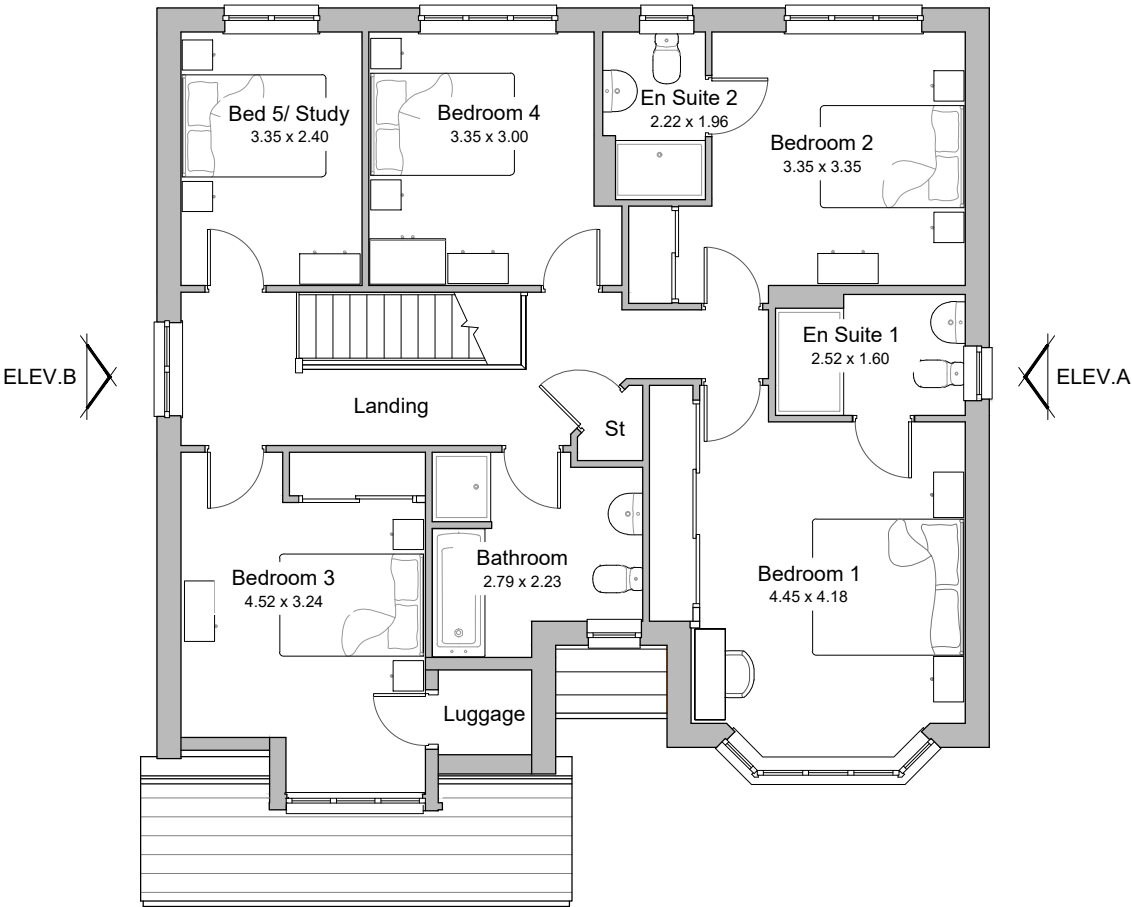

First Floor Plan

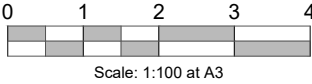

Hampstead
Heritage Collection
F Series
1850ft² 171.84m²

Date: Oct 2020
EF_HAMP_DM.1



REV.	DATE	REVISIONS:	BY	STATUS:
A	27/07/22	Plot numbers amended	RP	

Planning

CLIENT:	Redrow Homes	PROJECT:	Arundel Road, Angmering
SCALE:	1:100 (A3 ORIGINAL)	DRAWING:	Hampstead - Floor Plans
DRAWN:	RDP		
DATE:	Aug 2022	20232	P211 A

This drawing may be scaled or cross referenced to the scale bar for planning application purposes only. Do not scale for any other purpose, use figured dimensions only. Subject to site survey and all necessary consents. All dimensions to be checked by user and any discrepancies, errors or omissions to be reported to the Architect before work commences. This drawing is to be read in conjunction with all other relevant materials.
OS Licence No. 100007327



architecture planning masterplanning
Broadmeade House, Farnham Business Park,
Weydon Lane, Farnham, Surrey GU9 8QT.
info@osparchitecture.com www.osparchitecture.com
Tel: 01252 267878