




Plots
As: 9, 114
Handed: 1, 88, 101, 120

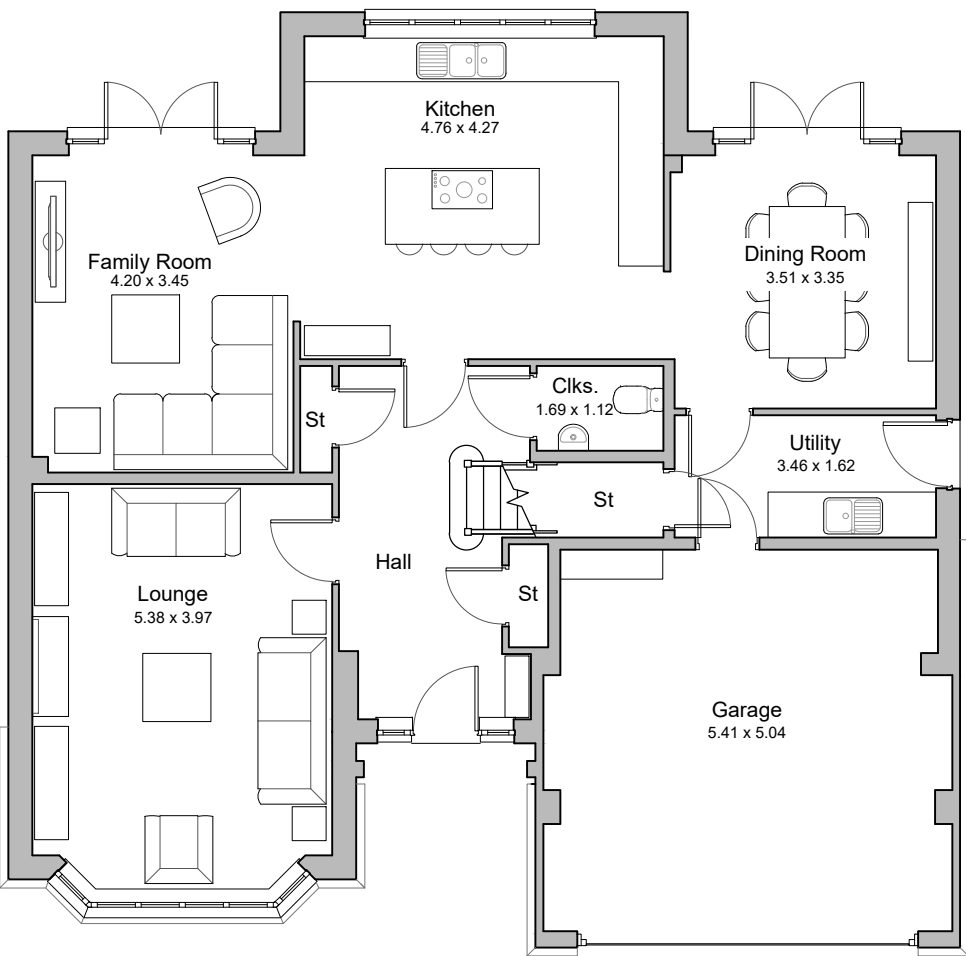

Ground Floor Plan

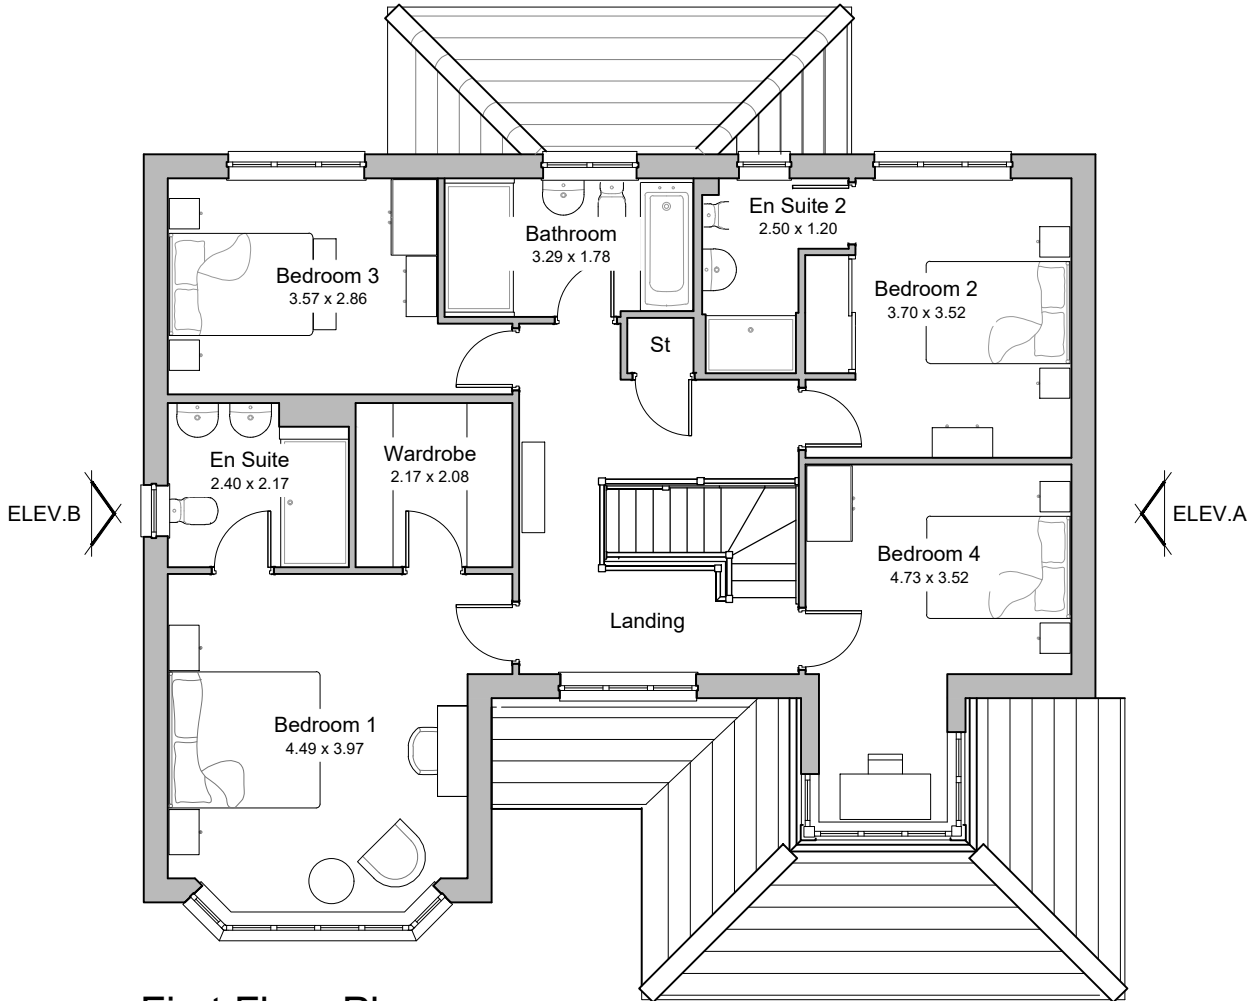

First Floor Plan

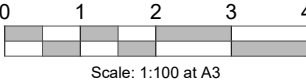

Richmond
Heritage Collection
F Series
2030R* 188.57m²

Date: May 2019
EF_RICH_DM.6
Rev A



REV.	DATE	REVISIONS:	BY	STATUS:
A	27/07/22	Plot numbers amended	RP	

Planning

This drawing may be scaled or cross referenced to the scale bar for planning application purposes only. Do not scale for any other purpose, use figured dimensions only. Subject to site survey and all necessary consents. All dimensions to be checked by user and any discrepancies, errors or omissions to be reported to the Architect before work commences. This drawing is to be read in conjunction with all other relevant materials.
OS Licence No. 100007327

CLIENT:	Redrow Homes	PROJECT:	Arundel Road, Angmering
SCALE:	1:100 (A3 ORIGINAL)	DRAWING:	Richmond - Floor Plans
DRAWN:	RDP		
DATE:	Aug 2022	20232	P231 A



architecture planning masterplanning

Broadmeade House, Farnham Business Park,
Weydon Lane, Farnham, Surrey GU9 8QT.
info@osparchitecture.com www.osparchitecture.com
Tel: 01252 267878

ARUN DISTRICT COUNCIL A/482/RES