




Refuse Access, Estate Car Egress near Site Access (Scale: 1:1000)

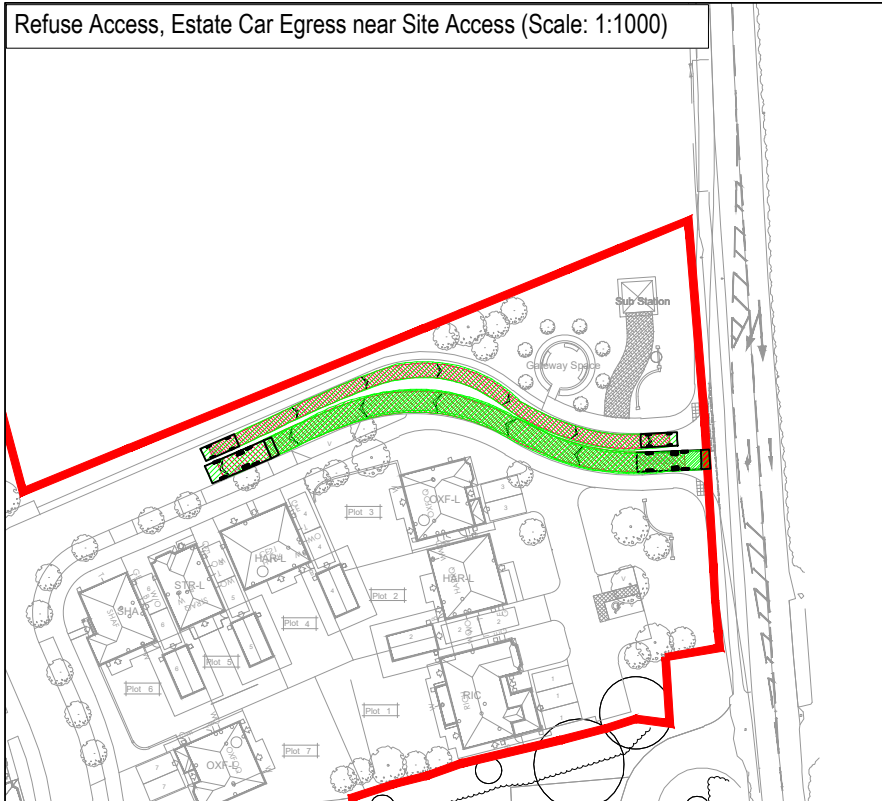


Refuse Egress, Estate Car Access near Site Access (Scale: 1:1000)

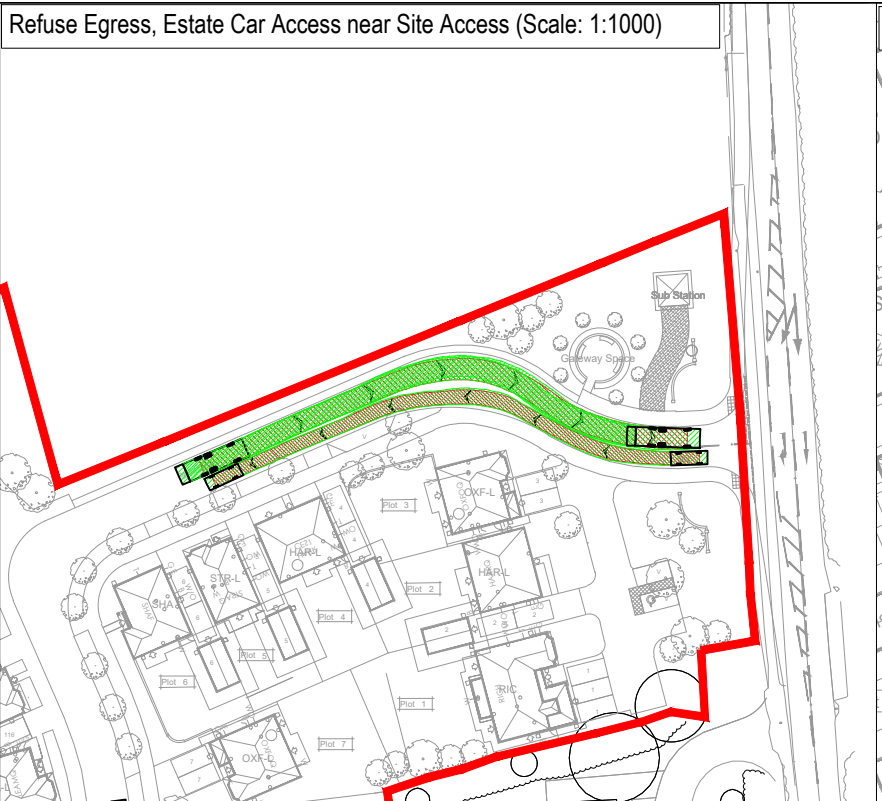

Refuse Entry, Estate Car Egress Near Plot 6 (Scale: 1:500)

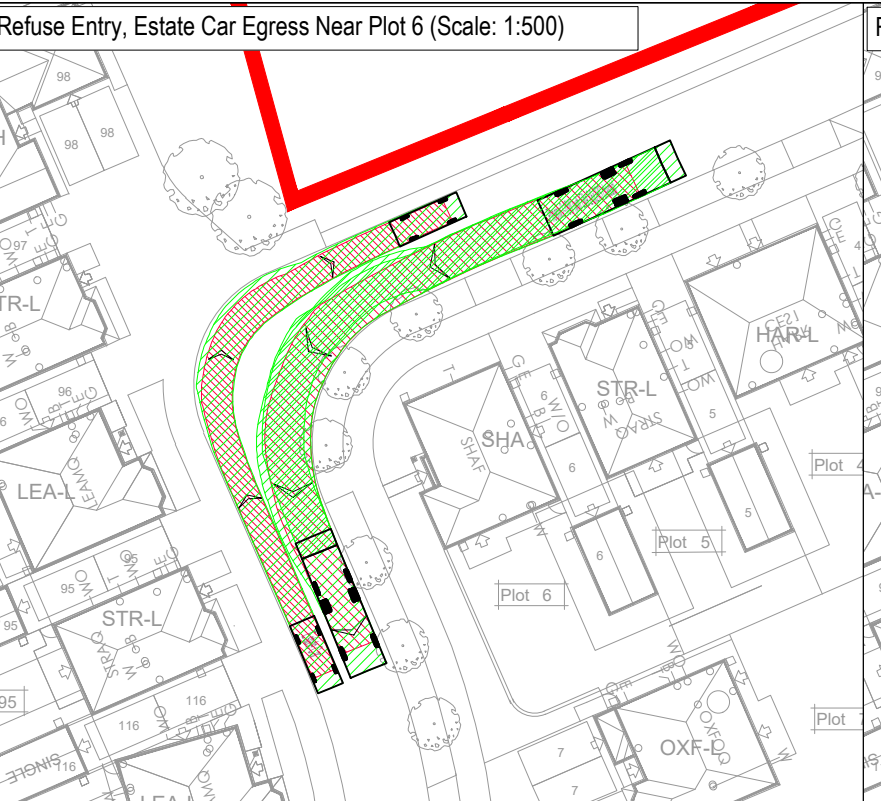

Refuse Egress, Estate Car Entry Near Plot 6 (Scale: 1:500)

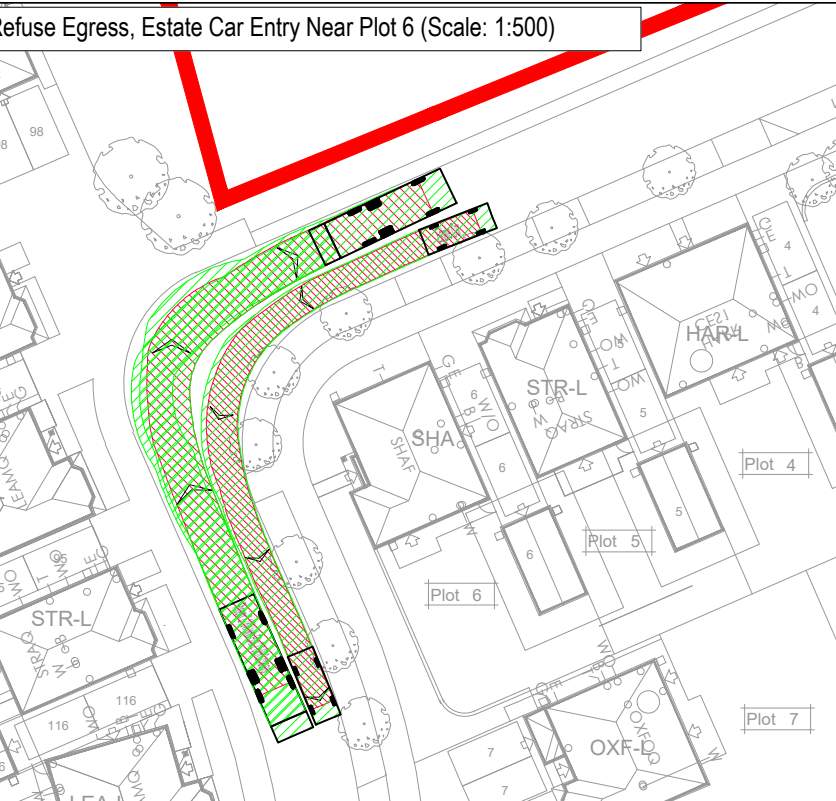


Refuse Egress, Estate Car Entry Near Plot 115 (Scale: 1:500)




Refuse Access, Estate Car Egress Near Plot 115 (Scale: 1:500)




Refuse Egress, Estate Car Entry Near Plot 84 (Scale: 1:500)

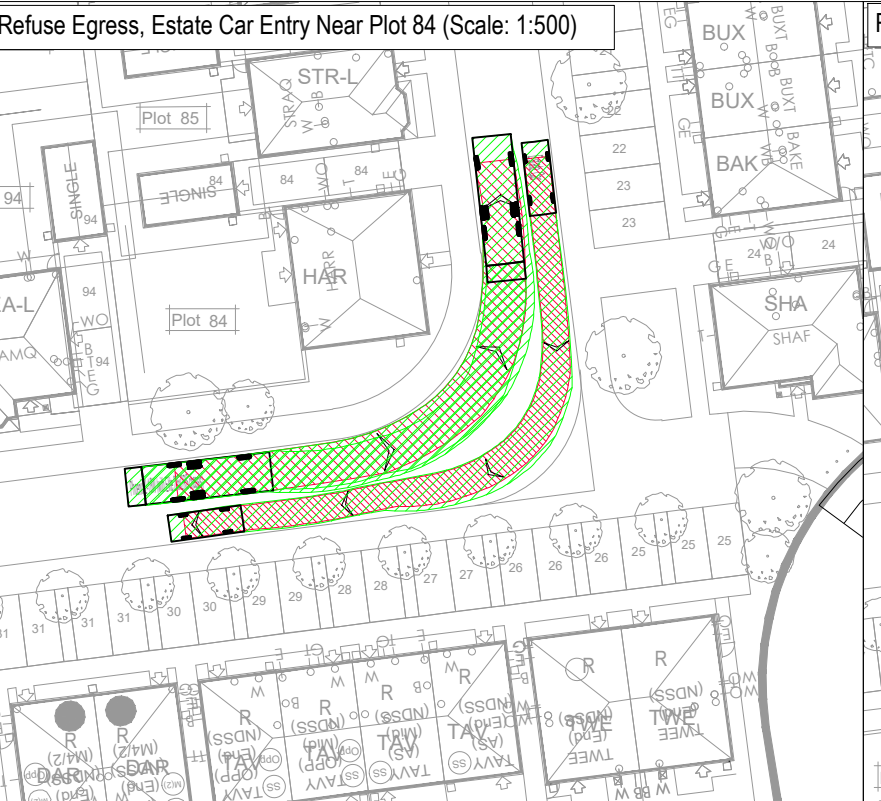


Refuse Entry, Estate Car Egress Near Plot 84 (Scale: 1:500)

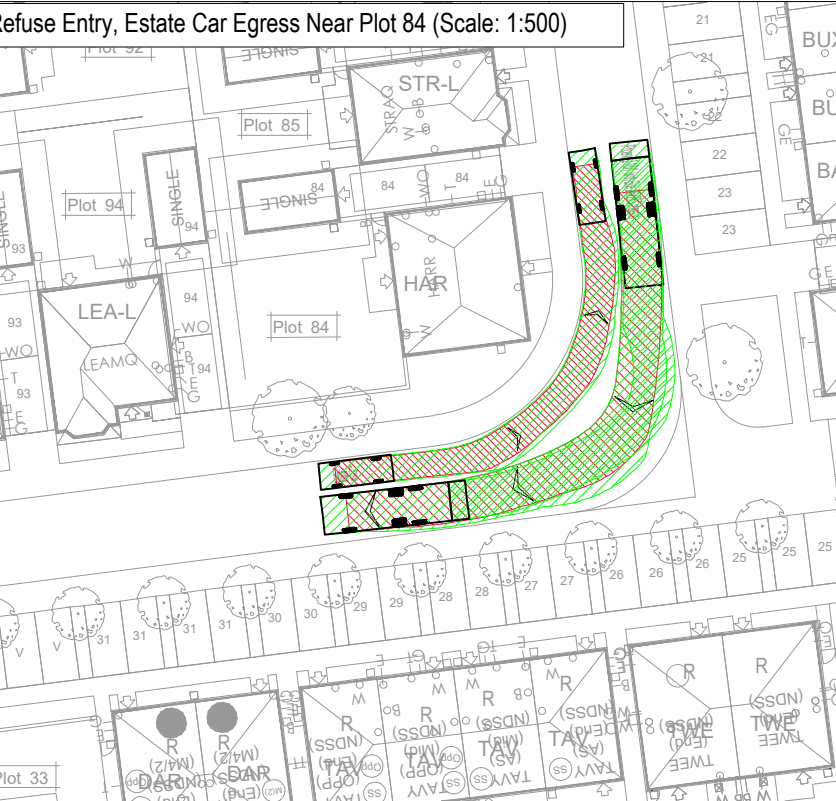


Refuse Egress, Estate Car Access Near Plot 33 (Scale: 1:500)

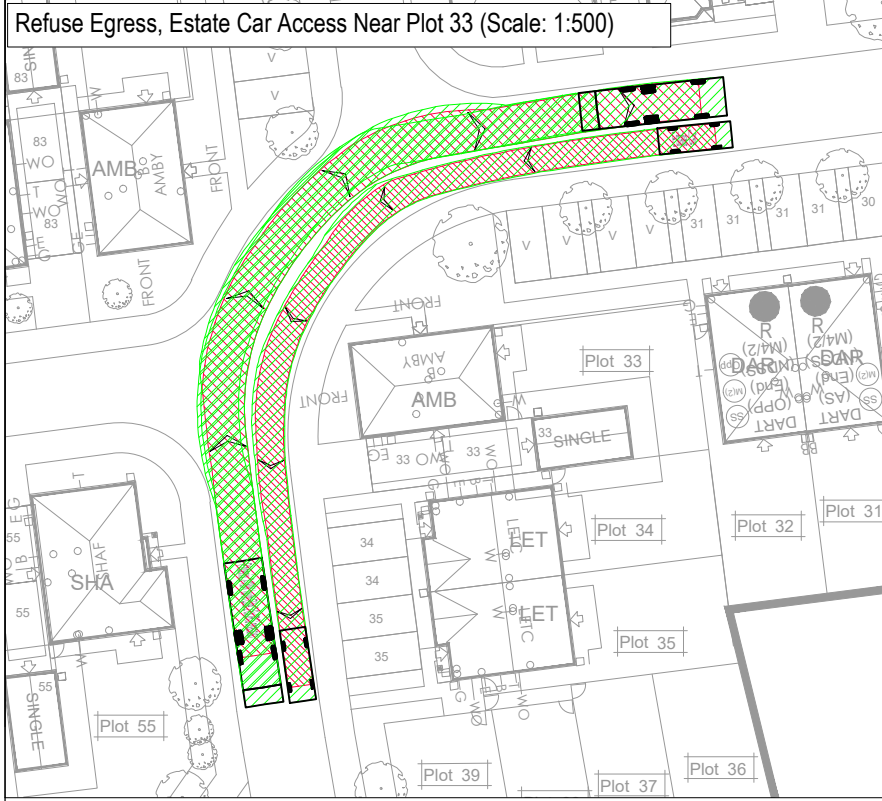


Refuse Access, Estate Car Egress Near Plot 33 (Scale: 1:500)

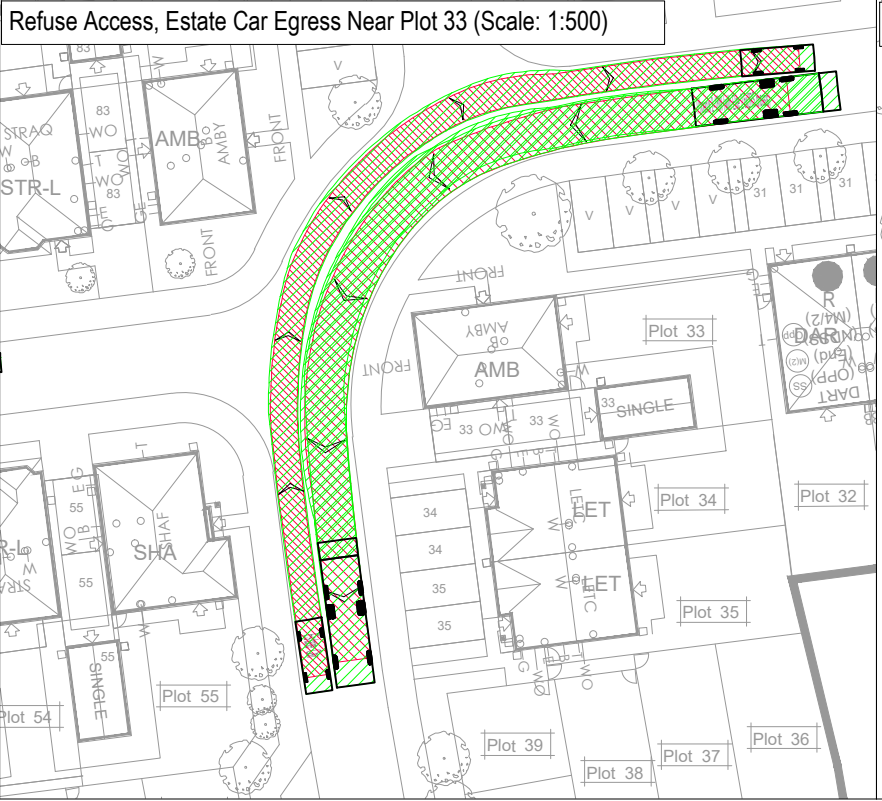

Refuse Egress, Estate Car Access Near Plot 56 (Scale: 1:500)

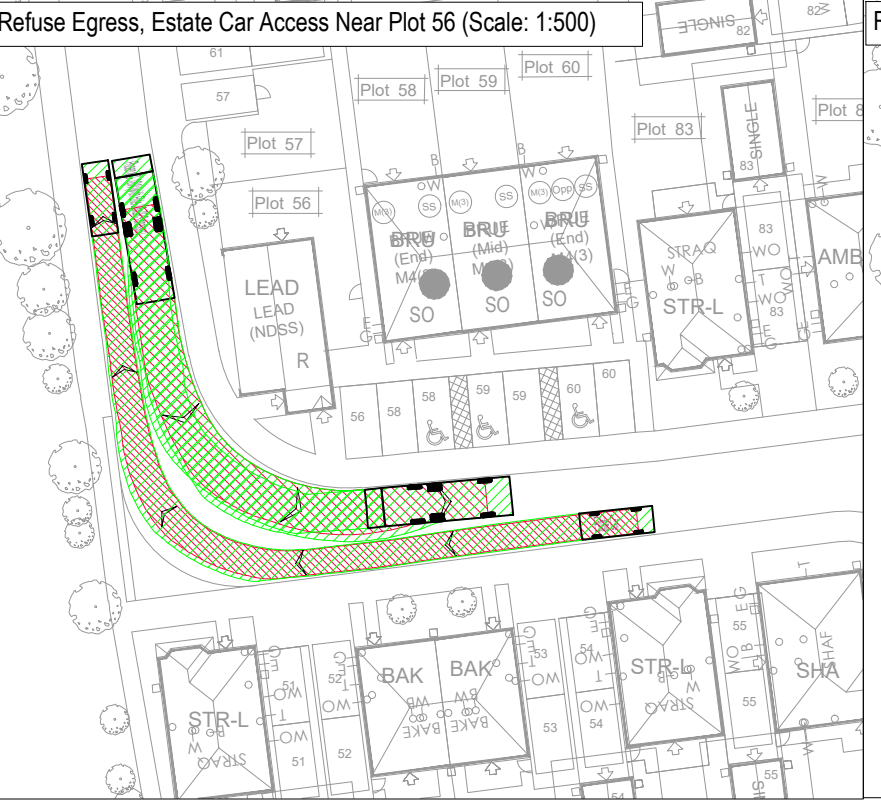

Refuse Access, Estate Car Egress Near Plot 56 (Scale: 1:500)

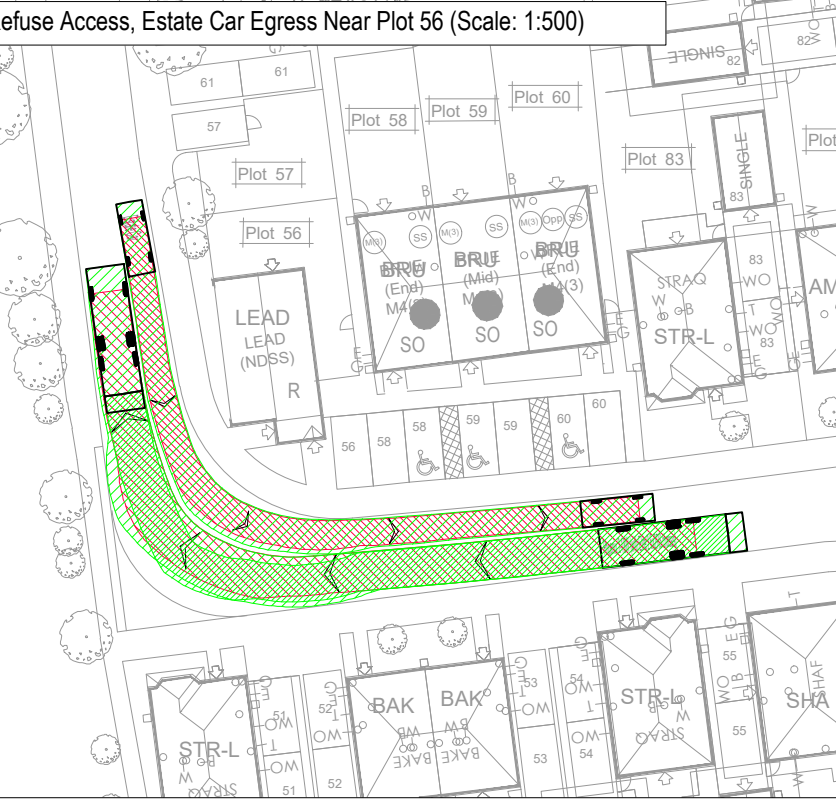

General Notes

- Where this drawing has been issued in electronic .dwg format, it has been done so in good faith. JNP Group do not take any responsibility for any inaccuracies in the electronic data, which should be checked against the paper (or .pdf) drawing issue. Any apparent discrepancies should be immediately reported to JNP Group. The electronic .dwg file should not be assumed to be to scale and should not be used for 'overlying', setting out or checking of any third party information. All dimensions should be taken from the paper (or .pdf) version of the drawing. Electronic drawings may contain third party information. JNP Group take no responsibility for this information, which should be checked against the originators paper drawing(s).
- All dimensions are millimetres (mm), and levels are in metres (m) unless noted otherwise and should be checked on site prior to construction/fabrication.
- Do not scale from this drawing. Only figured dimensions are to be relied upon. Don't hesitate to get in touch with JNP Group if additional information is required.
- Any discrepancies between drawings of different scales and between drawings and specifications, where appropriate, to be reported to JNP Group for decision.
- Copyright reserved. This drawing may only be used for The Client and location specified in the title block. It may not be copied or disclosed to any third party without the prior written consent of JNP Group.
- This drawing should only be used for construction if the drawing status is "Construction". JNP Group takes no responsibility for construction works undertaken to drawings that are not marked with this status.

P01	12/09/2022	Second Issue	EL/BD/BD
-	27/07/2022	First Issue	EL/BD/BD
Rev.	Date	Description	Dm / Chkd / App'd

Subality: S2 - Suitable for Information

Client Logo:



Chesham • Brighthouse • Bristol • Glasgow
• Hartlepool • Leamington Spa • Sheffield

www.jnpgroup.co.uk

Client:

Redrow Homes Limited


Job:

Arundel Road, Angmering


Title:

Refuse Vehicle Swept Path Analysis
Plan View of Refuse Vehicle and Estate Car on Bends

Classification:	FI_60_20				
Scale @ A2:	As Stated	Accredited Contractor	Accredited Contractor	Accredited Contractor	Supplier No. 000026
Project - Originator - Volume/System - Level/Location - Type - Discipline - Number	C86473 - JNP - 66 - XX - DR - T - 7112				Revision:
Document/Drawing Number	P01				Complies to ISO 7200:2004 - JNP QA Ref: 0016 Rev G

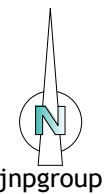


0 10 20 30 40 50 m
SCALE 1:1000

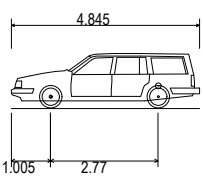

Estate Car
Overall Length
Overall Width
Overall Body Height
Min Body Ground Clearance
Max Track Width
Lock to lock time
Kerb to Kerb Turning Radius

4.845m
1.750m
1.424m
0.189m
1.655m
4.00s
4.950m

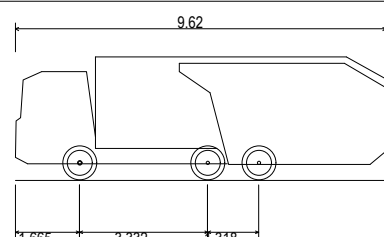

Phoenix 2-18W (with Elite 2 6x2RS chassis)
Overall Length
Overall Width
Overall Body Height
Min Body Ground Clearance
Track Width
Lock to lock time
Kerb to Kerb Turning Radius

9.620m
2.530m
3.211m
0.416m
2.530m
4.00s
5.800m