


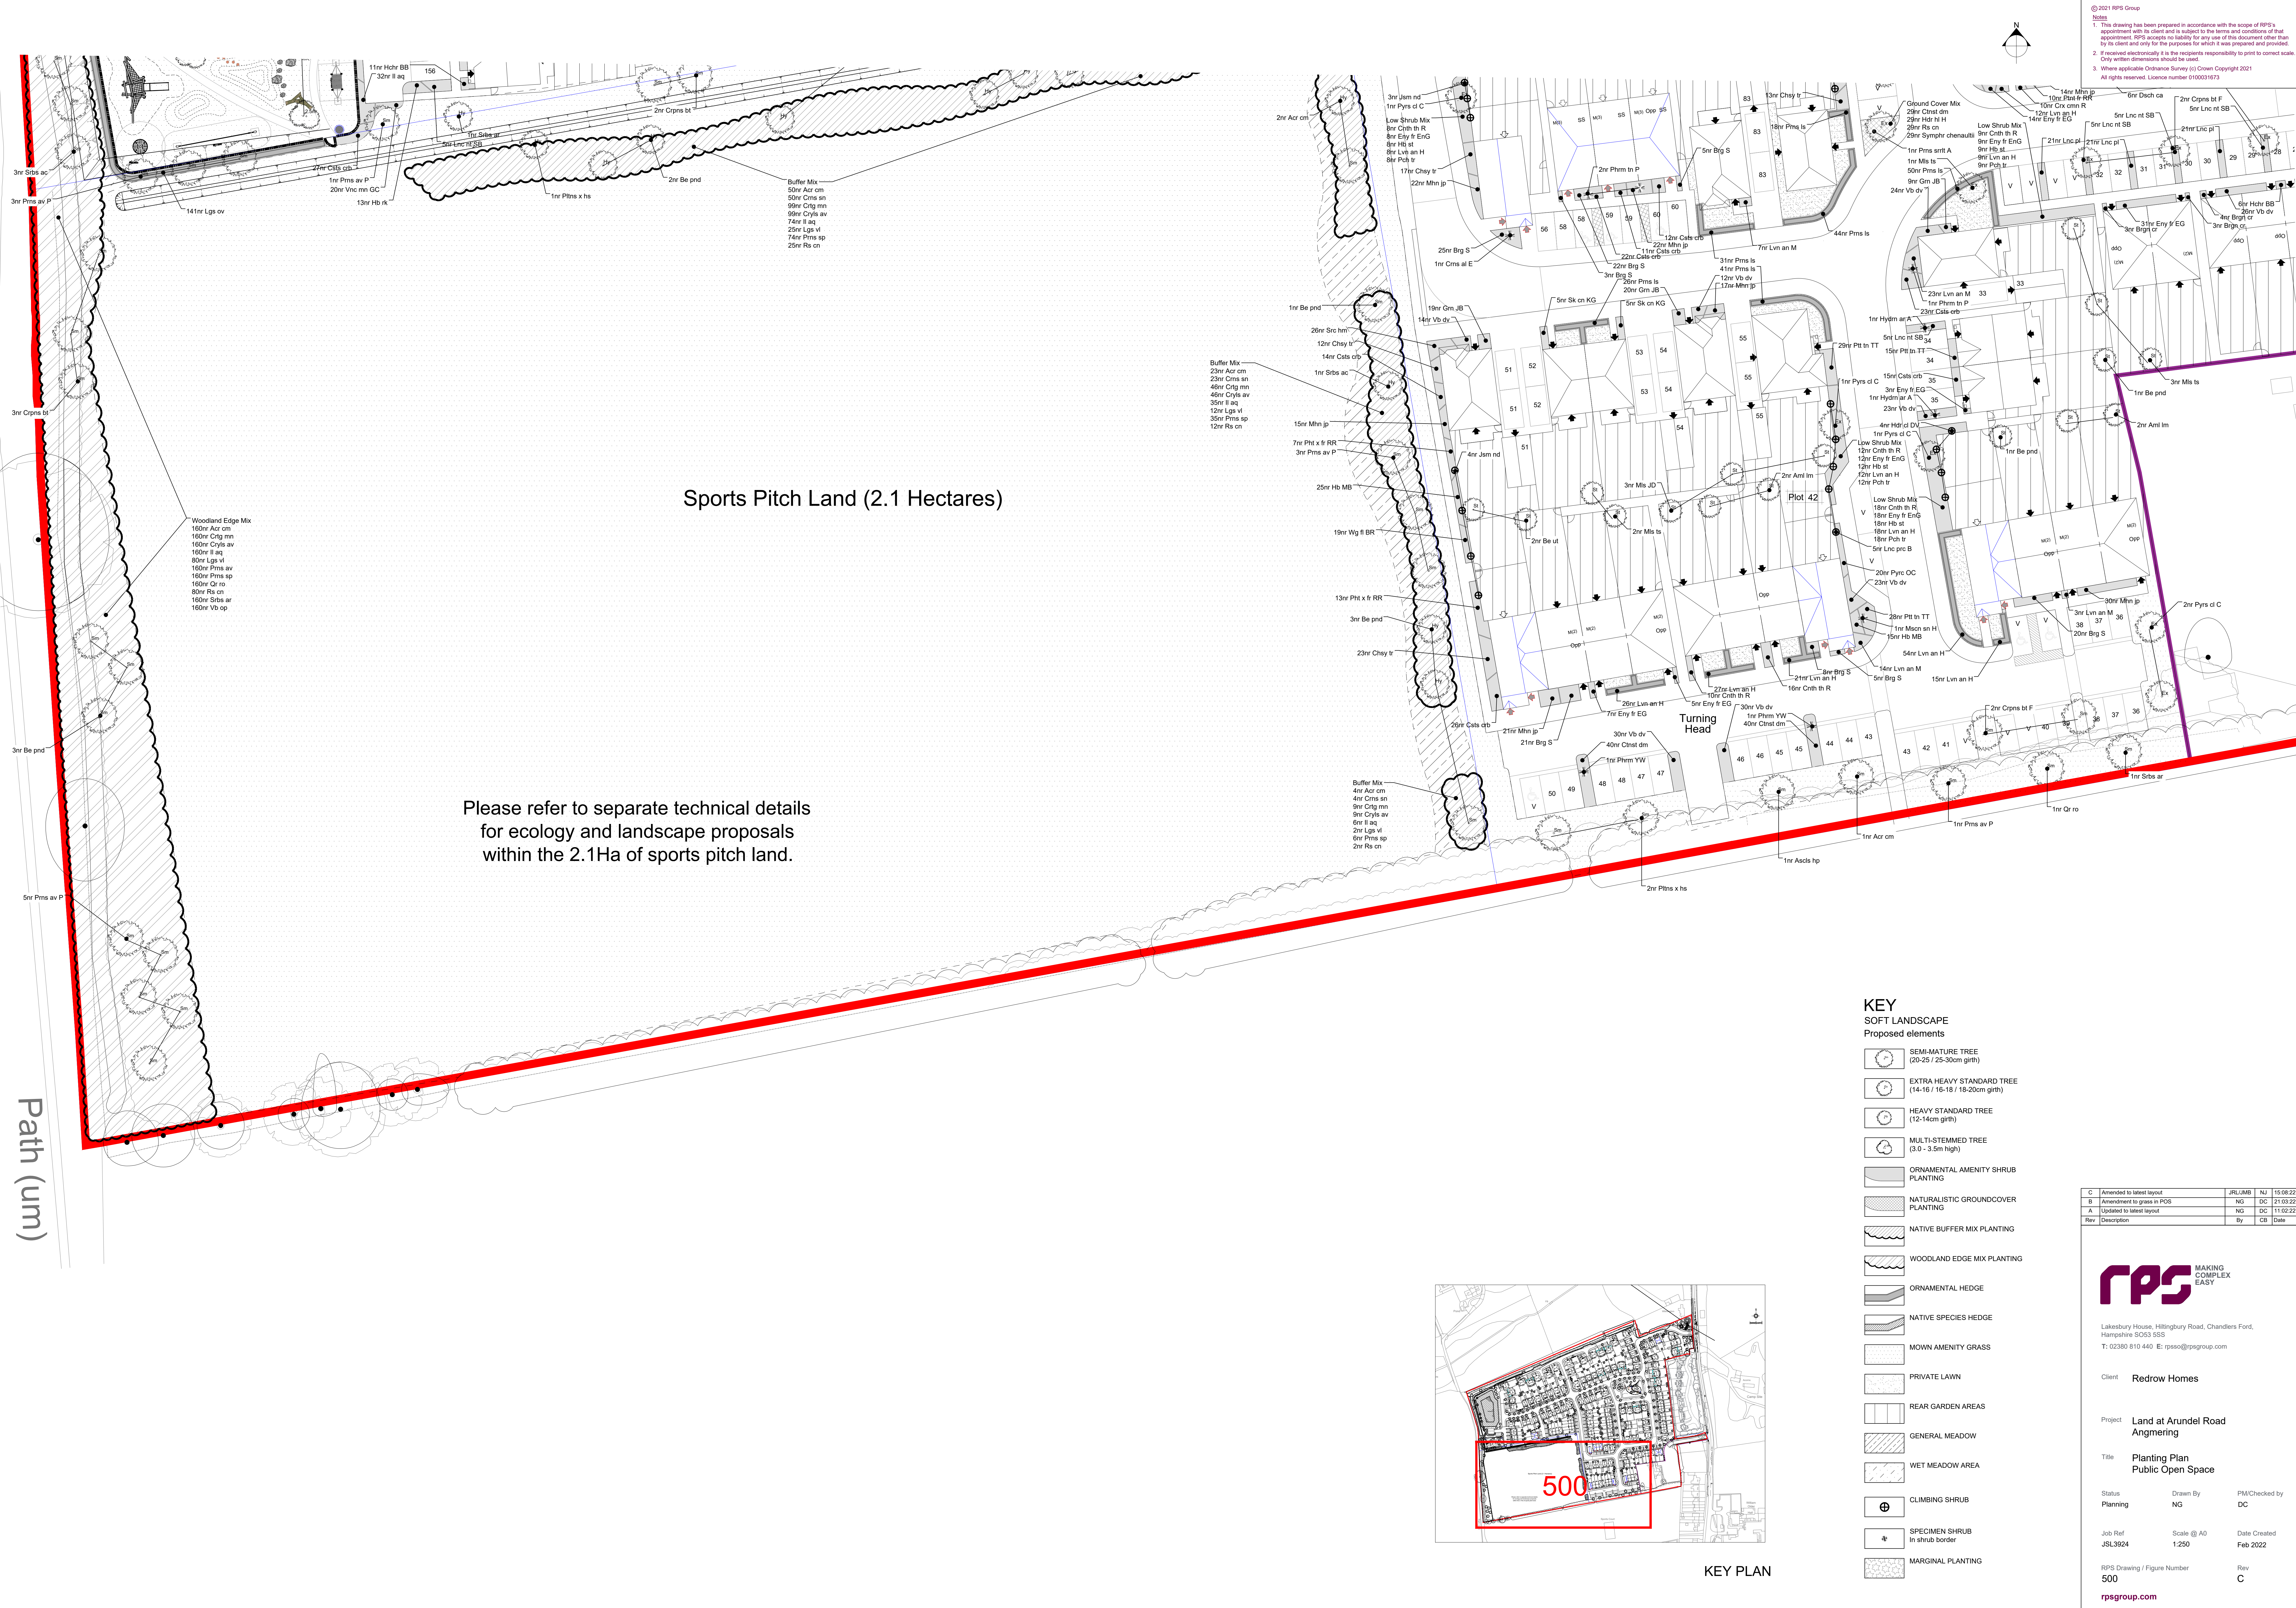


Sports Pitch Land (2.1 Hectares)

Please refer to separate technical details for ecology and landscape proposals within the 2.1Ha of sports pitch land.

Path (um)

KEY
SOFT LANDSCAPE
Proposed elements

- SEMI-MATURE TREE (20-25 / 25-30cm girth)
- EXTRA HEAVY STANDARD TREE (14-16 / 16-18 / 18-20cm girth)
- HEAVY STANDARD TREE (12-14cm girth)
- MULTI-STEMMED TREE (3.0 - 3.5m high)
- ORNAMENTAL AMENITY SHRUB PLANTING
- NATURALISTIC GROUND COVER PLANTING
- NATIVE BUFFER MIX PLANTING
- WOODLAND EDGE MIX PLANTING
- ORNAMENTAL HEDGE
- NATIVE SPECIES HEDGE
- MOWN AMENITY GRASS
- PRIVATE LAWN
- REAR GARDEN AREAS
- GENERAL MEADOW
- WET MEADOW AREA
- CLIMBING SHRUB
- SPECIMEN SHRUB In shrub border
- MARGINAL PLANTING

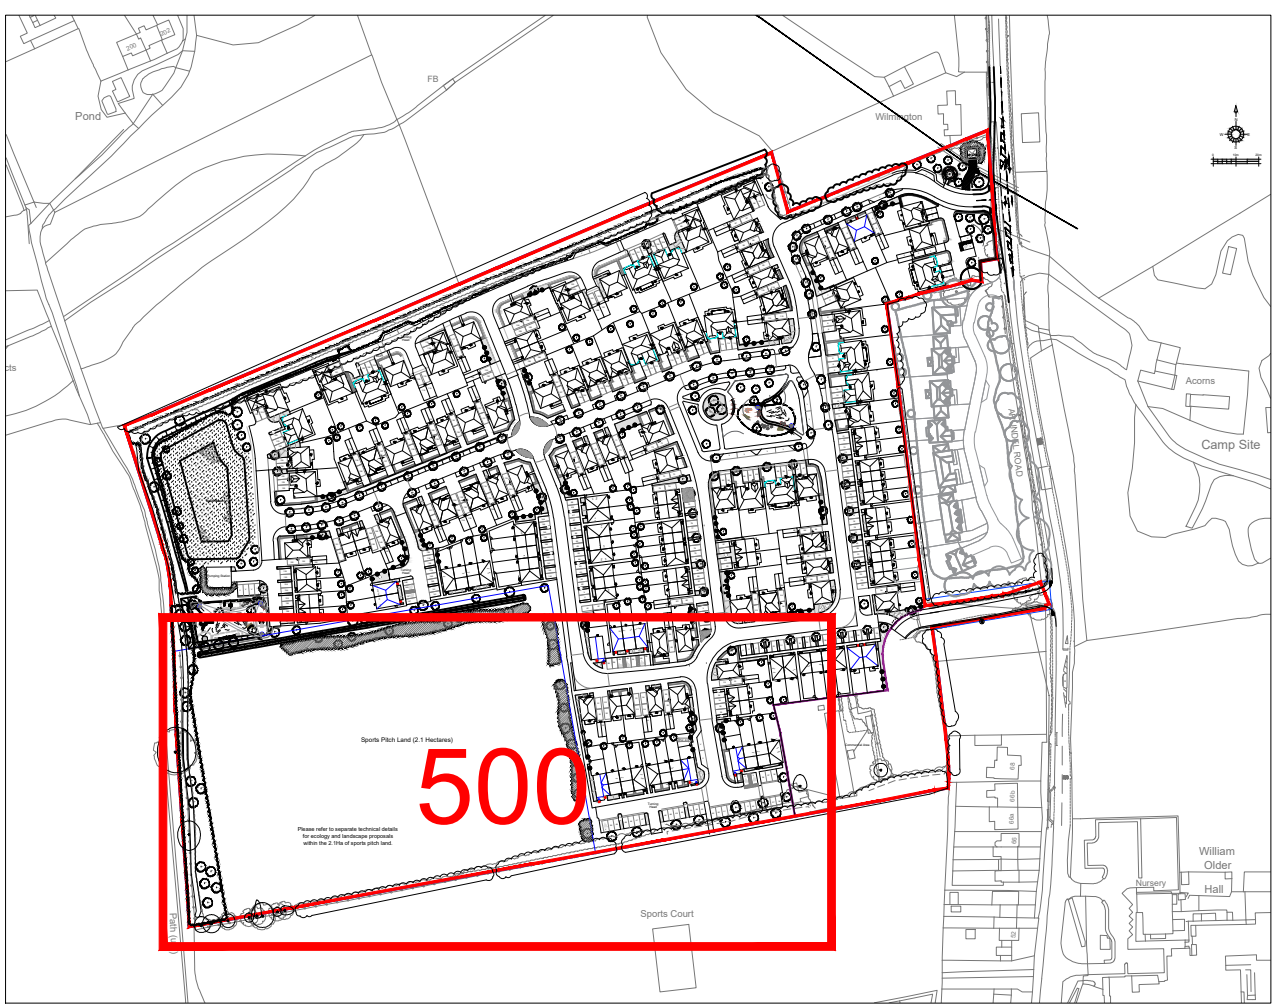

KEY PLAN

© 2021 RPS Group
Notes
1. This drawing has been prepared in accordance with the scope of RPS's appointment with its client and is subject to the terms and conditions of that appointment. RPS accepts no liability for any use of this document other than by its client and only for the purposes for which it was prepared and provided.
2. If received electronically it is the recipient's responsibility to print to correct scale. Only written dimensions should be used.
3. Where applicable Ordnance Survey (c) Crown Copyright 2021.
All rights reserved. Licence number 0100031672

C	Amended to latest layout	JRL/MB	NJ	15/08/22
B	Amended to grass in POS	NG	DC	21/03/22
A	Updated to latest layout	NG	DC	11/02/22
Rev	Description	By	CB	Date



Lakesbury House, Hittingbury Road, Chandlers Ford, Hampshire SO53 5SS
T: 02380 810 440 E: rpso@rpsgroup.com

Client Redrow Homes

Project Land at Arundel Road Angmering

Title Planting Plan Public Open Space

Status	Planning	Drawn By	NG	PM/Checked by	DC
Job Ref	JSL3924	Scale @ A0	1:250	Date Created	Feb 2022

RPS Drawing / Figure Number
500

Rev
C

rpsgroup.com