


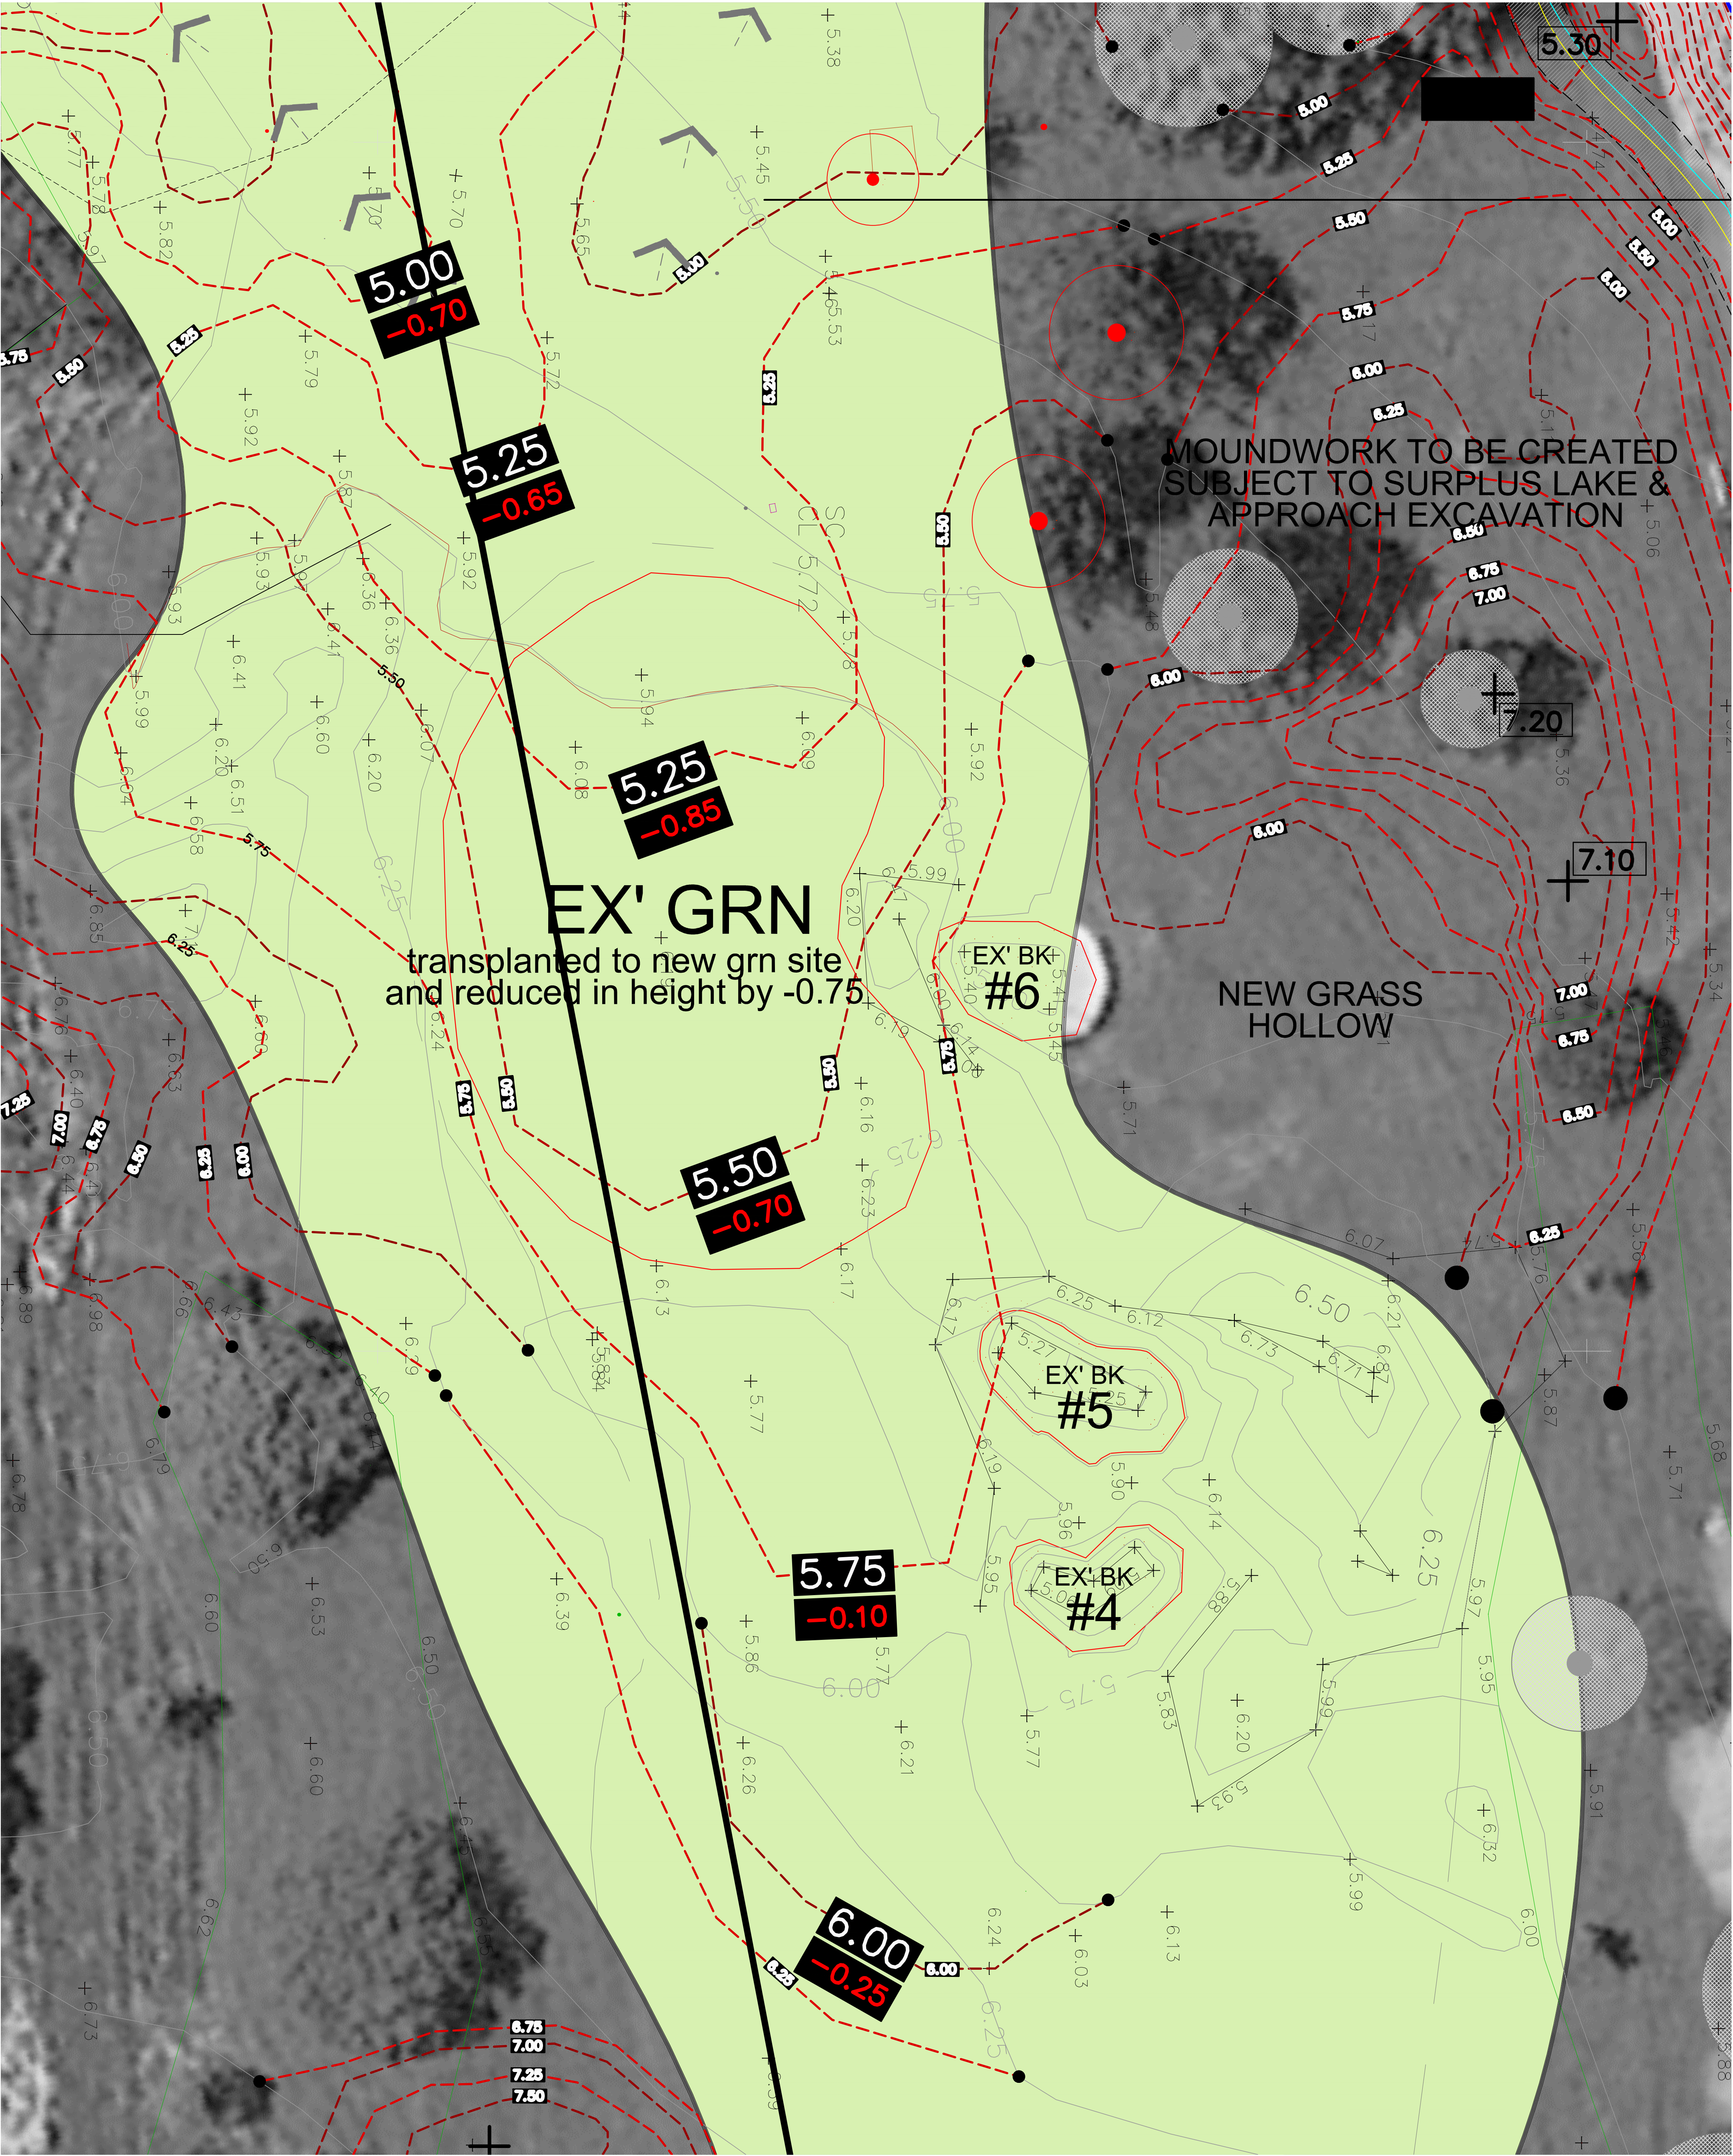

COMPASS & PREVAILING WIND

IMPORTANT DWG NOTE:

YARDS
394 □ S.I.7
390 □ S.I.7
365 ■ S.I.4

STROKE INDEX
S.I.7
S.I.7
S.I.4

TOPOGRAPHICAL SURVEY ALL TOP INFORMATION SHOWN IN HAMM 2-10 DERIVED FROM MOBILE GEOSPATIAL SURVEYS
ALL INFORMATION SHOWN SHOULD BE CROSS REFERENCED ON SITE FOR ACCURACY.

DWG KEY:

CONTOURS 1m
CONTOURS 0.5m
CONTOURS 0.25/0.75
CONTOURS EXISTING

LEVEL ABOVE/BELOW GROUND LEVEL
EXISTING STRUCTURES TO BE REMOVED
EXISTING TREES TO REMAIN

DWG NO. & PHASE
H9/DD/OLD-GRN
2-10

DWG SCALE
1:125

DWG ARCH
JE/EDI - JAMES@EDI-GOLF.COM

EDI CLIENT REF
H9/DD/OLD-GRN
2-10

EDI STAGE
H9 DD/OLD GREEN RE-DESIGN

DWG DATE
14 SEPT 2017

DWG NAME
H9 DD/OLD GREEN RE-DESIGN

PROJECT
HOLE 9 RECONSTRUCTION & NEW SHORT GAME ACADEMY

CLIENT
HAM MANOR GOLF CLUB, WEST SUSSEX, UK

CONTACT
MR. PAUL BODLE, GENERAL MANAGER & MR. PAUL BROWN, COURSE MANAGER

EDWARDS DESIGN INTERNATIONAL

KINGS HILL GOLF CLUB, KINGS HILL BUSINESS PARK
FORTUNE WAY, KINGS HILL
WEST MALLING, KENT, ME19 4GF, UK

KH OFF: +44(0)1732 875040
DIRECT +44(0)1732 596616
enquiries@edi-golf.com
www.EDI-Golf.com

EDI ADI TWIT
EDI Golf SKYPE
EDI Golf LINK
Edwards Design Int' FACE

EDI-GOLF LIMITED COMPANY NUMBER 9182824

EUROPEAN INSTITUTE OF GOLF COURSE ARCHITECTS
DRAWING COPYRIGHT OF EDI-GOLF LTD. UK UNLESS
COPYRIGHT HOLDER GIVES EXPRESS PERMISSION