



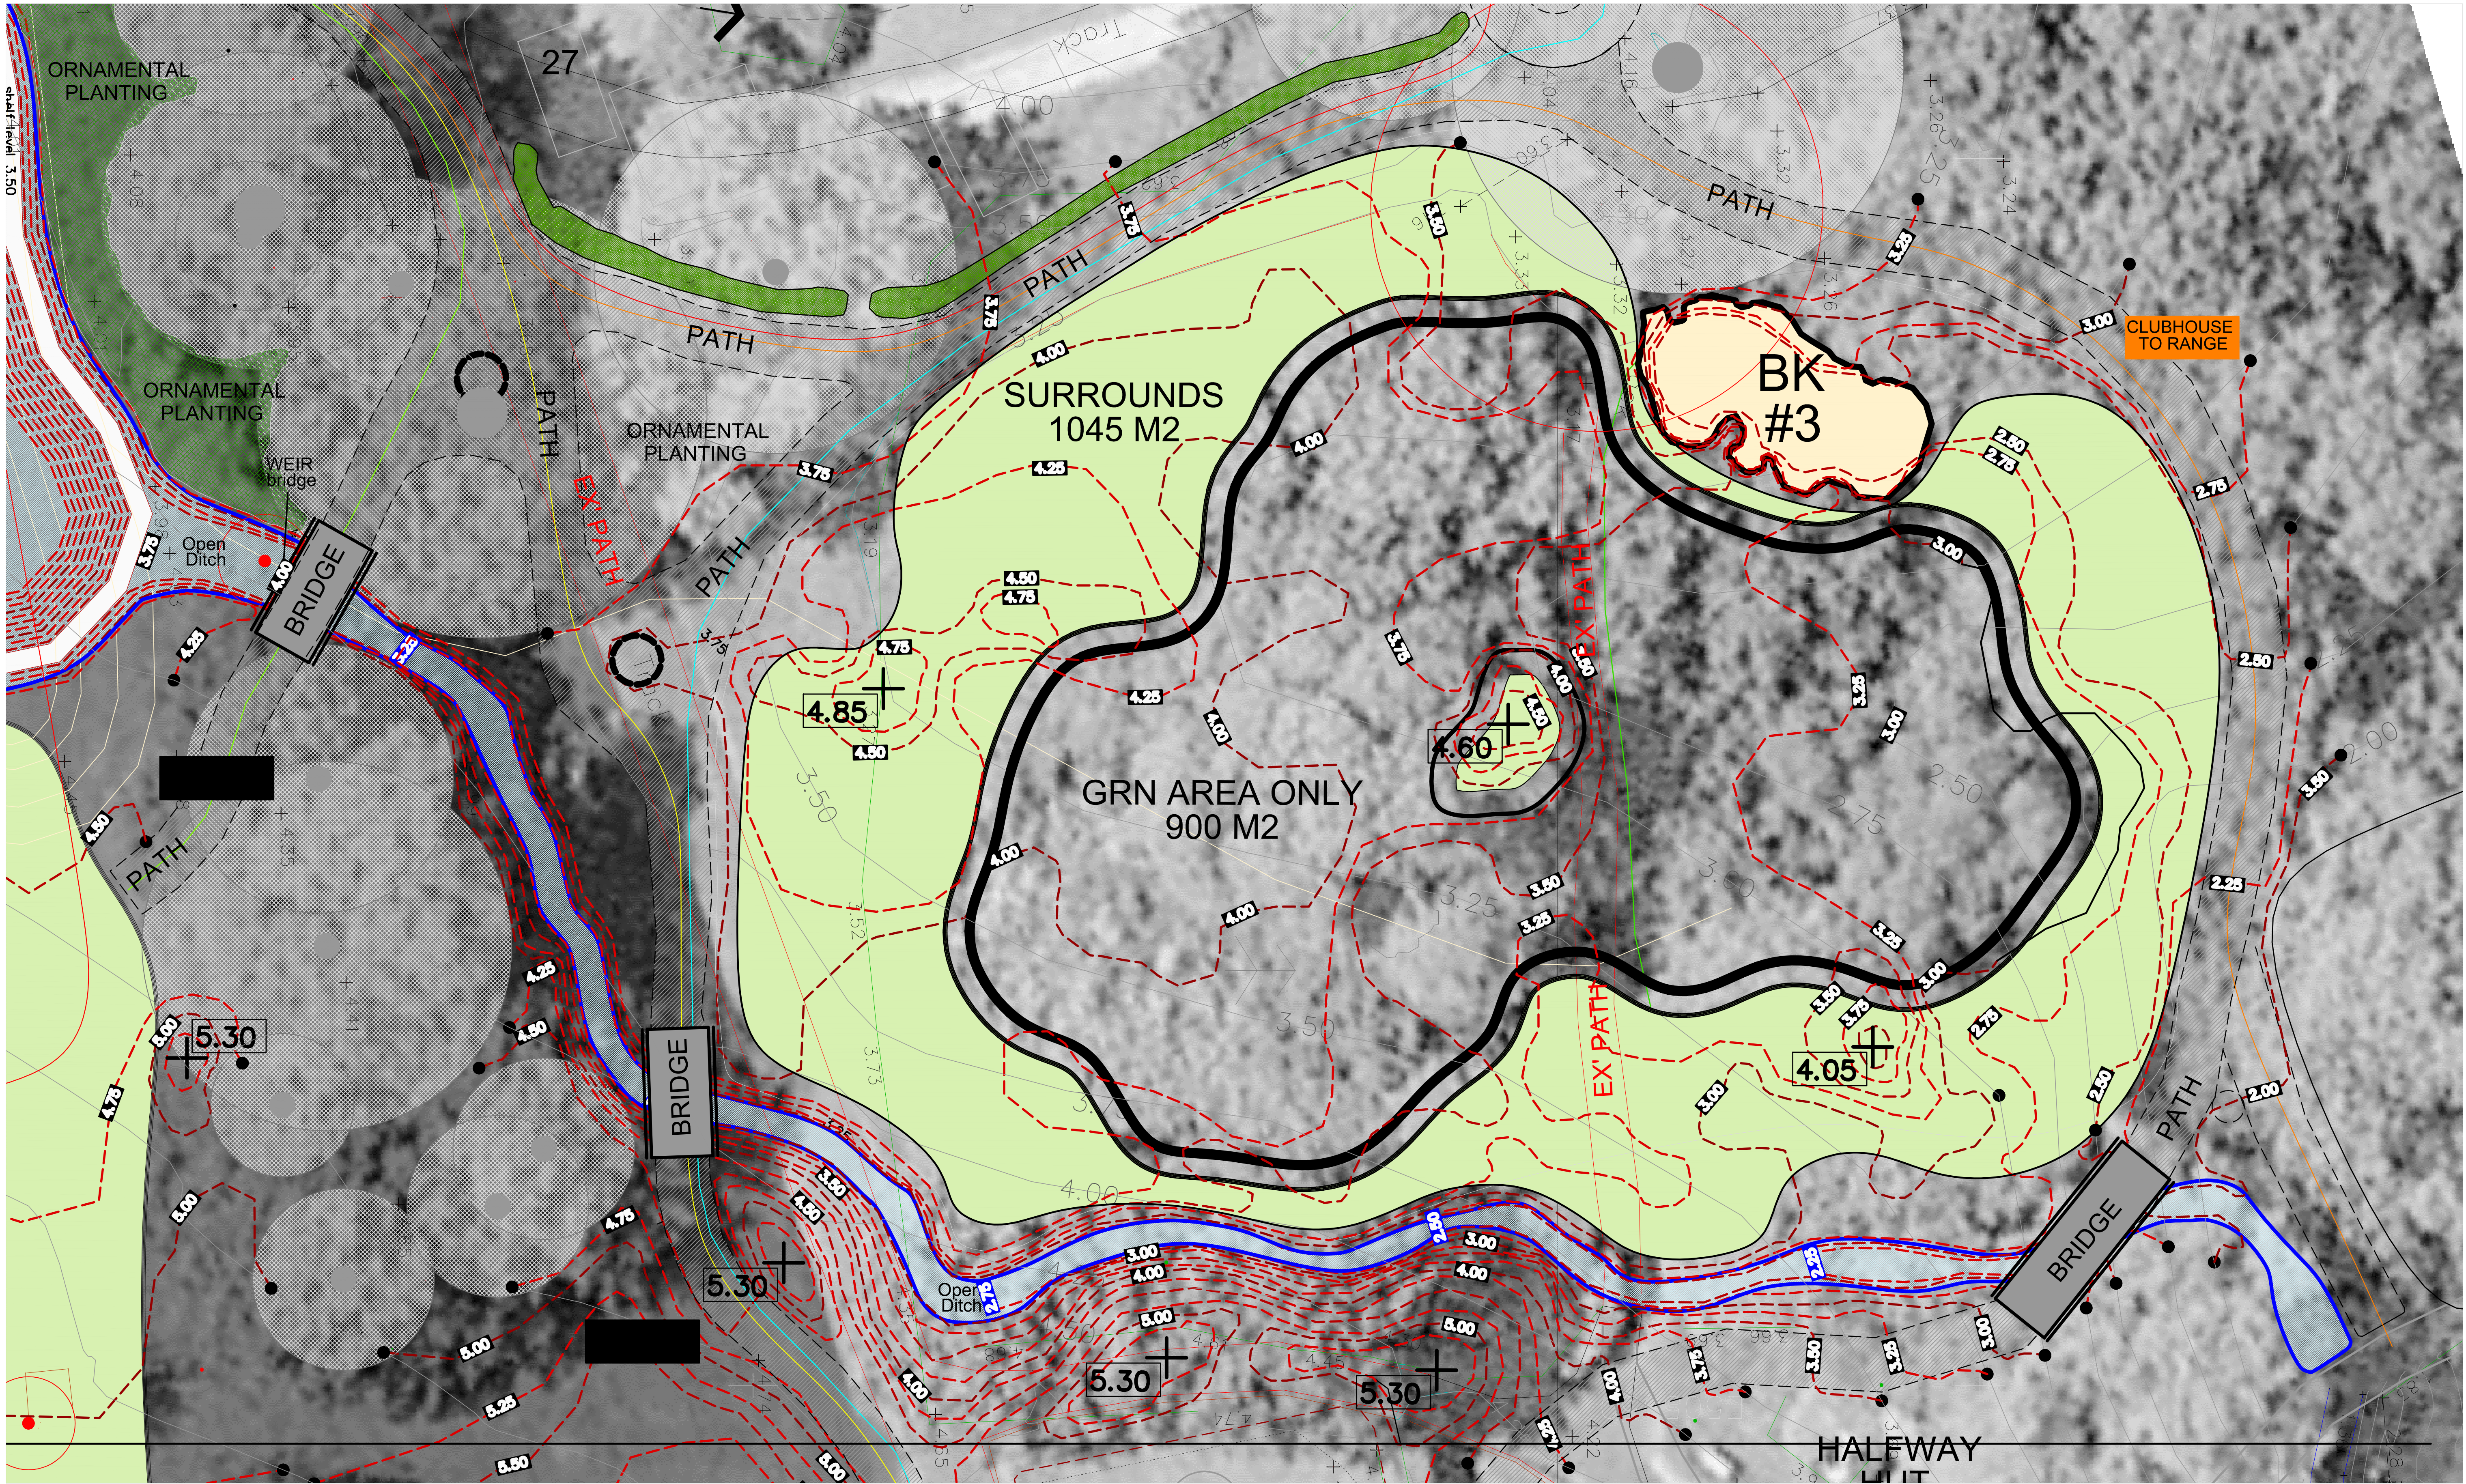



CLIENT LOGO

COMPASS & PREVAILING WIND

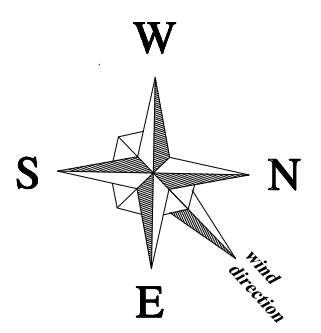

IMPORTANT DWG NOTE:

YARDS

394 S.1.7

390 S.1.7

365 S.1.4

TOPOGRAPHICAL SURVEY ALL TOPO INFORMATION SHOWN IN HAMM-2.13 DERIVED FROM MCKENZIE GEOSPATIAL SURVEYS. ALL INFORMATION SHOWN SHOULD BE CROSS REFERENCED ON SITE FOR ACCURACY.

DWG KEY:

CONTOURS 1m

CONTOURS 0.5m

CONTOURS 0.25/0.75

CONTOURS EXISTING

LEVEL ABOVE/BELOW GROUND LEVEL

EXISTING STRUCTURES TO BE REMOVED

EXISTING TREES TO REMAIN

EDI CLIENT REF	HAMM	EDI HOLE REF & OPTION	H9/DD/SGA
DWG NO. & PHASE	2-09	EDI STAGE	DETAILED DESIGN
DWG REV		DWG DATE	14 SEPT 2017
DWG SCALE	1:125	DWG NAME	H9 DD/SHORT GAME ACADEMY DESIGN
DWG ARCH	JE/EDI - JAMES@EDI-GOLF.COM	PROJECT	HOLE 9 RECONSTRUCTION & NEW SHORT GAME ACADEMY
		CLIENT	HAM MANOR GOLF CLUB, WEST SUSSEX, UK
		CONTACT	MR. PAUL BOOLE, GENERAL MANAGER & MR. PAUL BROWN, COURSE MANAGER



EDWARDS DESIGN INTERNATIONAL

KINGS HILL GOLF CLUB, KINGS HILL BUSINESS PARK
FORTUNE WAY, KINGS HILL
WEST MALLING, KENT, ME19 4GF, UK

KH OFF: +44(0)1732 875040 EDI...ADI TWIT
DIRECT +44(0)7702 596616 EDI...Golf1 SKYPE
enquiries@edi-golf.com EDI...Golf LINK
www.EDI-Golf.com Edwards Design Int' FACE
EDI GOLF LIMITED COMPANY NUMBER 9182824

EUROPEAN INSTITUTE OF GOLF COURSE ARCHITECTS
DRAWING COPYRIGHT © EDI GOLF LTD. UK UNLESS
COPYRIGHT HOLDER GIVES EXPRESS PERMISSION