



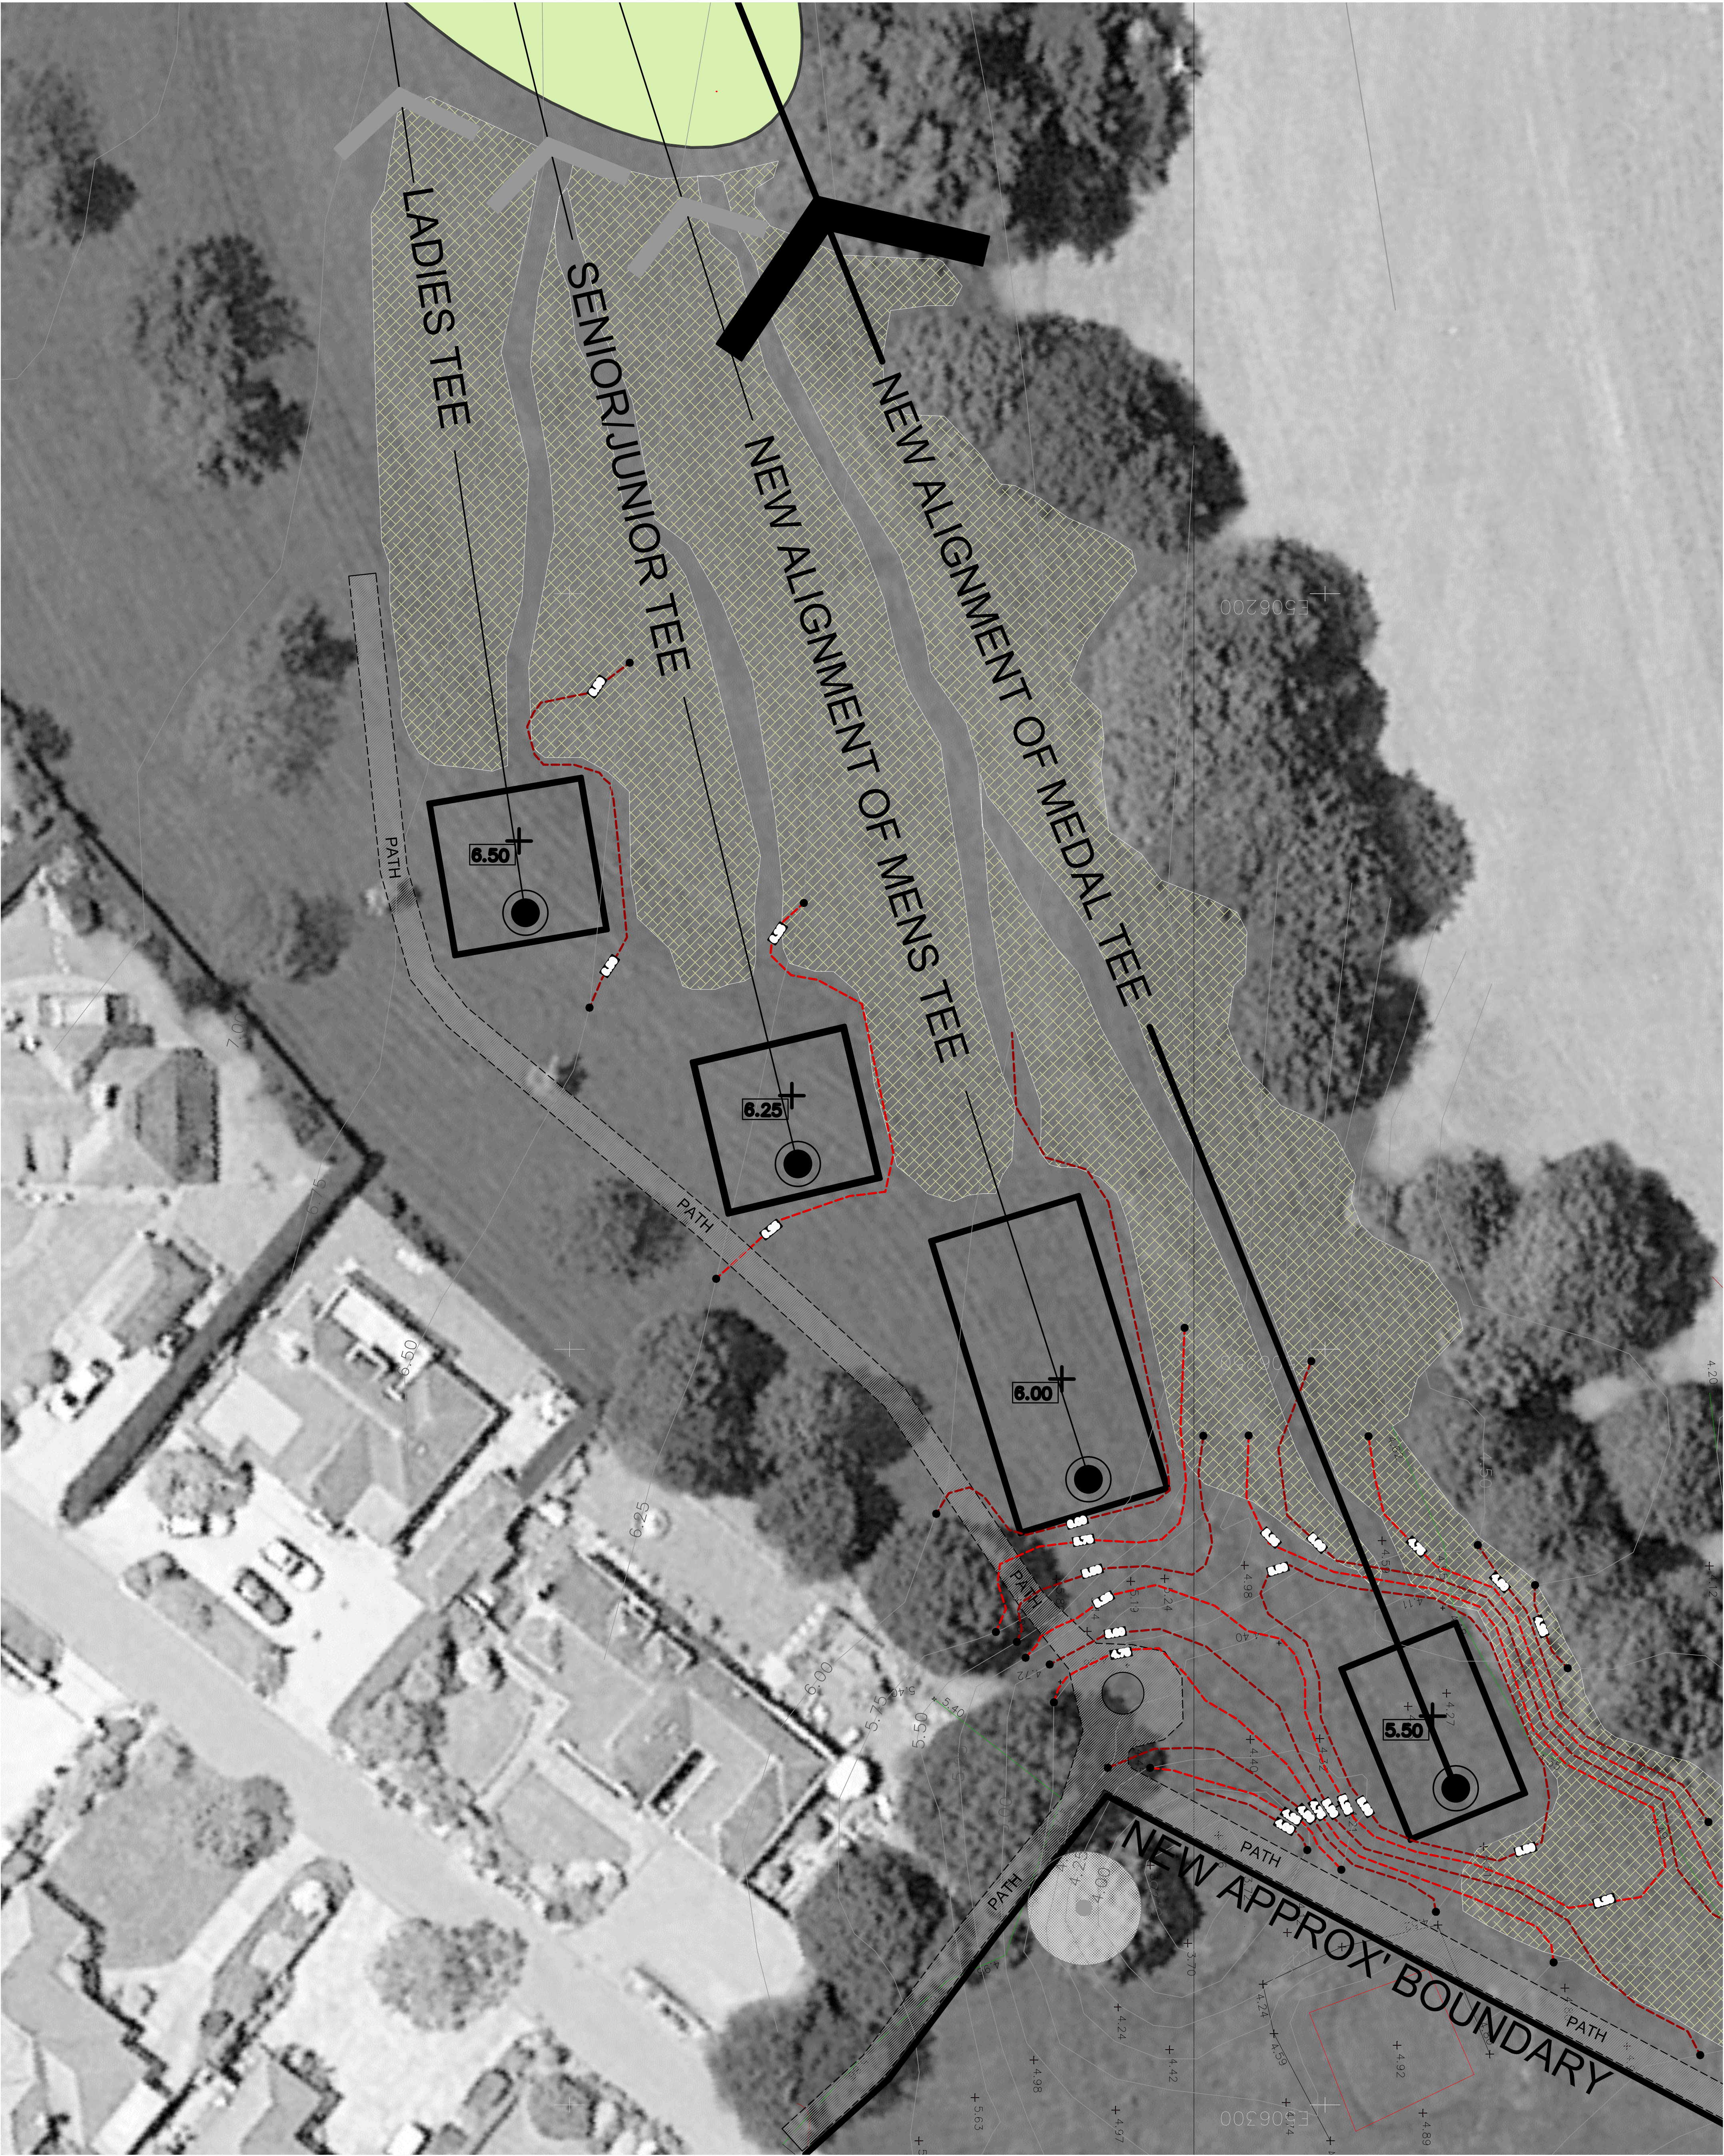



CLIENT LOGO

COMPASS & PREVAILING WIND

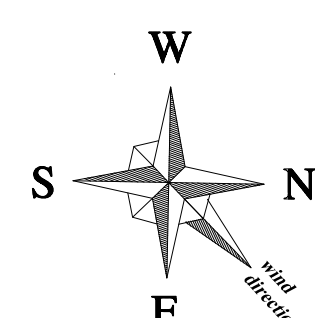

IMPORTANT DWG NOTE:

YARDS

394

390

365

STROKE INDEX

S.I.7

S.I.7

S.I.4

TOPOGRAPHICAL SURVEY ALL TOP INFORMATION SHOWN IN HAMM 2-03 DERIVED FROM MOXENDE GEOSPATIAL SURVEYS

ALL INFORMATION SHOWN SHOULD BE CROSS REFERENCED ON SITE FOR ACCURACY.

DWG KEY:

CONTOURS 1m

CONTOURS 0.5m

CONTOURS 0.25/0.75

CONTOURS EXISTING

LEVEL ABOVE/BELOW GROUND LEVEL

EXISTING STRUCTURES TO BE REMOVED

EXISTING TREES TO REMAIN

6.00

6.50

6.25

6.25

-0.7

-0.7

EDG

HAMM

2-12

DWG NO. & PHASE

EDG

H9/DD/TEES

DETAILED DESIGN

EDI STAGE

DWG DATE

14 SEPT 2017

DWG NAME

H9 DD/TEES DESIGN

PROJECT

HOLE 9 RECONSTRUCTION & NEW SHORT GAME ACADEMY

CLIENT

HAM MANOR GOLF CLUB, WEST SUSSEX, UK

CONTACT

MR. PAUL BODLE, GENERAL MANAGER & MR. PAUL BROWN, COURSE MANAGER

DWG SCALE

1:200

DWG ARCH

JE/EDI - JAMES@EDI-GOLF.COM

EDG

EDWARDS DESIGN INTERNATIONAL

KINGS HILL GOLF CLUB, KINGS HILL BUSINESS PARK
FORTUNE WAY, KINGS HILL
WEST MALLING, KENT, ME19 4GF, UK

KH OFF: +44(0)1732 875040

DIRECT: +44(0)1732 596616

enquiries@edi-golf.com

www.edi-golf.com

EDI _ADI

EDI _GOLF

EDI _GOLF

Edwards Design Int

Edwards Design Int

EDI-GOLF LIMITED COMPANY NUMBER

9182824

EUROPEAN INSTITUTE OF GOLF COURSE ARCHITECTS

DRAWING COPYRIGHT OF EDI-GOLF LTD. UK UNLESS

COPYRIGHT HOLDER GIVES EXPRESS PERMISSION

ARUN DISTRICT COUNCIL AN289E