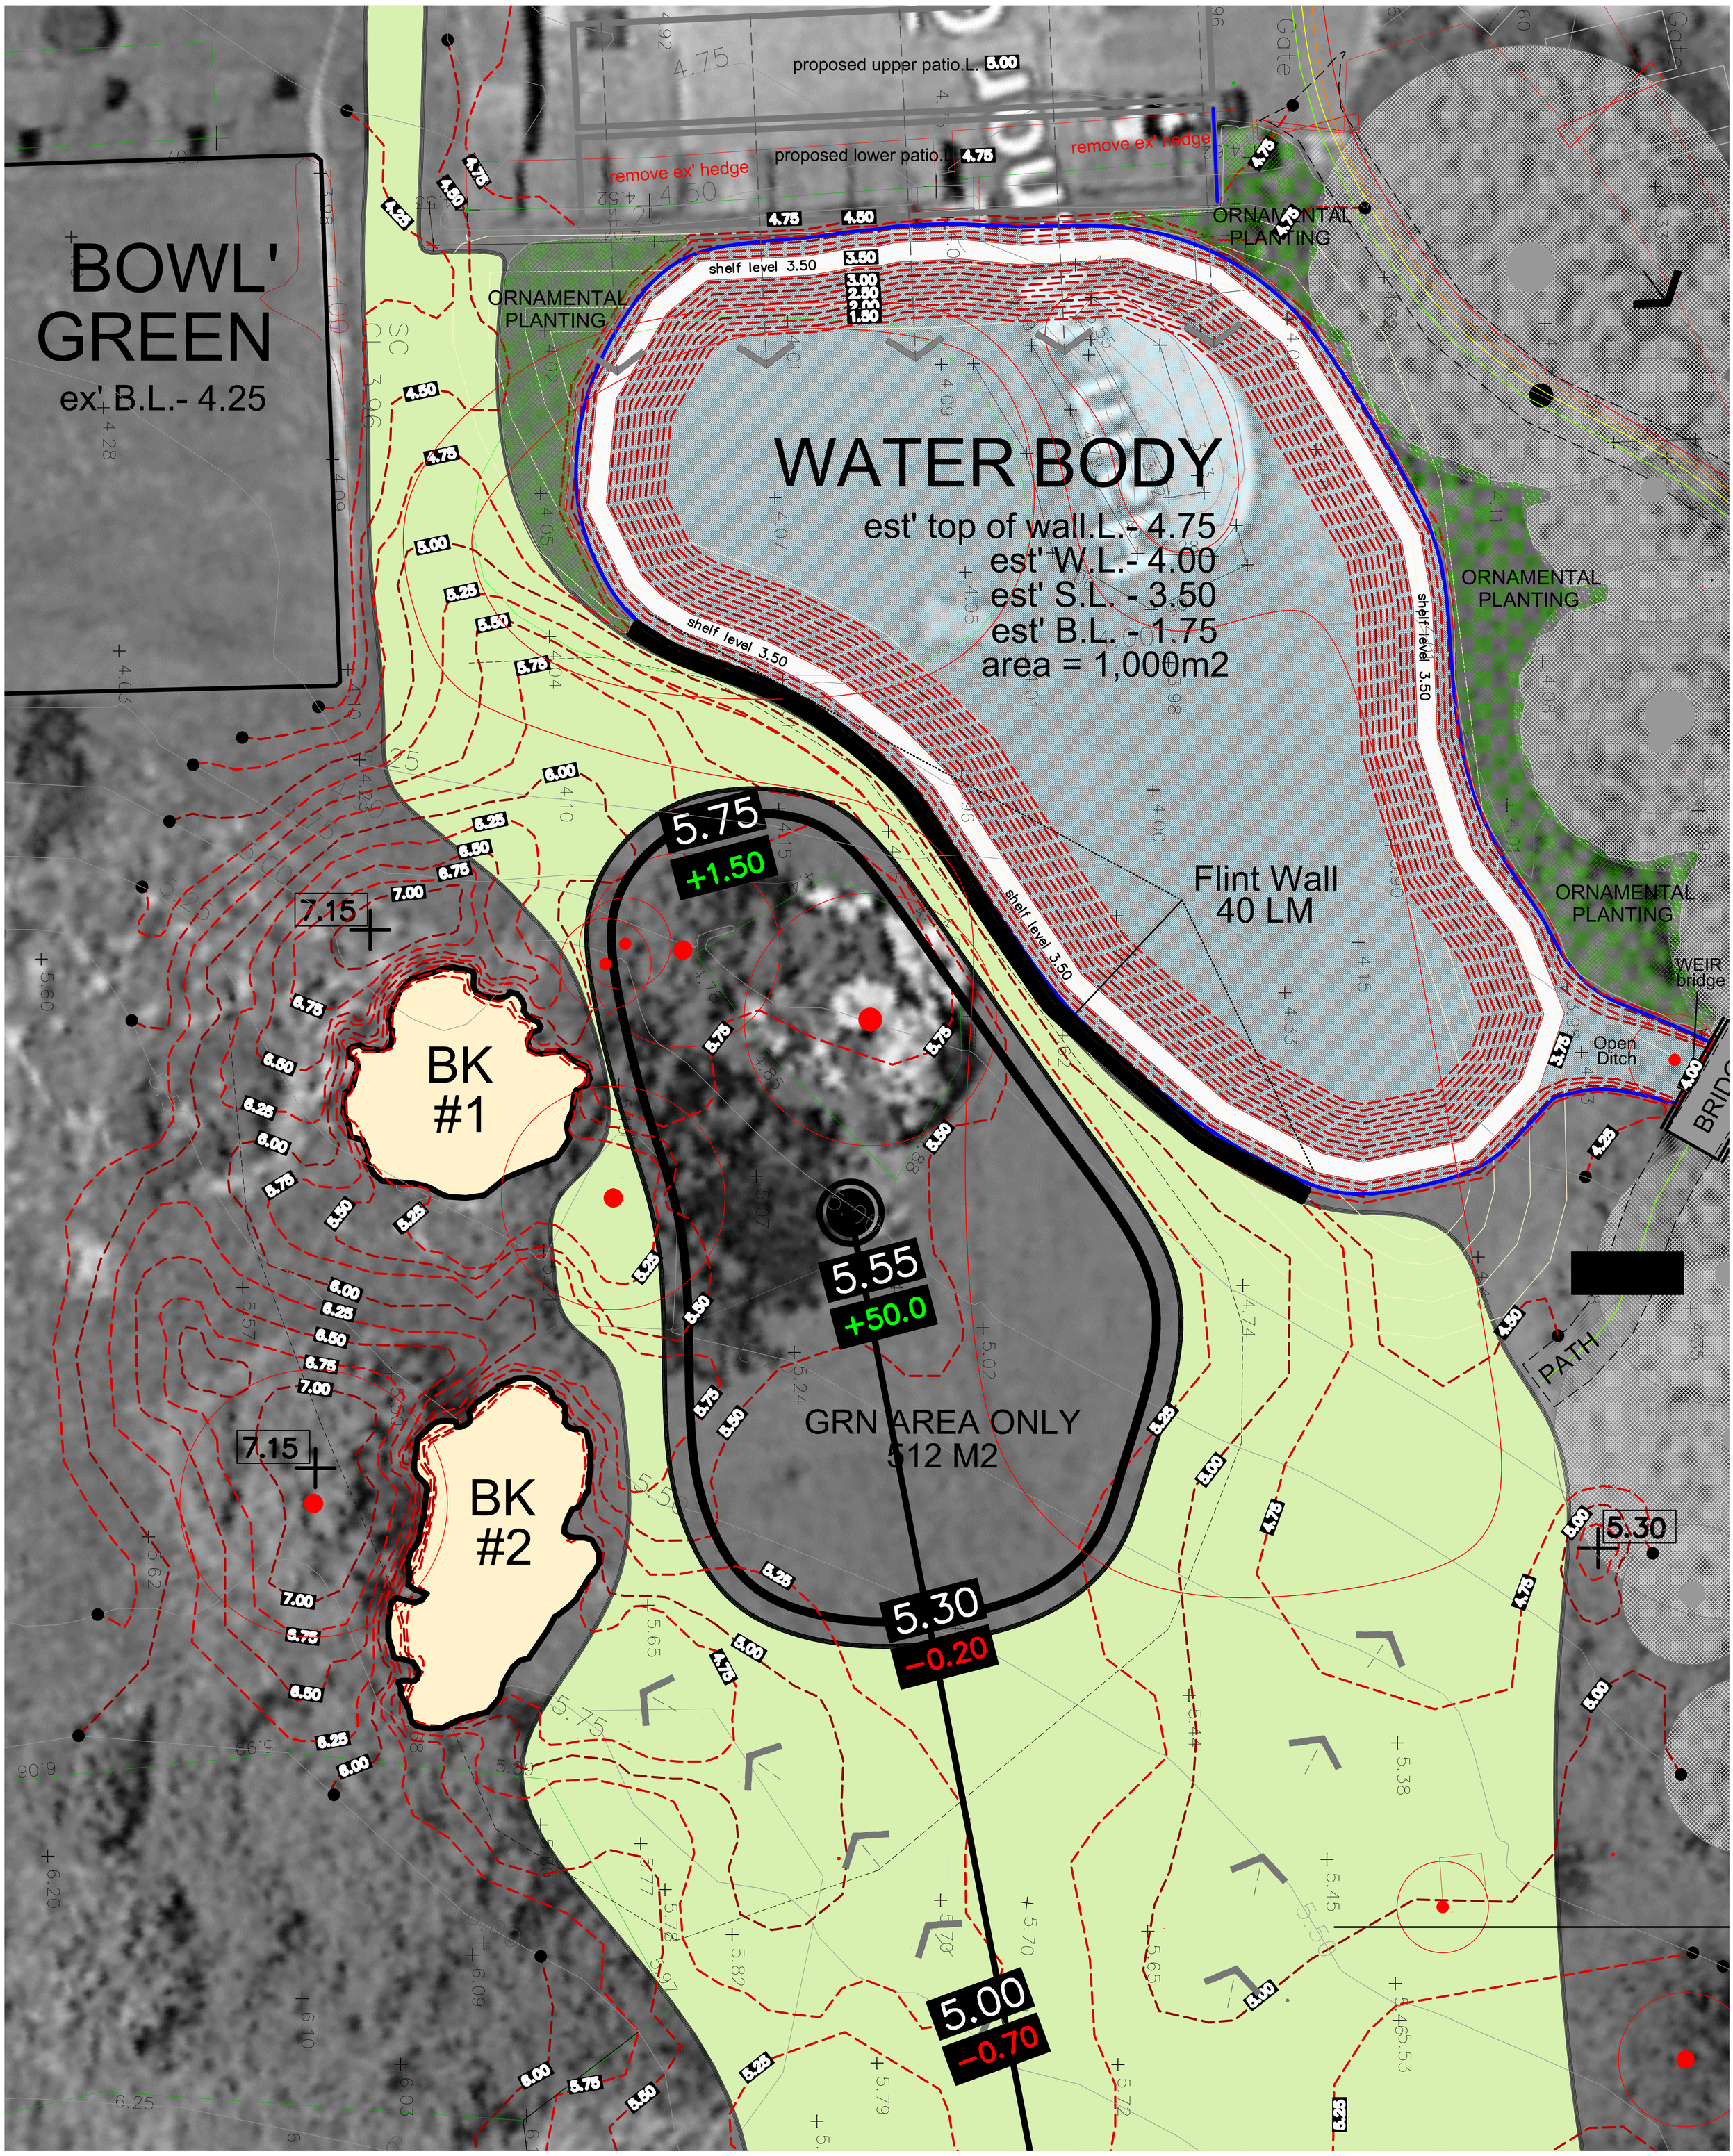

CLIENT LOGO

COMPASS & PREVAILING WIND

W S N E

wind direction

IMPORTANT DWG NOTE:

YARDS		STROKE INDEX
394		S.I.7
390		S.I.7
365		S.I.4

TOPOGRAPHICAL SURVEY ALL TOPO INFORMATION SHOWN IN HAMM-2.08 DERIVED FROM MCKENZIE GEOSPATIAL SURVEYS

ALL INFORMATION SHOWN SHOULD BE CROSS REFERENCED ON SITE FOR ACCURACY.

DWG KEY:

CONTOURS 1m	6.00
CONTOURS 0.5m	6.50
CONTOURS 0.25/0.75	6.25
CONTOURS EXISTING	6.25
LEVEL ABOVE/BELOW GROUND LEVEL	-0.7 -0.7
EXISTING STRUCTURES TO BE REMOVED	
EXISTING TREES TO REMAIN	

5 7.5 12.5 15 17.5 21 22 23 24 27.5

0 10 20 25

EDI CLIENT REF	HAMM	EDI HOLE REF & OPTION	H9/DD/GRN+LK
DWG NO. & PHASE	2-08 (PHASE / DWG No. / DWG REV)	EDI STAGE	DETAILED DESIGN
DWG REV	A B C D E F	DWG DATE	14 SEPT 2017
		DWG NAME	H9 DD/GREEN 9 & LAKE FEATURE DESIGN
DWG SCALE	1:125	PROJECT	HOLE 9 RECONSTRUCTION & NEW SHORT GAME ACADEMY
		CLIENT	HAM MANOR GOLF CLUB, WEST SUSSEX, UK
DWG ARCH	JE/EDI - JAMES@EDI-GOLF.COM	CONTACT	MR. PAUL BODLE, GENERAL MANAGER & MR. PAUL BROWN, COURSE MANAGER

EDI EDWARDS DESIGN INTERNATIONAL

KINGS HILL GOLF CLUB, KINGS HILL BUSINESS PARK
FORTUNE WAY, KINGS HILL,
WEST MALLING, KENT, ME19 4GF, UK

KH OFF: +44(0)1732 875040 EDI__ADI TWIT
DIRECT +44(0)7702 596616 EDI.Golf1 SKYPE
enquiries@EDI-Golf.com EDIGolf LINK
www.EDI-Golf.com Edwards Design Int' FACE

EDI-GOLF LIMITED COMPANY NUMBER **9182824**

EUROPEAN INSTITUTE OF GOLF COURSE ARCHITECTS

DRAWING COPYRIGHT OF EDI-GOLF LTD, UK UNLESS COPYRIGHT HOLDER GIVES EXPRESS PERMISSION