



Offington Land Surveys
Chartered Surveyors
Copyright © 2018

29 Offington Drive
Worthing, West Sussex
BN14 9PW
Tel: 01903 267883
surveyors@offington.com

Job **Ham Manor Golf Club**
West Drive
Angmering
West Sussex BN16 4JE
Drawing No. **15820118 9th Hole (Proposed)**


Plot Scale: 1:1250
Sheet Size: A4 Landscape
Sheet: 2 of 2





Version: 1.2
Date: 06/02/2018
OS Map
Outline
Section Line



Ordnance Survey Data included under licence 100022432. Ordnance Survey © Crown Copyright 2018. All rights reserved.

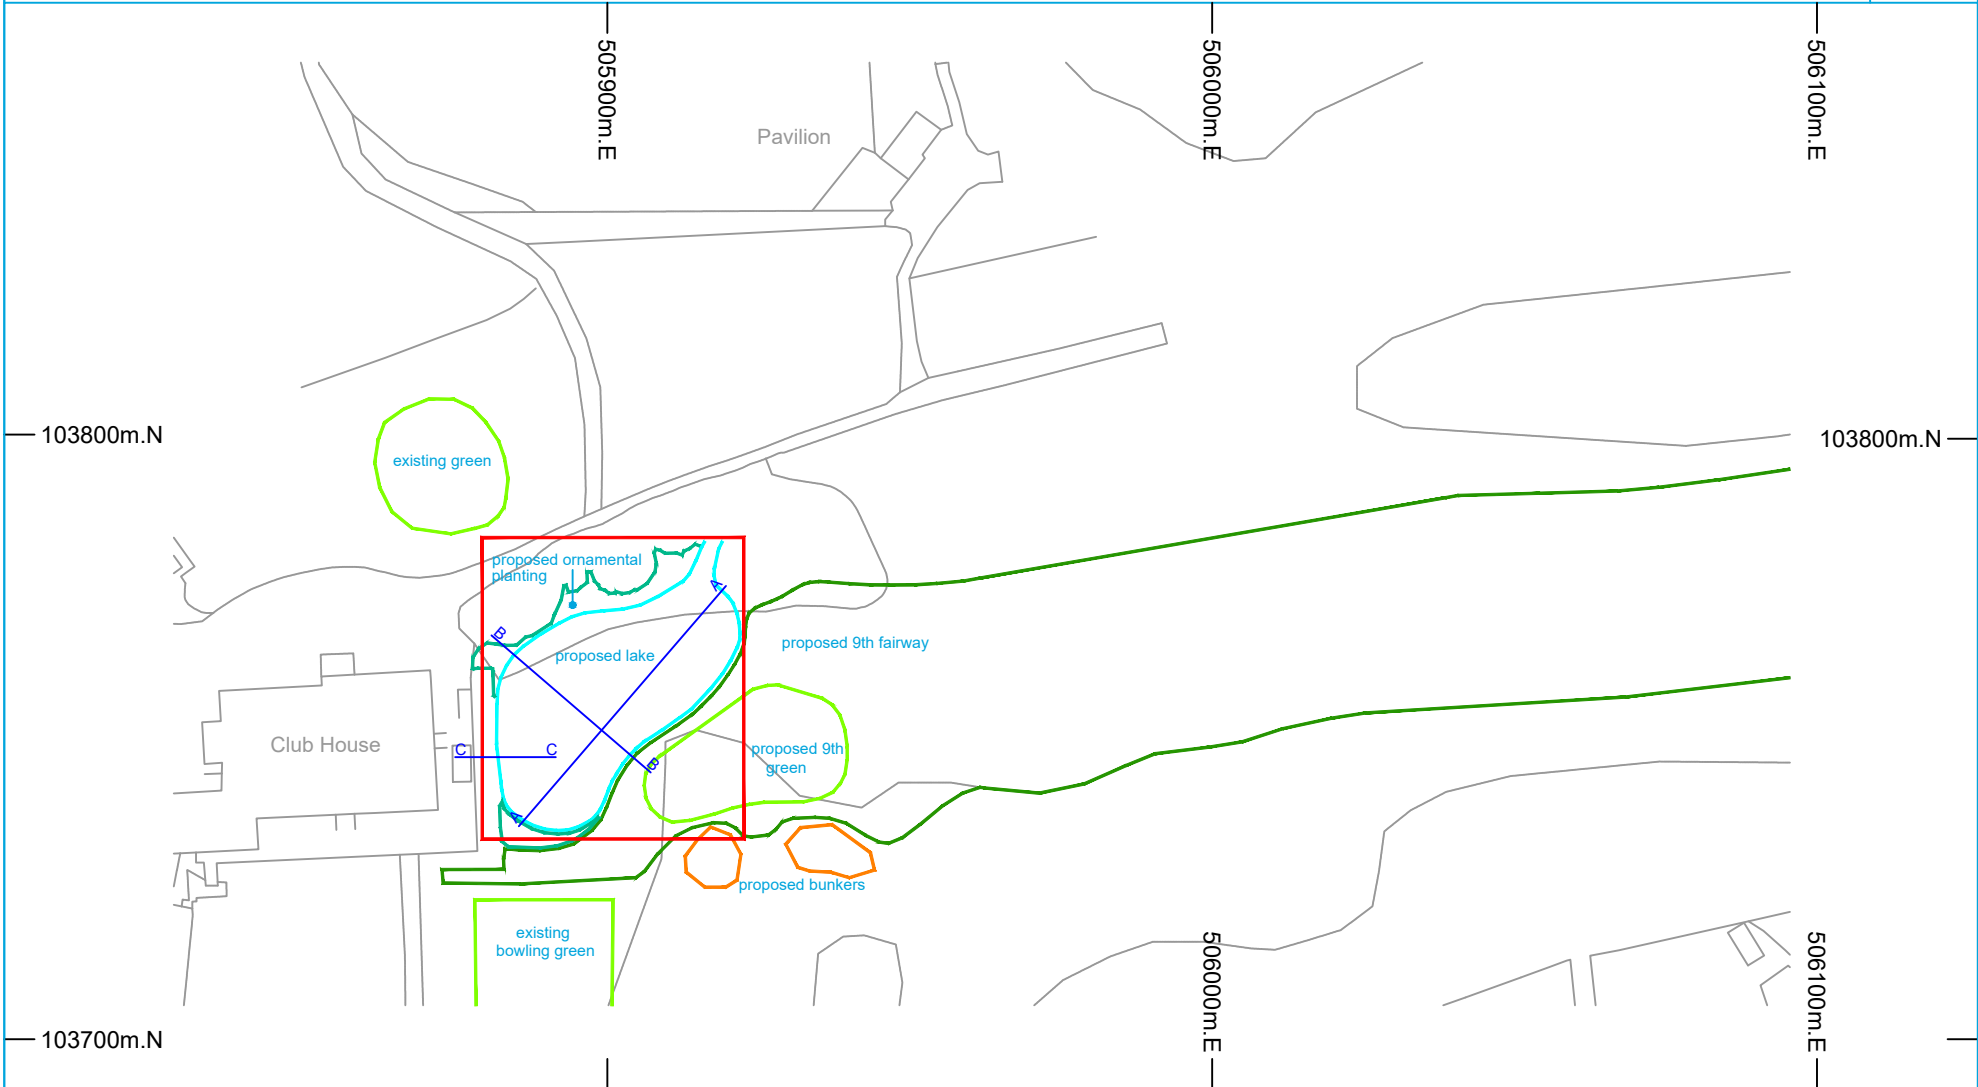

LAKE SECTIONS

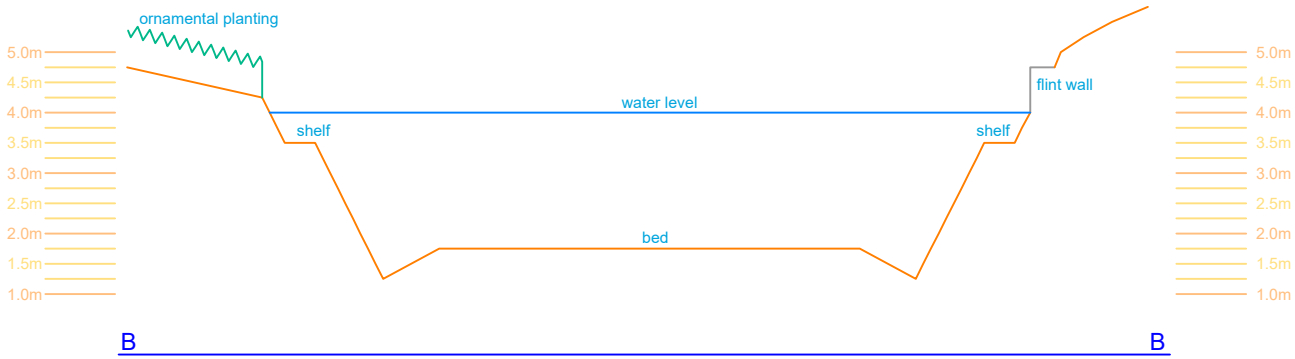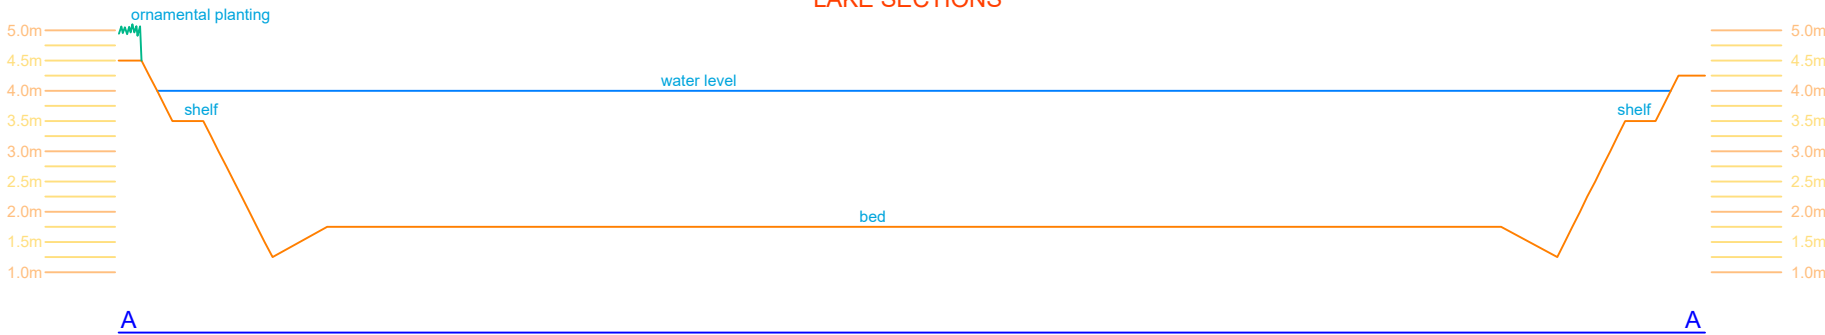

Scales: Horizontal 1:250
Vertical 1:125

