

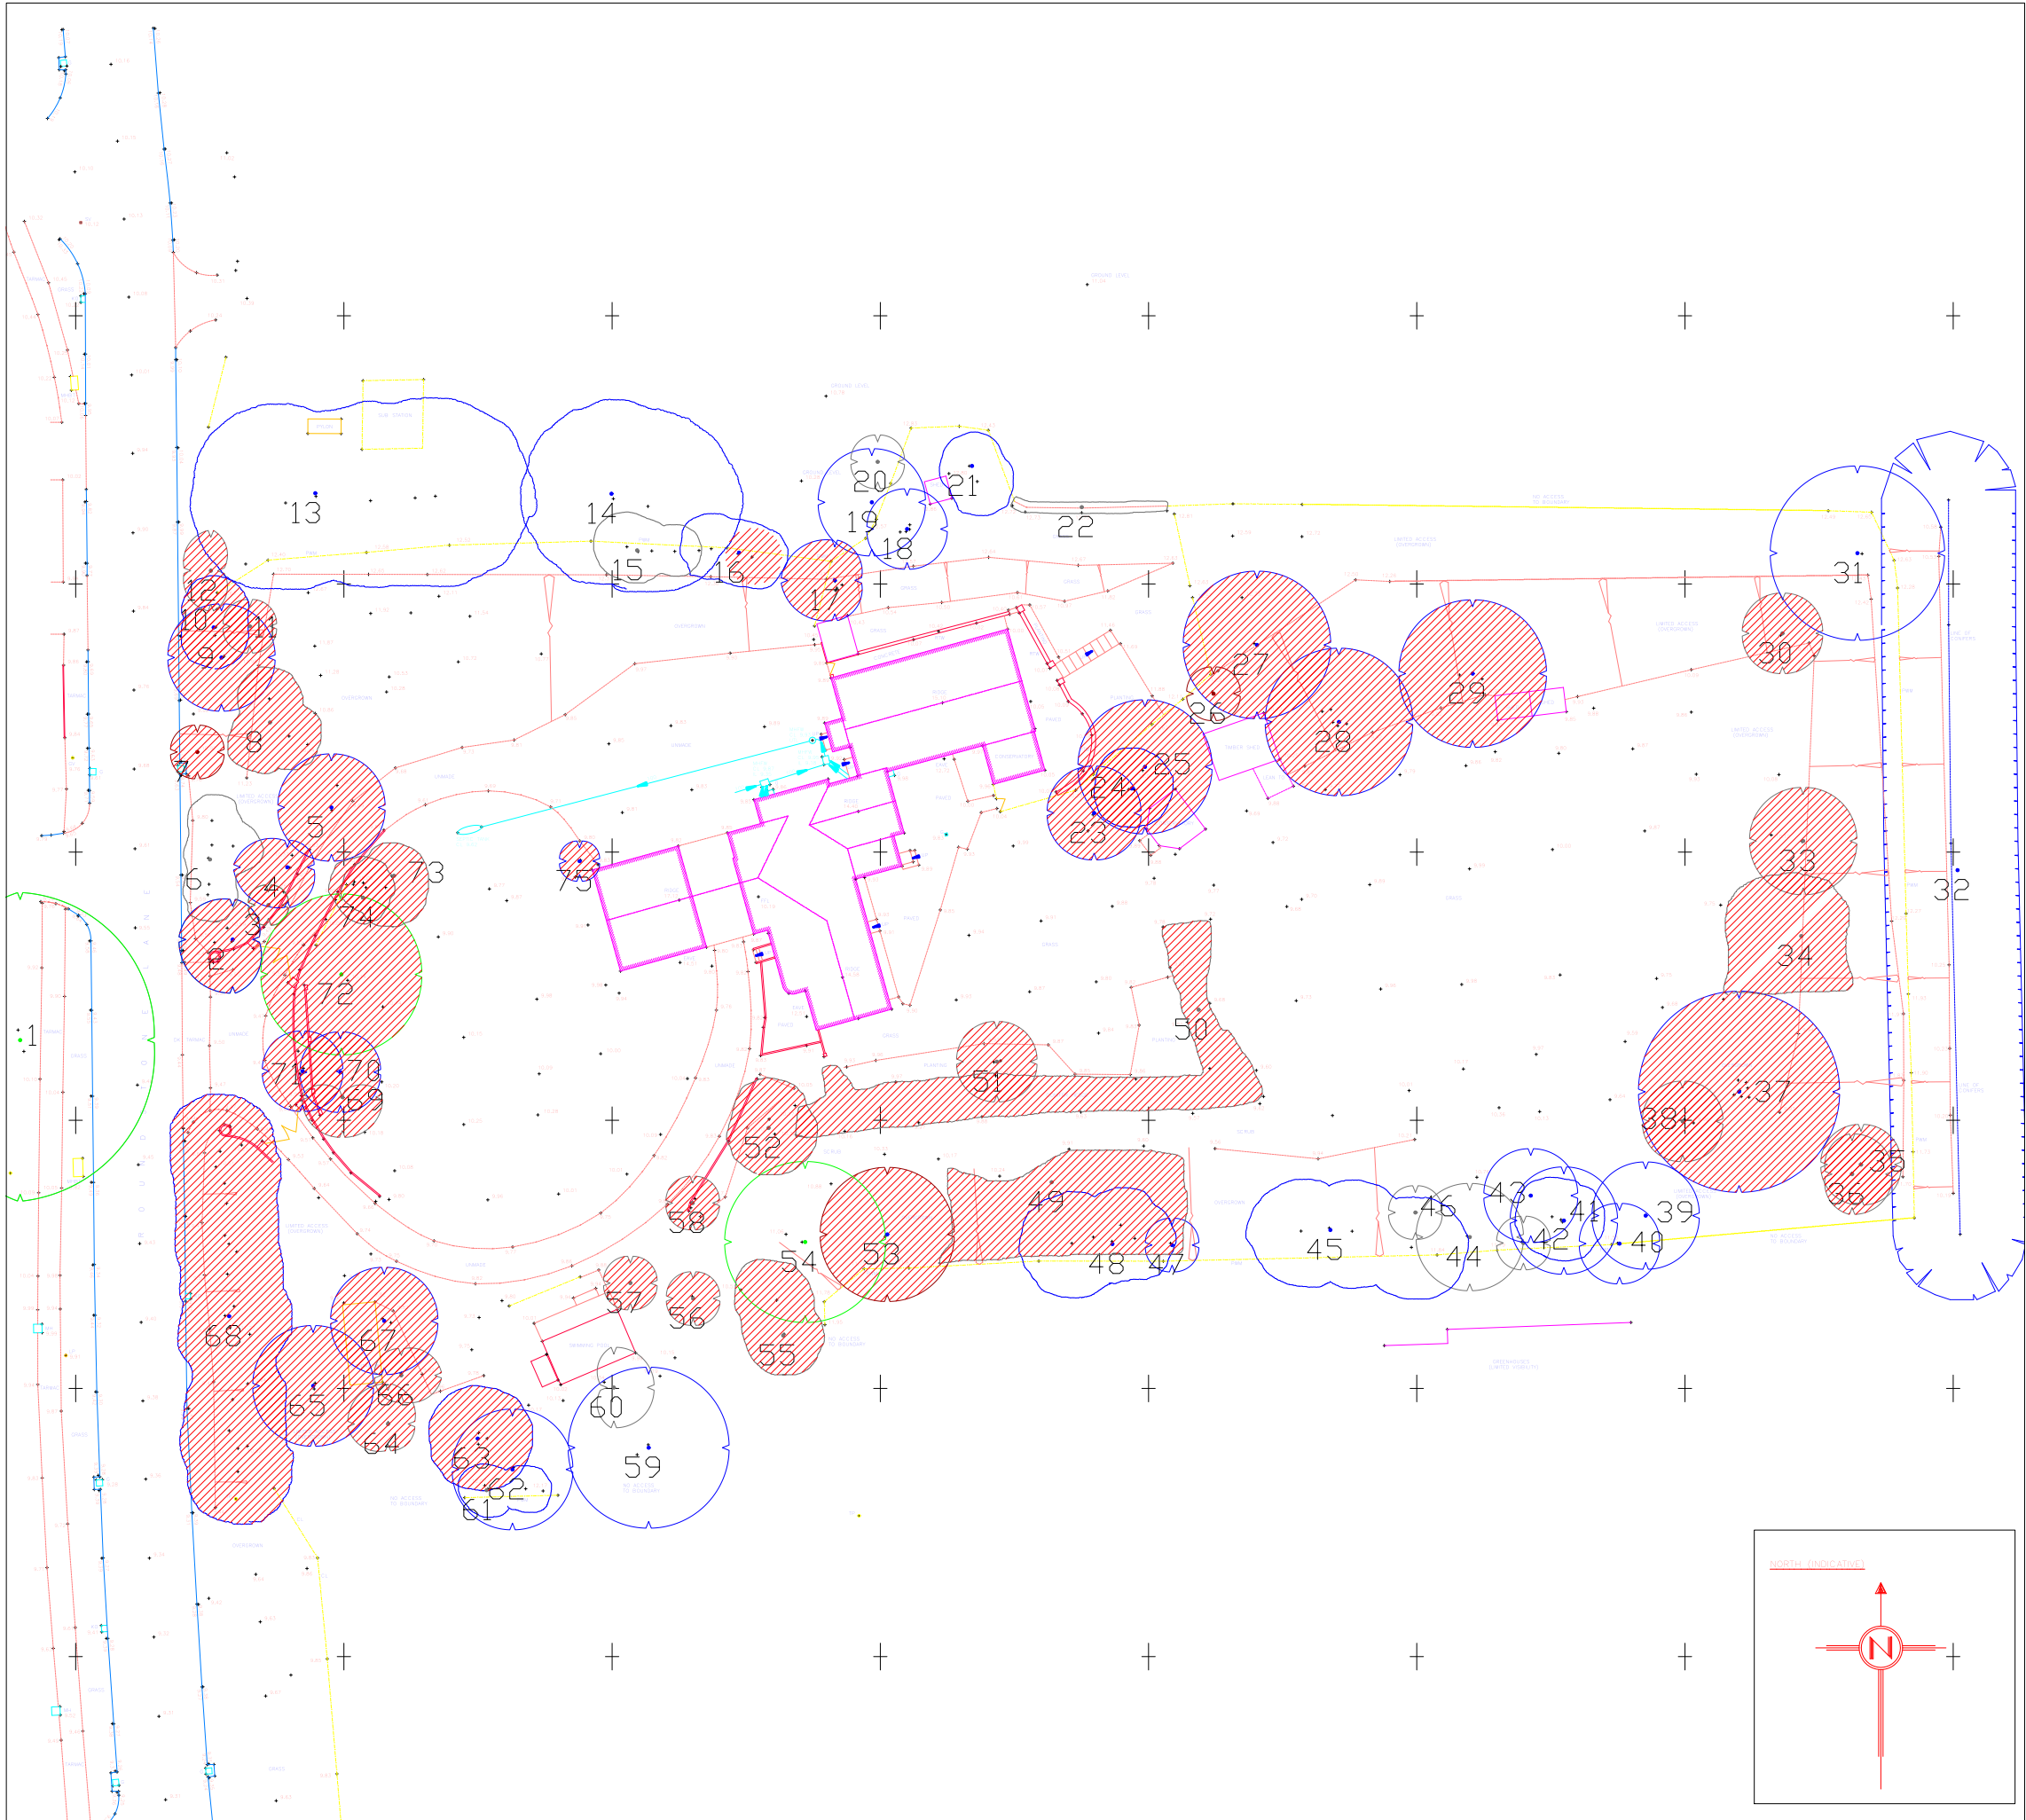
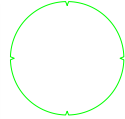
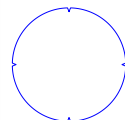
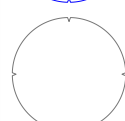


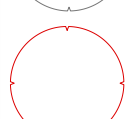

-  Category A - Trees with an estimated remaining life expectancy of at least 40 years
-  Category B - Trees of moderate quality with an estimated remaining life expectancy of at least 20 years
-  Category C - Trees of low quality with an estimated remaining life expectancy of at least 10 years, or young trees with a stem diameter below 150 mm
-  Category U - Trees in such a condition that their retention in the context of the current land use cannot reasonably exceed 10 years
-  Tree proposed for removal to facilitate the proposed development

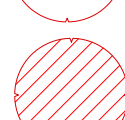

Office - 01273 858 826 Mobile - 07377 393 897
www.nicholasjonesconsultants.co.uk - e-mail info@nicholasjonesconsultants.co.uk

Client's Name
Gold (Angmering) Ltd

Job Title
Quiet Waters, Roundstone Lane
Angmering, BN16 4AX

Drawing Title
Tree Removal Plan

Scale
1:500 @ A3

Drawn
NDJ

Date
04.01.2021

Drg No
NJCL 252-1 B

Status
INFORMATION