
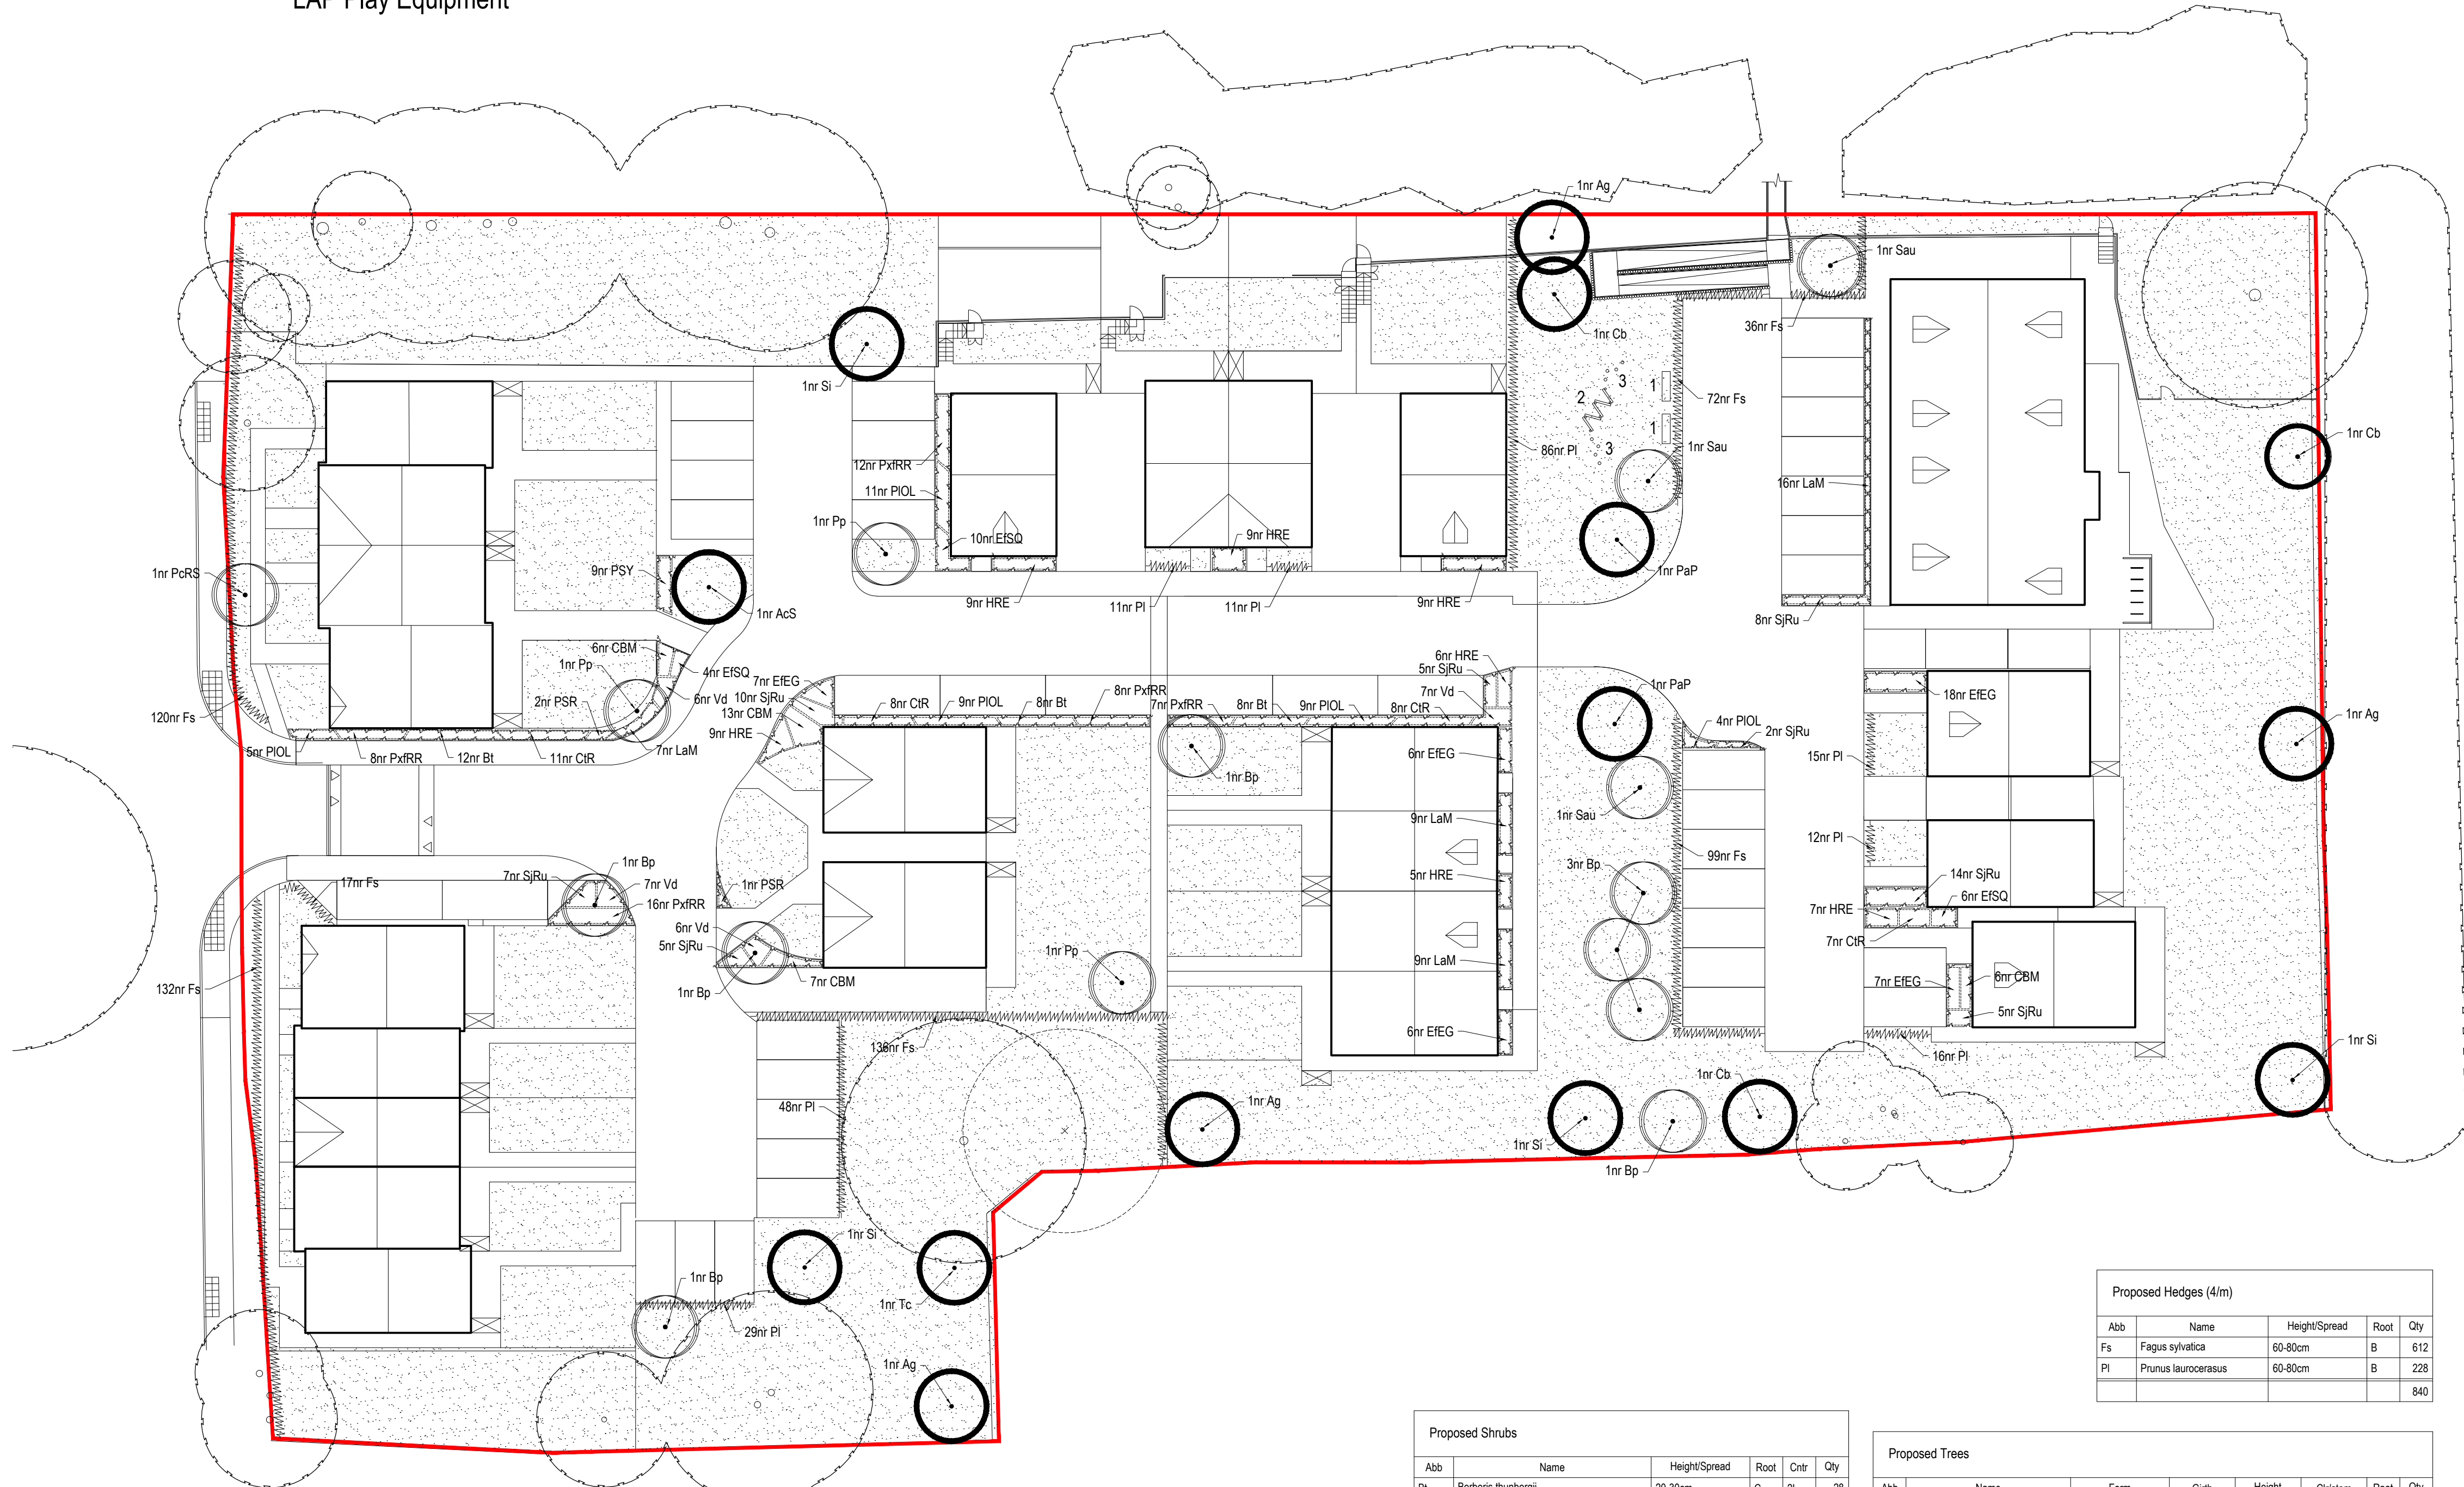
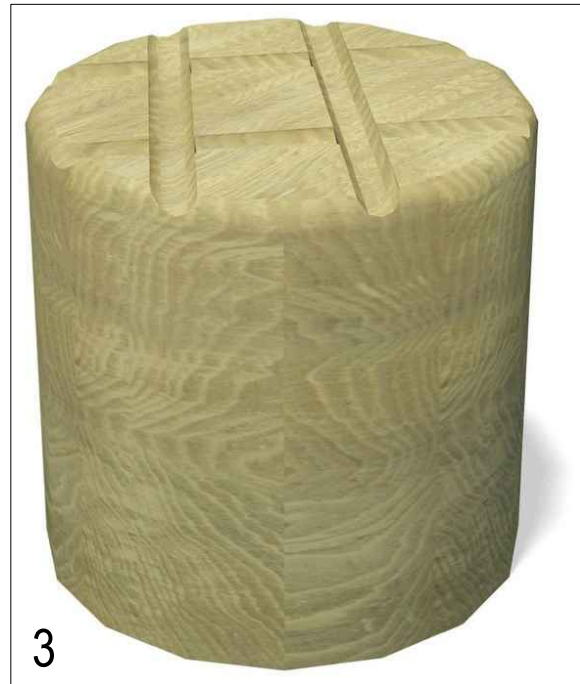


LAP Play Equipment

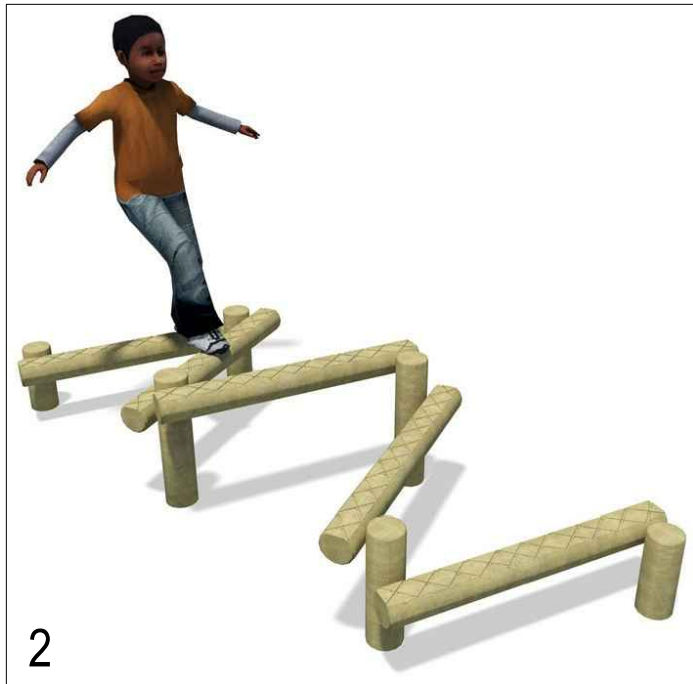

Proposed Shrubs					
Abb	Name	Height/Spread	Root	Cntr	Qty
Bt	Berberis thunbergii	20-30cm	C	2L	28
CBM	Ceanothus 'Blue Mound'	20-30cm (D)	C	2L	32
CHR	Ceanothus thyrsiflorus 'Repens'	20-30cm	C	2L	34
IEEG	Euonymus fortunei 'Emerald 'n' Gold'	20-30cm (D)	C	3L	44
EISQ	Euonymus fortunei 'Silver Queen'	20-30cm	C	2L	20
HRE	Hebe albens 'Red Edge'	20-30cm	C	2L	54
LaM	Lavandula angustifolia 'Munstead'	30-40cm	C	5L	41
PIOL	Prunus laurocerasus 'Otto Luyken'	40-60cm	C	5L	38
PSR	Pyracantha 'Saphyr Red'	60-80cm	C	5L	3
PSY	Pyracantha 'Saphyr Yellow'	60-80cm	C	5L	9
PxRR	Photinia x fraseri 'Red Robin'	60-80cm	C	5L	51
Si	Skimmia japonica 'Rubella'	30-40cm	C	3L	56
Vd	Viburnum davidii	30-40cm	C	5L	26
					436

Proposed Trees							
Abb	Name	Form	Girth	Height	Cir/stem	Root	Qty
AcS	Acer campestre 'Streetwise'	Heavy Standard	12-14cm	350-425cm	min 200cm	RB	1
Ag	Alnus glutinosa	Standard (Heavy)	12-14cm	350-425cm	min 200cm	RB	3
Ag	Alnus glutinosa	Standard (Selected)	10-12cm	300-350cm	Min 200cm	RB	1
Bp	Betula pendula	Selected Standard	10-12cm	300-350cm	175-200cm	RB	8
Cb	Carpinus betulus	Heavy Standard	12-14cm	350-425cm	min 200cm	RB	2
Cb	Carpinus betulus	Standard (Selected)	10-12cm	300-350cm	175-200cm	RB	1
PaP	Prunus avium 'Plena'	Standard (Heavy)	12-14cm	350-425cm	175-200cm	RB	2
PxRS	Pyrus calleryana 'Redspire'	Standard (Selected)	10-12cm	250-300cm	150-175cm	RB	1
Pp	Prunus padus	Standard (Selected)	10-12cm	300-350cm	175-200cm	RB	3
Sau	Sorbus aucuparia	Standard (Selected)	10-12cm	300-350cm	175-200cm	RB	3
Si	Sorbus intermedia	Standard (Heavy)	12-14cm	350-425cm	175-200cm	RB	4
Tc	Tilia cordata	Standard (Heavy)	12-14cm	350-425cm	175-200cm	RB	1
							30

This drawing is the copyright of Rosetta Landscape Design and cannot be reproduced in any form without the express consent of the company. Written and scaled dimensions to be checked on site, any discrepancies reported prior to work commencing. **If in doubt please ask.**

This drawing has been prepared for the purpose of planning approval.

Planting Notes

Topsoil shall be a minimum of 400mm depth over planting beds and graded to fall. Imported topsoil must be BS3882:2007 compliant and existing topsoil must be cultivated in accordance with BS3882:2007. No cultivation should take place in wet/ waterlogged conditions.

Herbicide and cultivation: Topsoil to be treated with two applications of herbicide prior to planting, where necessary, strictly in accordance with the Control of Pesticides Regulations 1986 (as amended 1997 or, otherwise, updated/superseded legislation) and following manufacturer's instructions by qualified staff. The topsoil shall than be cultivated to 150mm depth.

Planting: All planting and turling shall conform to BS: 3936: 1992 and BS:4428:1989.

Trees: Standard trees to be planted in pits 800x800x450mm or dimensions of rootball, whichever is greater. Tree to be supported by 1Nr stake (1500mm long, per tree, 600mm above ground, 75mm diameter) and 1Nr bio-degradeable tie. Heavy and Extra Heavy Standard trees to be planted in pits 1000x1000x600mm or dimensions of rootball, whichever is greater. Tree to be supported by 2Nr stakes (1500mm long, 600mm above ground, 75mm diameter), cross bar (400x100x15mm) and 1Nr bio-degradeable ties. Alginure soil improver and 150g Enmag (or, equivalent) to be incorporated into the soil of all new tree pits. Trees to be planted centrally within a tree pit.

Container grown shrubs, transplants and whips: Shrubs and transplants shall be planted in pits 300x300x400mm depth), and the backfill shall include 3 litres of peat-free tree and shrub compost. Where two or more shrub species are indicated within a single bed each species shall be randomly mixed throughout the bed in groups of 3/5.

Herbicide: Spot treat with herbicide throughout the maintenance period in accordance with the manufacturer's instructions.

Mulch: Planting beds to receive 75mm depth pulverized ornamental bark mulch. Native woodland/edge plants to be planted with 800g flax fibre mulch mat pinned to soil. Native hedgerow to be planted through 600g flax fibre mulch roll, edges tucked. Ensure the top of the mulch layer is a minimum of 15mm below adjacent pavements and other surfaces, to prevent spillage.

Plant position: Final position of trees and shrubs subject to confirmation of service location and approval of statutory undertakers.


Protection to planting: Native hedgerow plants to be protected by spiral shelters. Native trees and shrubs within mixes to be protected by shelter guards as supplied by Acorn Planting Products Ltd (01508 528763), or equivalent.

Ornamental hedging: Hedges to comprise a single row of plants. 400mm wide trench excavated to take plants and topsoil cultivated to 400mm depth prior to application of fertiliser.

Grass: All turfseeded areas to be cultivated and levelled as required removing any stones, rubble, subsoil, general construction waste.

Planting Season: Bare-root shrubs to be planted between mid-November and mid-March dependant upon the planting season.

LEGEND

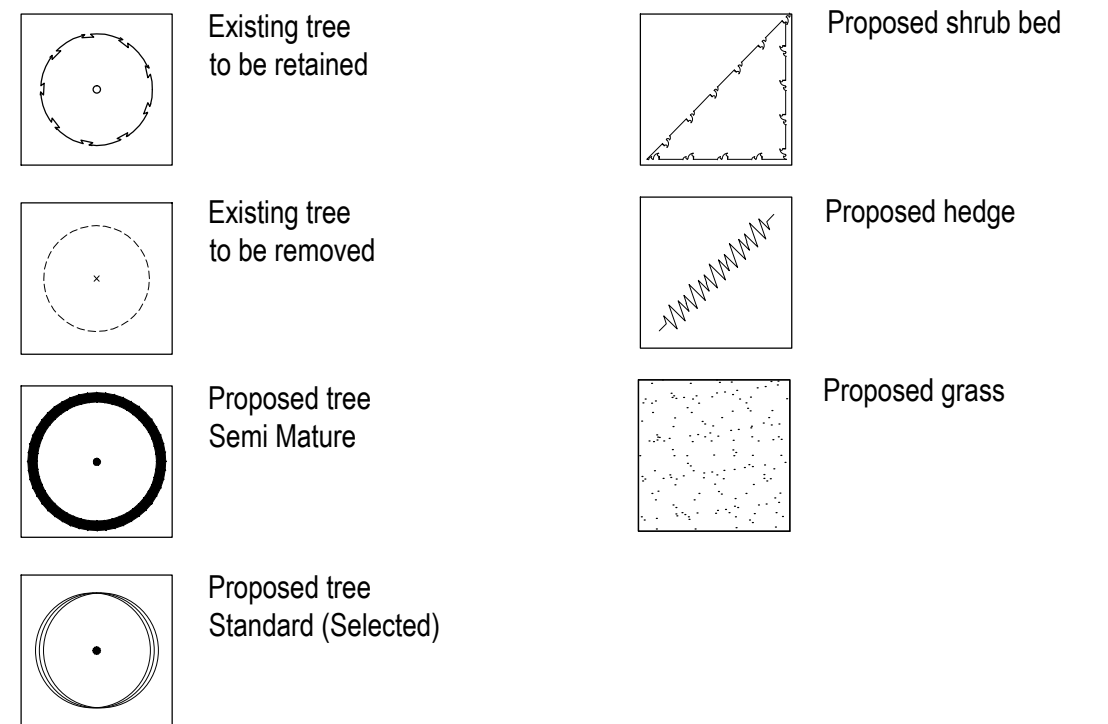

Proposed LAP Play Equipment

- 1 - Bandrake Seat - (BS)
- 2 - Zig Zag Stepper (SPZ/S)
- 3 - 8 no. Log Walks (AT (D8))

Playdale Playgrounds Ltd.
Haverthwaite,
Ulverston,
Cumbria,
LA12 8AE
Tel: 015395 31561

Rev H: Revised to show tree removal - 14Dec20 (BP)

Rev G: Revised to Southmill 'Proposed Materials Layout' Ang102-S - XXMay20 (BP)

Rev F: Revised to Southmill 'Proposed Materials Layout' Ang102-M - 23Sep19 (BP)

Rev E: Revised to Southmill 'Proposed Site Layout' Ang101-O - 08Oct18 (BP)

Rev D: Revised to Southmill 'Proposed Site Layout' Ang101-N - 25Sep18 (BP)

Rev C: Revised to Bedaro 'Proposed Site Layout' Ang101-J - 10Jul18 (BP)

Rev B: Revised to show additional trees - 15May18 (BP)

Rev A: Revised to Bedaro 'Proposed Site Layout' Ang101-E - 14May18 (BP)

Base: Bedaro 'Proposed Site Layout' Ang101-B received 24Apr18

PROJECT Quiet Waters, Roundstone Lane, Angmering

TITLE Detailed Landscape Proposals

CLIENT Gold (Angmering) Ltd

DATE 25 Apr 18 SCALE 1 : 250 SHEET A1

DRAWN BP DRAWING NO 2903/1

CHECKED MP REVISION H



Chartered Landscape Architects

Swallow's Nest, Main Street
Askham Richard, York, YO26 5NA

Telephone +44 (0)1904 500410

Email design@rosettalandscape.co.uk
Web www.rosettalandscape.co.uk