



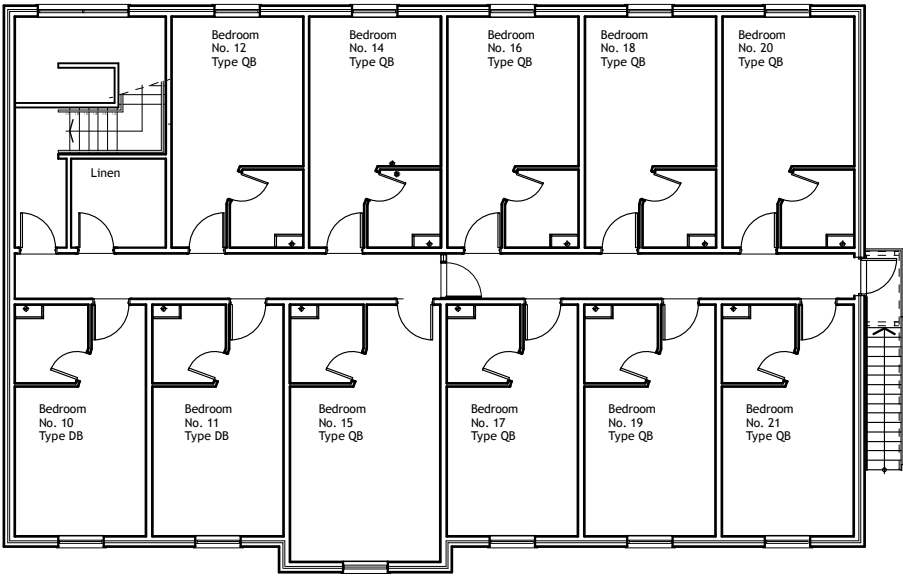

FIRST FLOOR

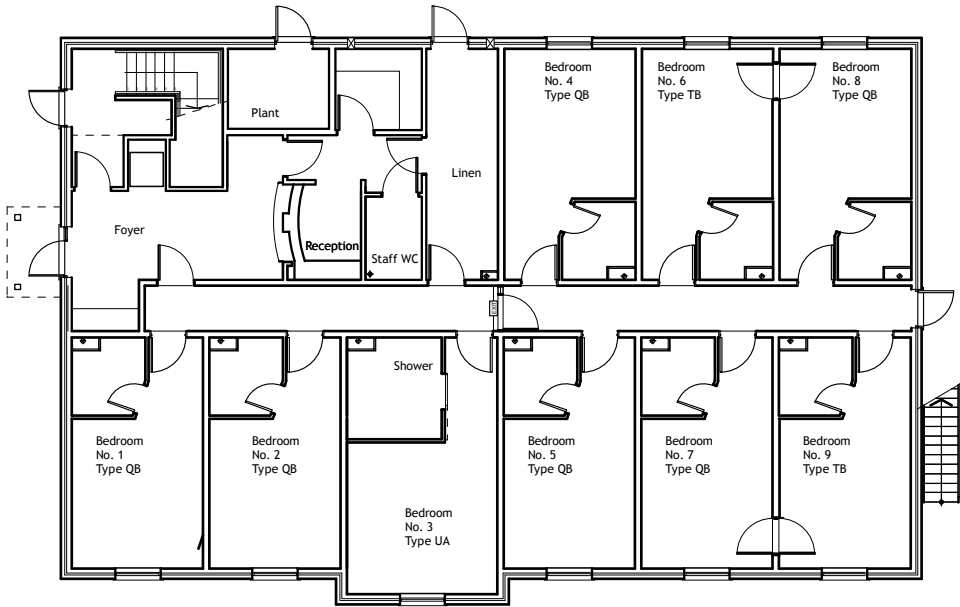

GROUND FLOOR



| Rev                                                                         | Date | Description | By |
|-----------------------------------------------------------------------------|------|-------------|----|
| Brooklands Yard<br>Southover High Street<br>Lewes<br>East Sussex<br>BN7 1HU |      |             |    |
| Tel. 01273 470269<br>www.axiomarchitects.co.uk                              |      |             |    |
| <b>Client</b><br>WHITBREAD GROUP PLC                                        |      |             |    |
| <b>Project</b><br>LITTLEHAMPTON PREMIER INN                                 |      |             |    |



| Drawing              |          |        |          |         |
|----------------------|----------|--------|----------|---------|
| EXISTING FLOOR PLANS |          |        |          |         |
| Scale                | Status   | Date   | Drawn    | Checked |
| 1:200 @ A3           | PLANNING | 5.2.14 | PRM      |         |
| Drawing No.          |          |        | Revision |         |
| 3789/P3              |          |        |          |         |