
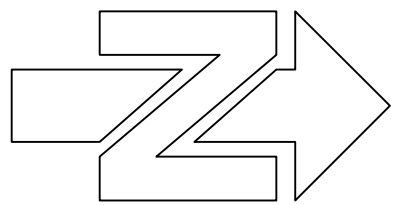
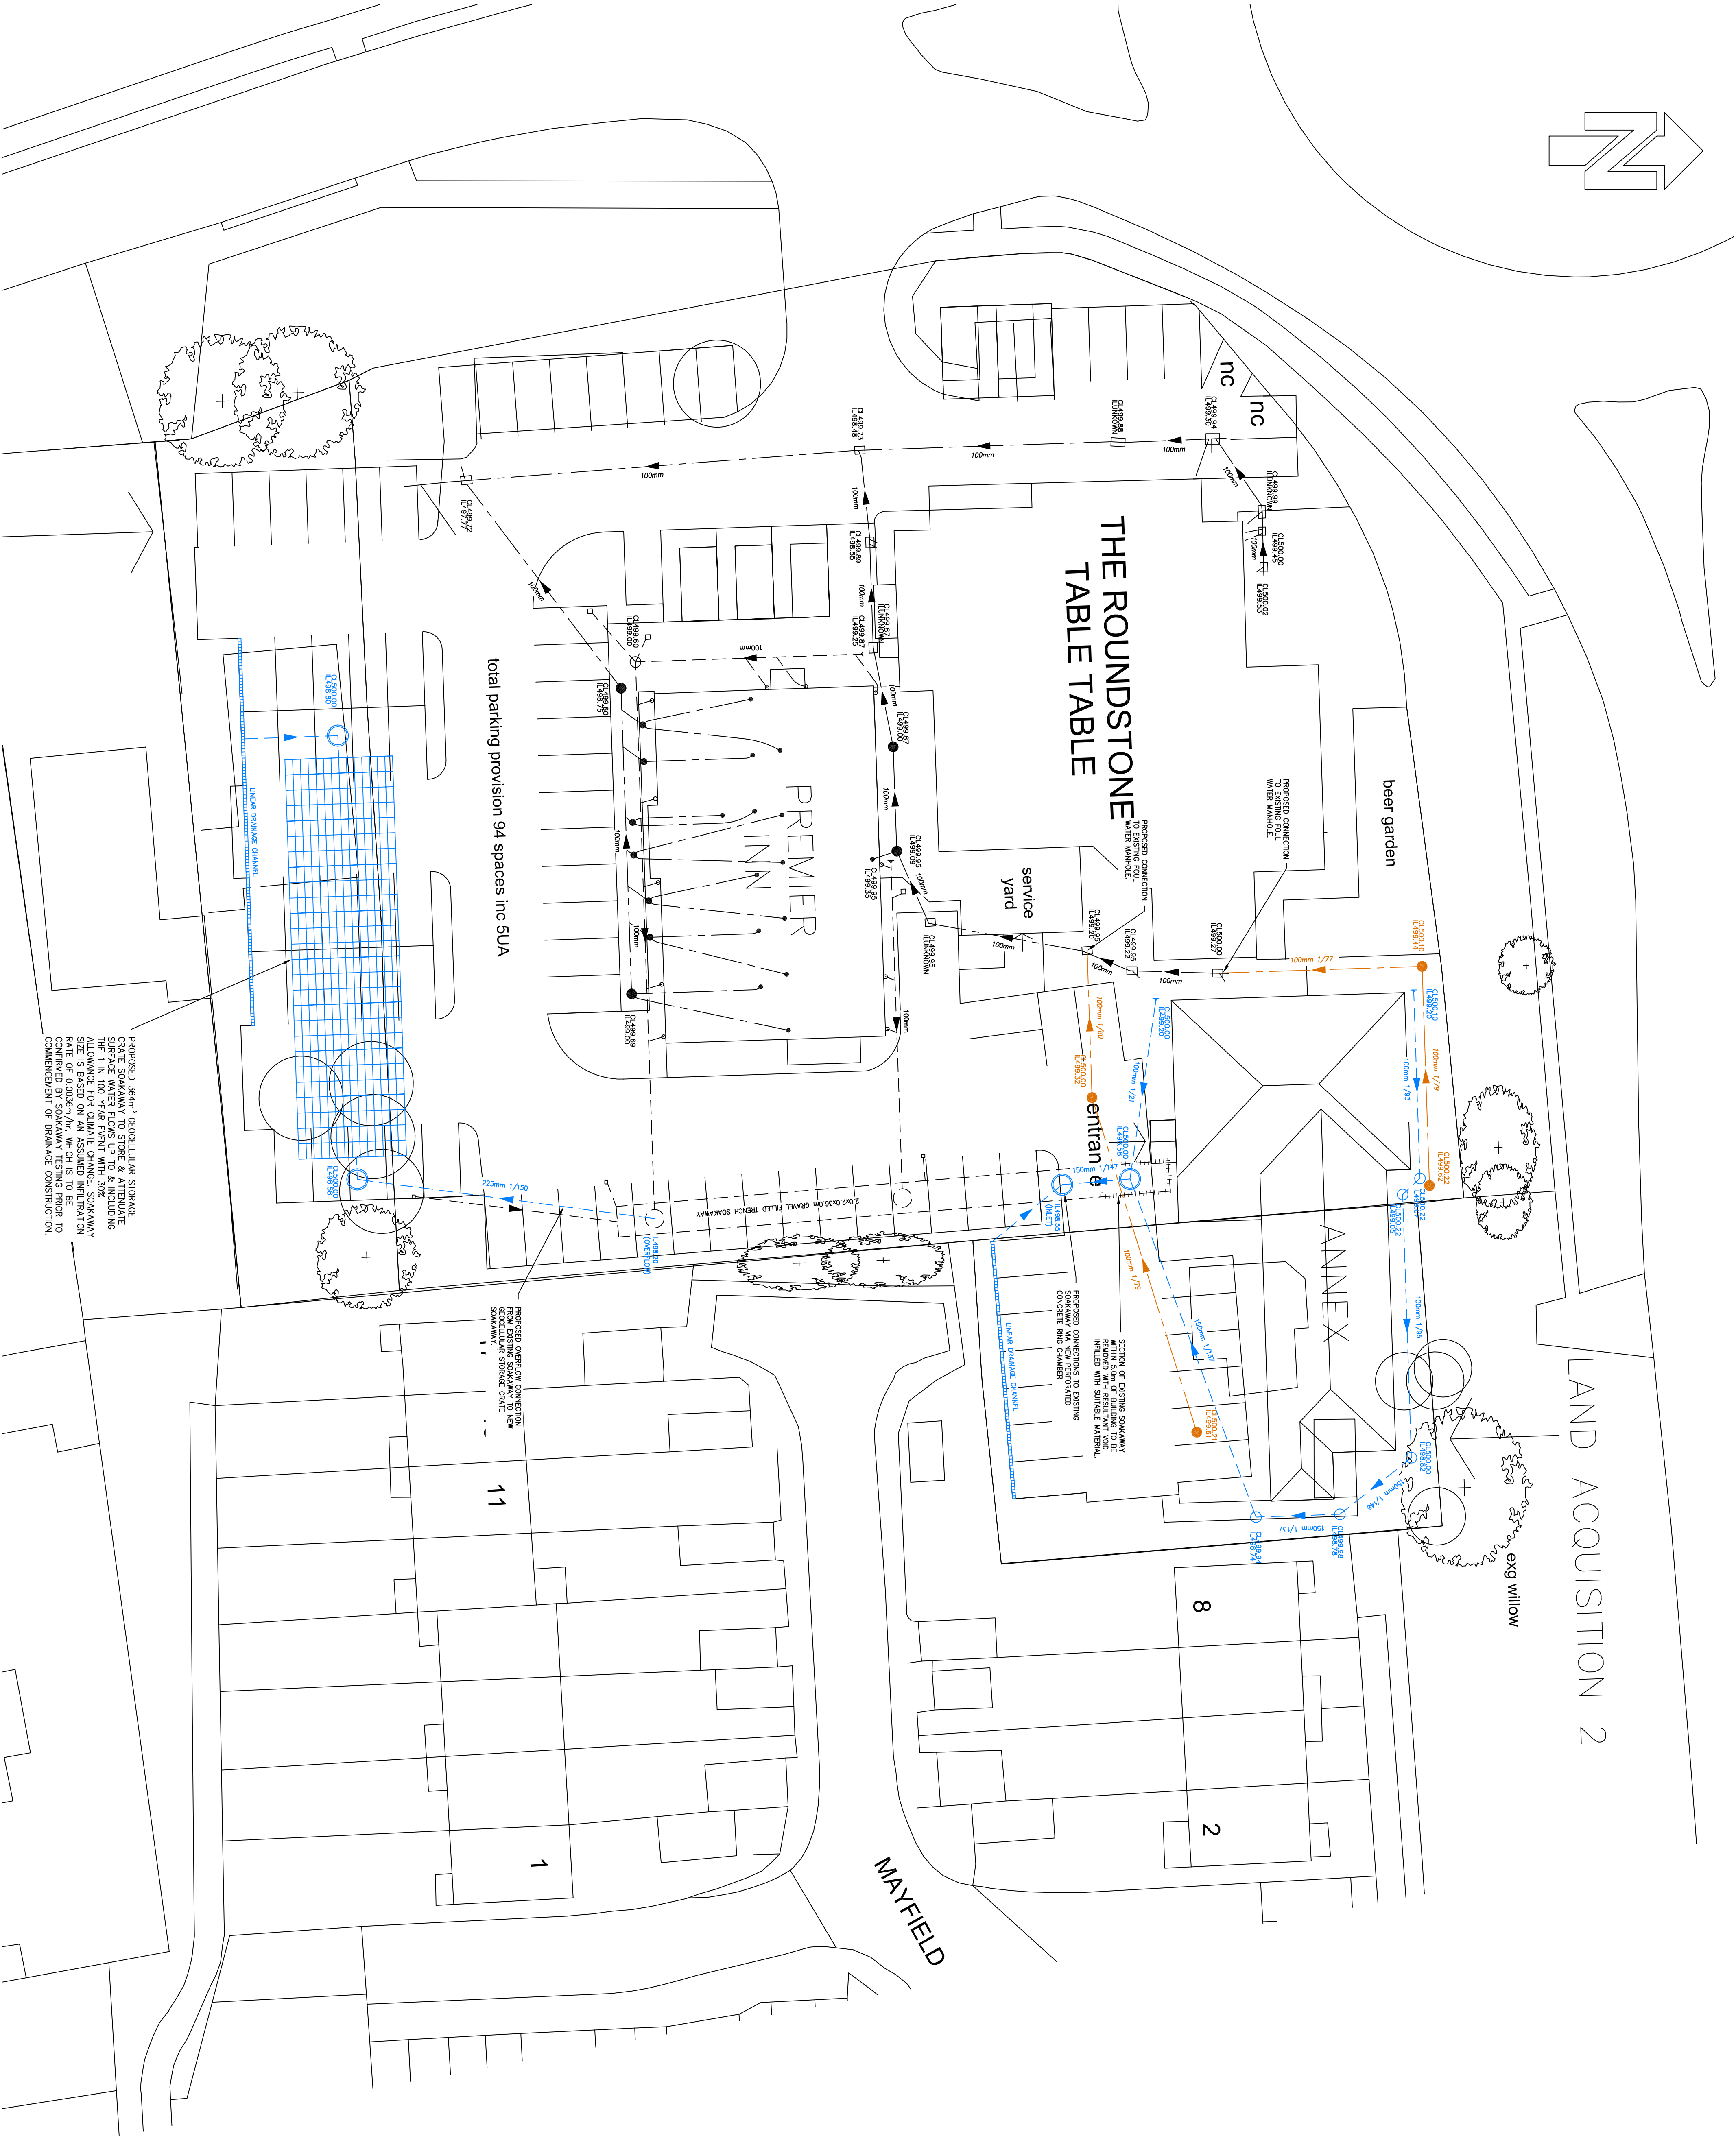


DO NOT SCALE

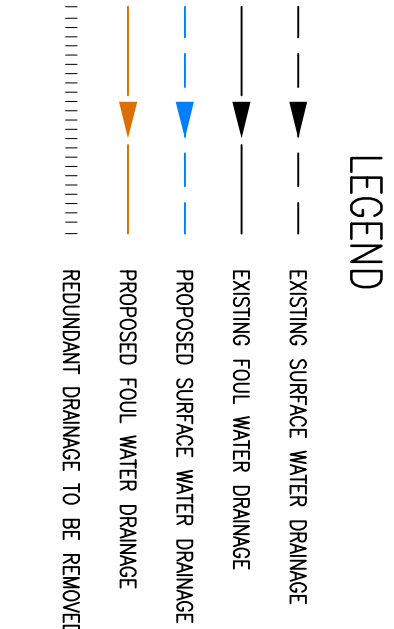

NO.	REVISION	DATE
..		

DRAWING TITLE
DRAINAGE STRATEGY PLAN

CONTRACT
PREMIER INN EXTENSION
THE ROUNDSTONE
LITTLEHAMPTON

SIMPSON ASSOCIATES
CONSULTING ENGINEERS LLP



DRAWN G.S.C.	CHECKED G.S.C.	DATE 1209041	12911:SK01
1209041 APR 15			