



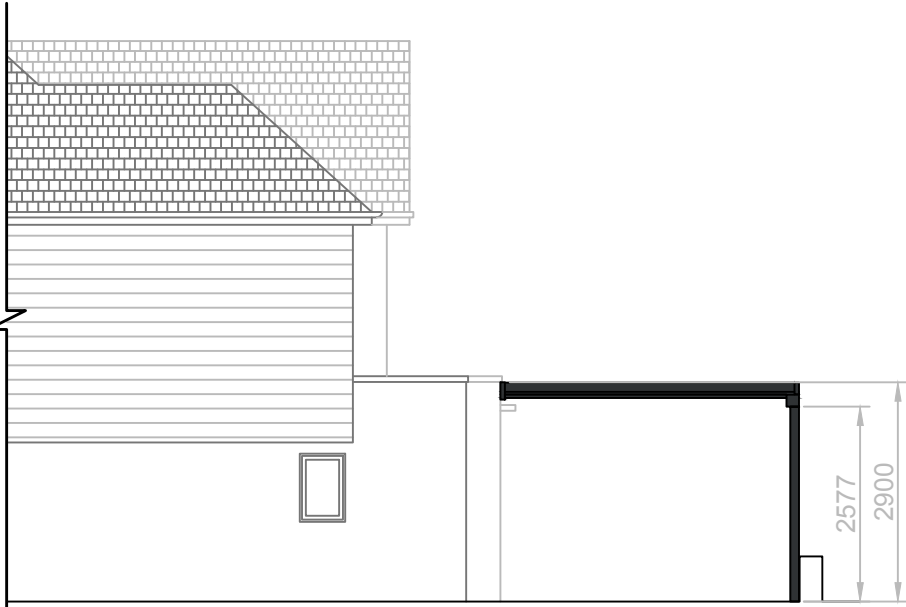


Side Elevation



Rear Elevation

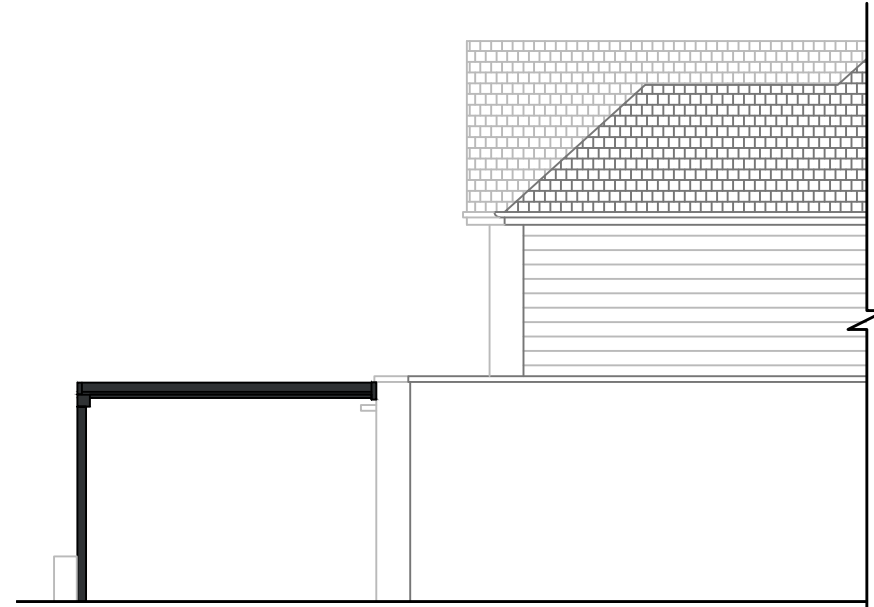

Side Elevation

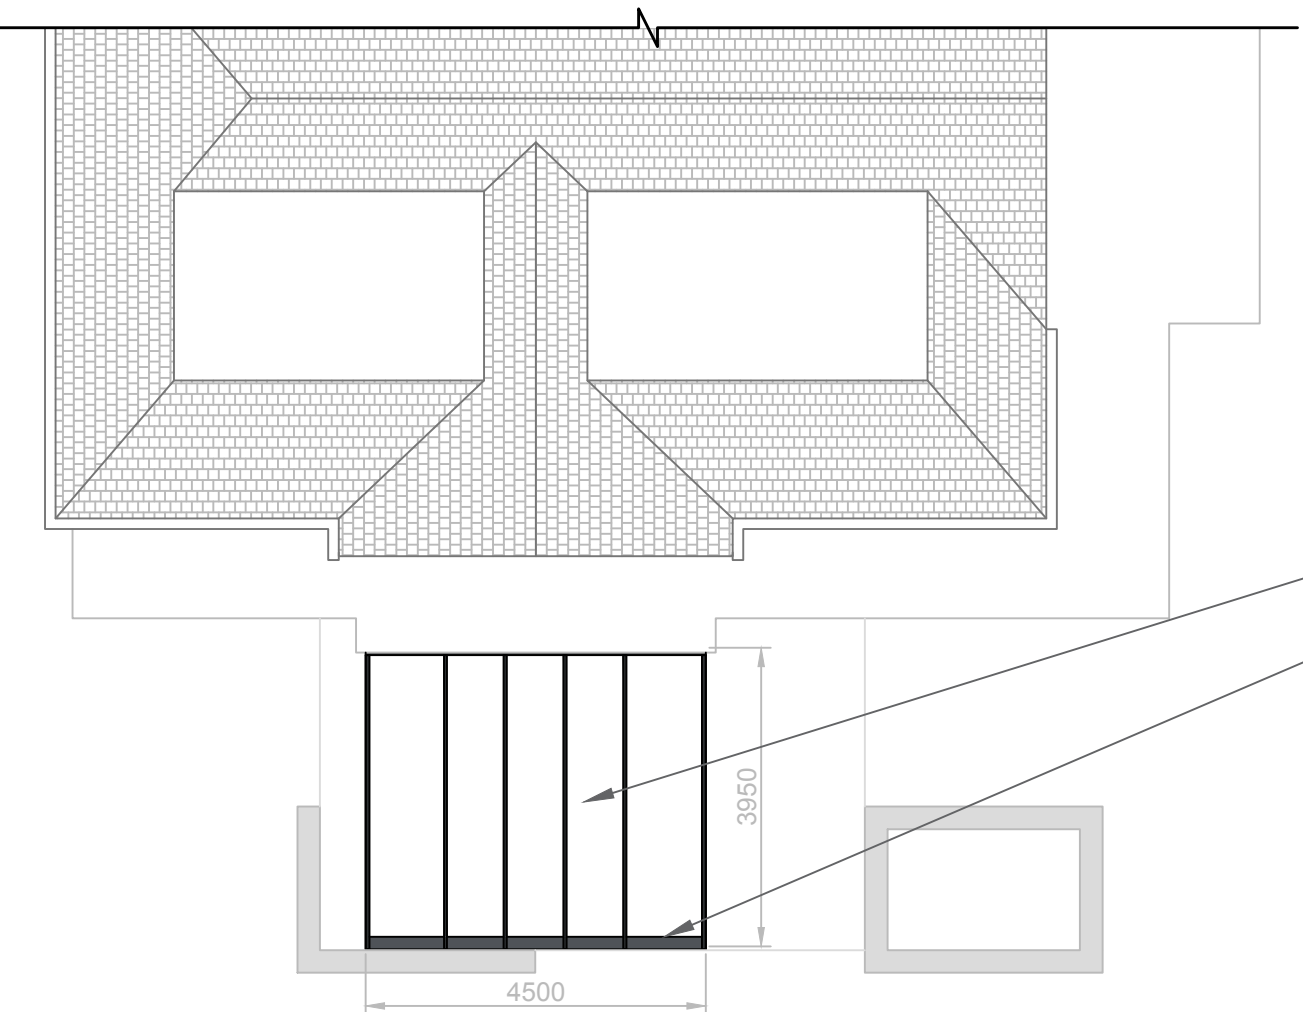

Roof Plan

Built in gutter system with drainage post on right-hand side

Clear glass panes

Gutter



Glass Canopy with clear laminated glass and aluminium powder coated posts and profiles in RAL 7021 'Black Grey'

PL02 Proposed Elevations and Plan
OPTION 1
1:100 @ A3

Mr & Mrs Price
28 East Drive
Angmering
Littlehampton
BN16 4JH



33287