



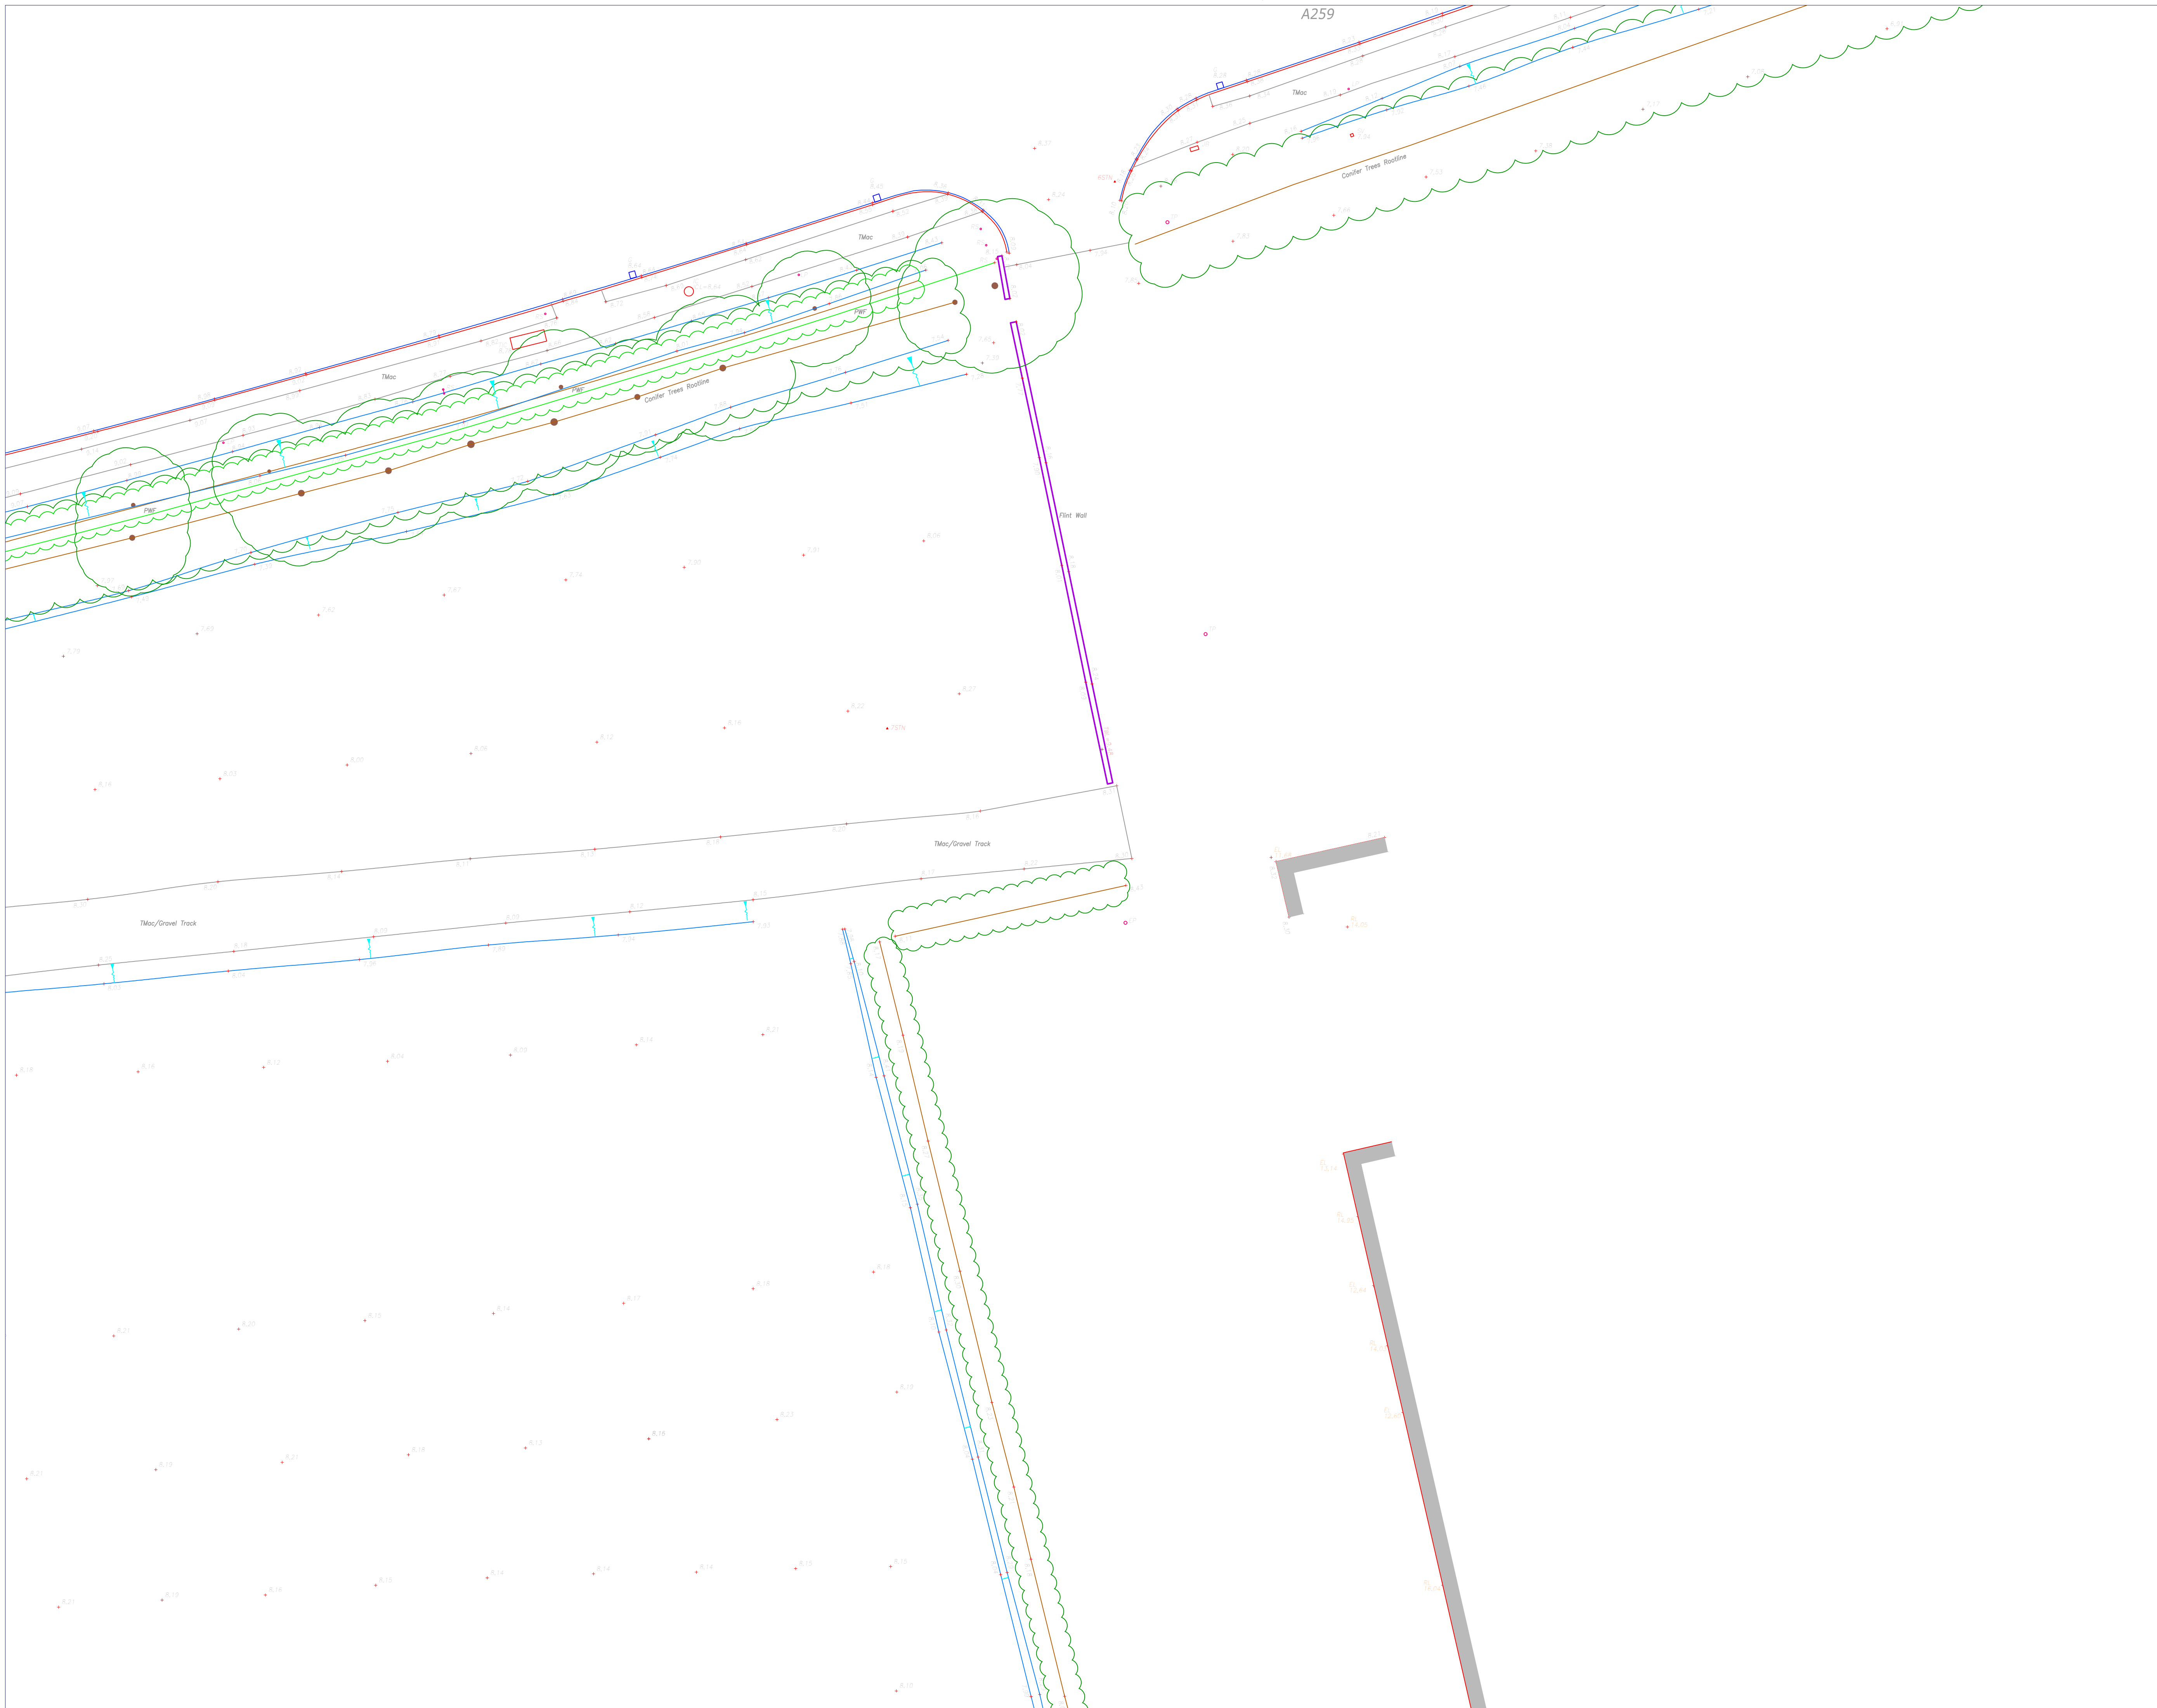

Sheet Layout:

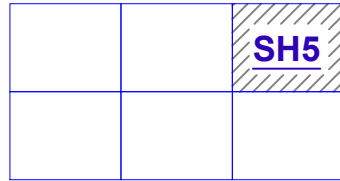

LEGEND

ELECTRIC	ELEC
ELECTRIC FROM RECORDS	ELEC (R)
WATER	WTR
WATER FROM RECORDS	WTR (R)
GAS	GAS
GAS FROM RECORDS	GAS (R)
BT	BT
BT FROM RECORDS	BT (R)
COMMS	COMMS
COMMS FROM RECORDS	COMMS (R)
STREET LIGHTING	SL
STREET LIGHTING FROM RECORDS	SL (R)
CCTV	CCTV
CCTV FROM RECORDS	CCTV (R)
TRAFFIC MANAGEMENT	TM
TRAFFIC MANAGEMENT FROM RECORDS	TM (R)
OIL PIPELINE	OIL
OIL PIPELINE FROM RECORDS	OIL (R)
UNKNOWN	UKN
MISCELLANEOUS	MISC
DRAINAGE	DRA
DRAINAGE FROM RECORDS	DRA (R)
OVERHEAD BT	BT (O)
OVERHEAD ELECTRIC	ELEC (O)
EXTRA HIGH VOLTAGE ELECTRIC	ELEC (EHV)
HIGH VOLTAGE ELECTRIC	ELEC (HV)
LOW VOLTAGE ELECTRIC	ELEC (LV)
HIGH PRESSURE GAS	GAS (HP)
LOW PRESSURE GAS	GAS (LP)
INTERMEDIATE PRESSURE GAS	GAS (IP)
ASSUMED DRAINAGE	ADR
SURVEY AREA	
TEXT BOX	
EOT	END OF TRACE
ND	NO DEPTH RECORDS
d	DEPTH OF UTILITY
Ø	DIAMETER OF PIPE
GPR	GROUND PENETRATING RADAR

SURVEY INFORMATION

Title: Topographical Survey
Roundstone Farm
Angmering

Remarks:

**Always Exercise Caution When
Excavating**

A range of detection methods are used to
obtain the underground information
produced in this drawing. Variations in
ground conditions can affect the quality of
the data and therefore an absolute
affirmation cannot be guaranteed.
IF IN ANY DOUBT ASK

Client : TBC
Project Title : Roundstone Farm, Angmering
Drawing Title : Topographical Survey
Surveyed By and Date : -09-2020
Drawn By and Date : TBC
Approved By and Date : -10-2020
Drawing Number : -001
Sheet Number: 1 of 1
Scale: A1: 1:200



TEL 0870 7550093
E. SALES@CUBESURVEYS.CO.UK