


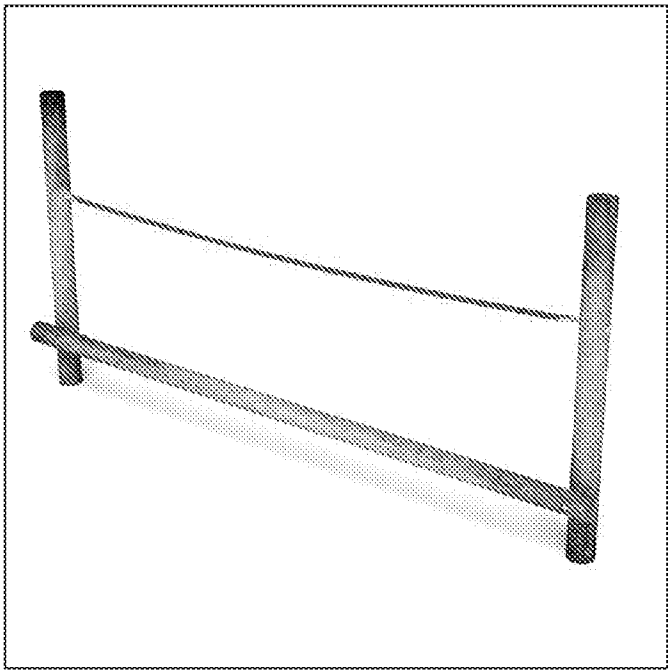


1. Balancing Beam with Holding Rope from Jupiter Play




2. Jumping Blocks from Jupiter Play




3. Play mound with recumbent boulders from Jupiter Play

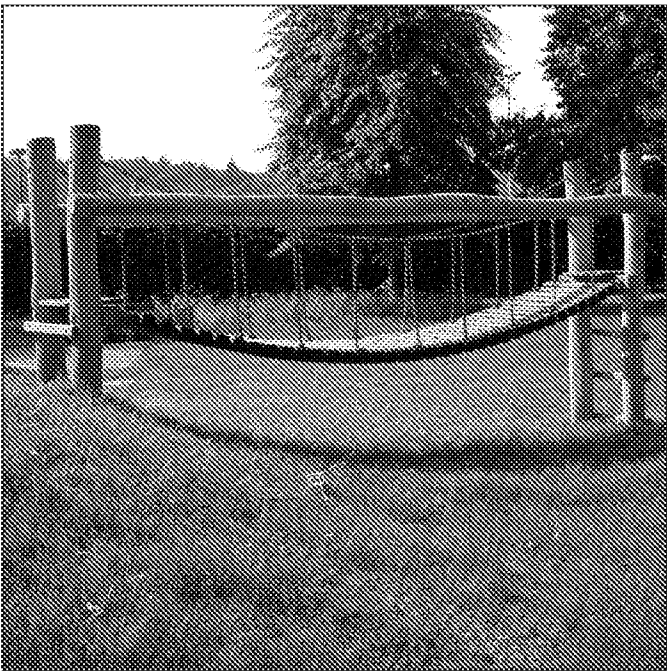

4. Suspended Bridge from Jupiter Play

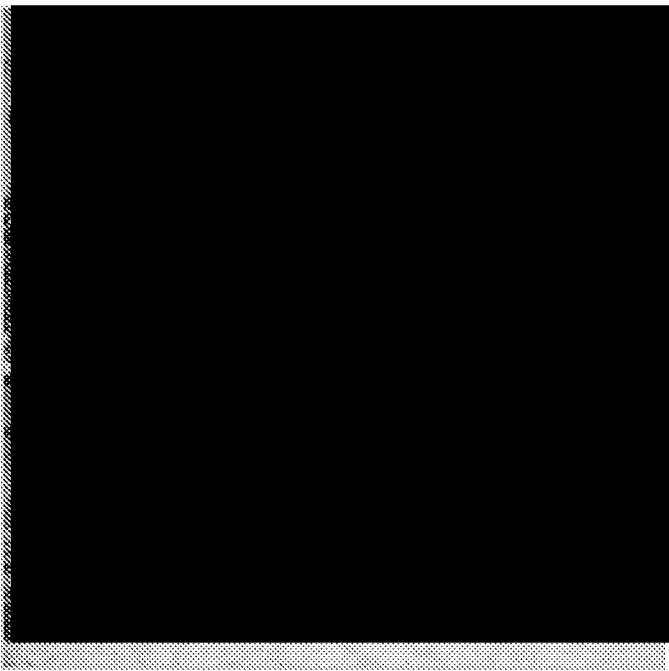

5. Nest Swing from Jupiter Play

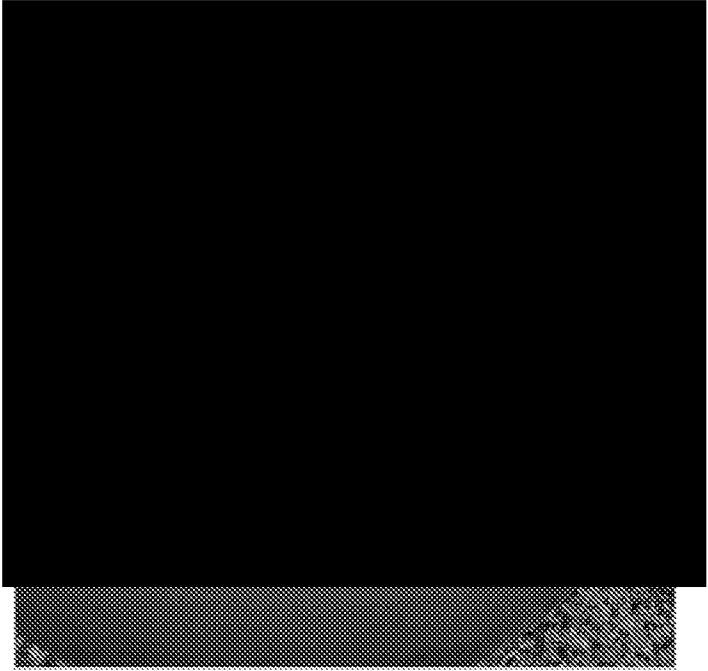


6. Infinity Bowl from Jupiter Play

SPECIFICATION
All works generally, to comply with the written Soft Landscape Specification.

NOTES:
May be scaled for planning purposes only.

All equipment, surfacing and structures to be installed in line with BS EN1176 and BS EN1177 and to receive a post installation RoSPA inspection prior to opening of facility.
Entrance to have signage outlining no dogs allowed, the use of the facility, management responsibility and emergency contact details.
Play equipment to be installed in line with suppliers recommendations.

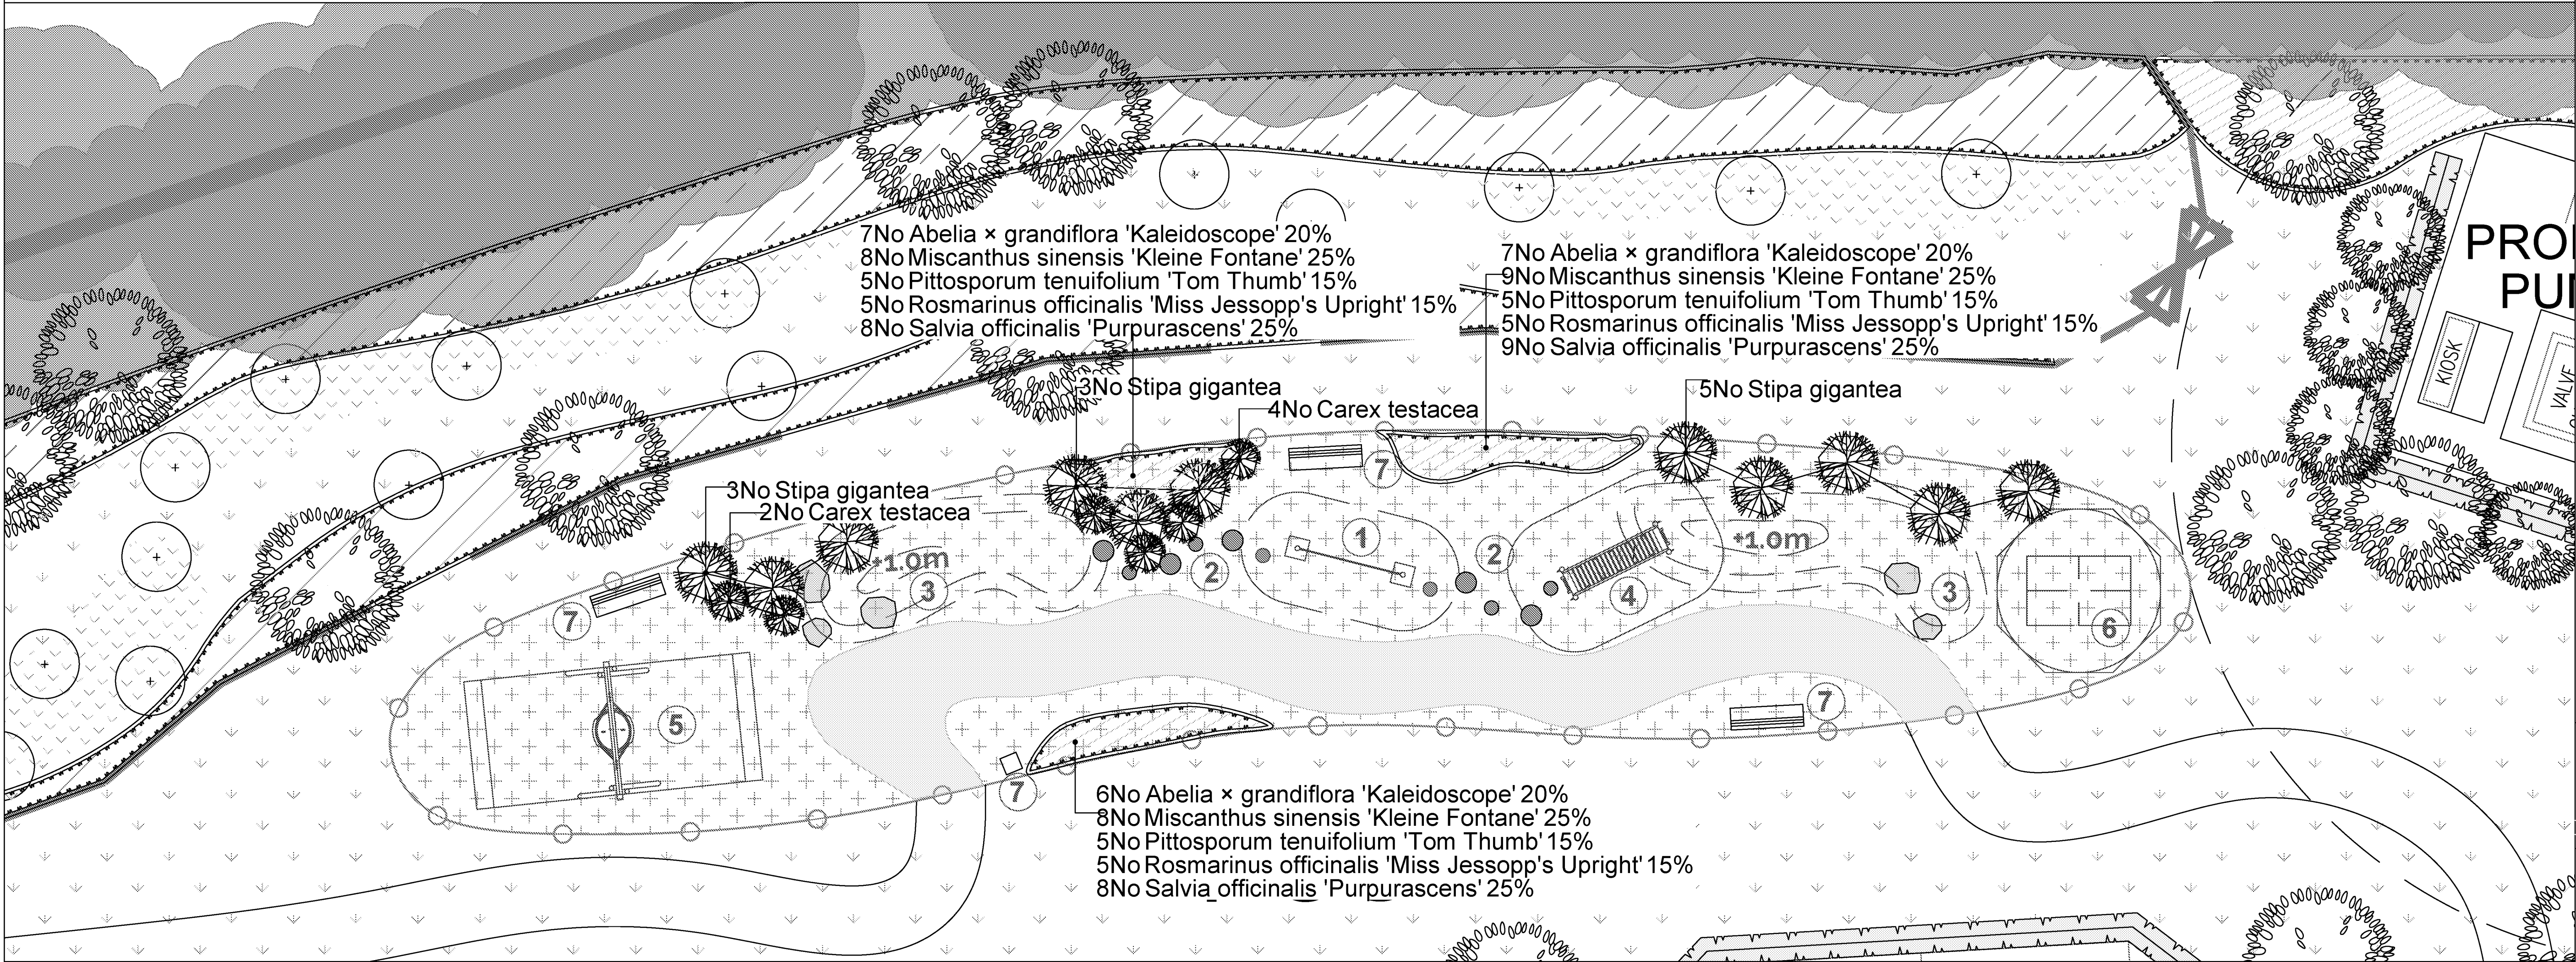

- Legend**
- Proposed decorative mix shrub planting to be planted in groups of 5-7no. of each species and to receive 75mm bark mulch after planting
 - Proposed grass specimen shrub planting
 - Proposed grassland areas, to be seeded with EG22 Strong Lawn grass seed mix as supplied by Emorsgate and sown at 25 grams per msq. or similar and approved
 - Proposed wetpour surfacing, or similar and approved, in yellow to be installed to manufacturers specification.
 - Proposed 1.2 timber post and rail fencing with matching gates.



Rev	Date	Details	Drawn
-----	------	---------	-------



HEAD OFFICE
Rordbourne Rail Business Centre, Grange Lane,
Malmesbury, SN16 0ES
Tel: 01666 825646

4 & 5 The Old Mill, Fry's Yard, Bridge Street,
Cotswold, GUR 1HP
Tel: 01463 425714

Suite 6, Crescent House, Yonge Close,
Eastleigh, SO50 9SX
Tel: 02382 026500

email: mail@acdenv.co.uk
www.acdenvironmental.co.uk



scheme: Land South of A259,
Angmering
client: Redrow Homes Ltd.
drawing: LEAP Proposals
date: June 2021
scale: 1:200@A1
dwg no: RED23031-20
drawn: JM checked: DKM

Copyright of ACD Environmental Ltd. All rights described in Chapter IV of the Copyright, Designs and Patents Act 1988 have been generally asserted. 2011. Copyright of this plan remains with ACD until all fees have been paid in full.



7. Picnic bench and bin from Blueton
BXPD 450009 and BX17 4030



Play Area Planting

Shrubs

Species Name	Height	Pot Size	Specification	Density	No.
Abelia × grandiflora 'Kaleidoscope'	30-40cm	3L	Bushy	5/m ²	20 -
Pittosporum tenuifolium 'Tom Thumb'	30-40cm	3L	Bushy	5/m ²	15 -
Rosmarinus officinalis 'Miss Jessopp's Upright'	40-60cm	3L	Bushy	5/m ²	15 -
Salvia officinalis 'Purpurascens'	30-40cm	3L	Bushy	5/m ²	25 -

Grasses

Species Name	Height	Pot Size	Specification	Density	No.
Carex testacea	3L	Full Pot	Counted	6 -	
Miscanthus sinensis 'Kleine Fontane'	2L	Full Pot	5/m ²	25 -	
Stipa gigantea	3L	Full Pot	Counted	11 -	