



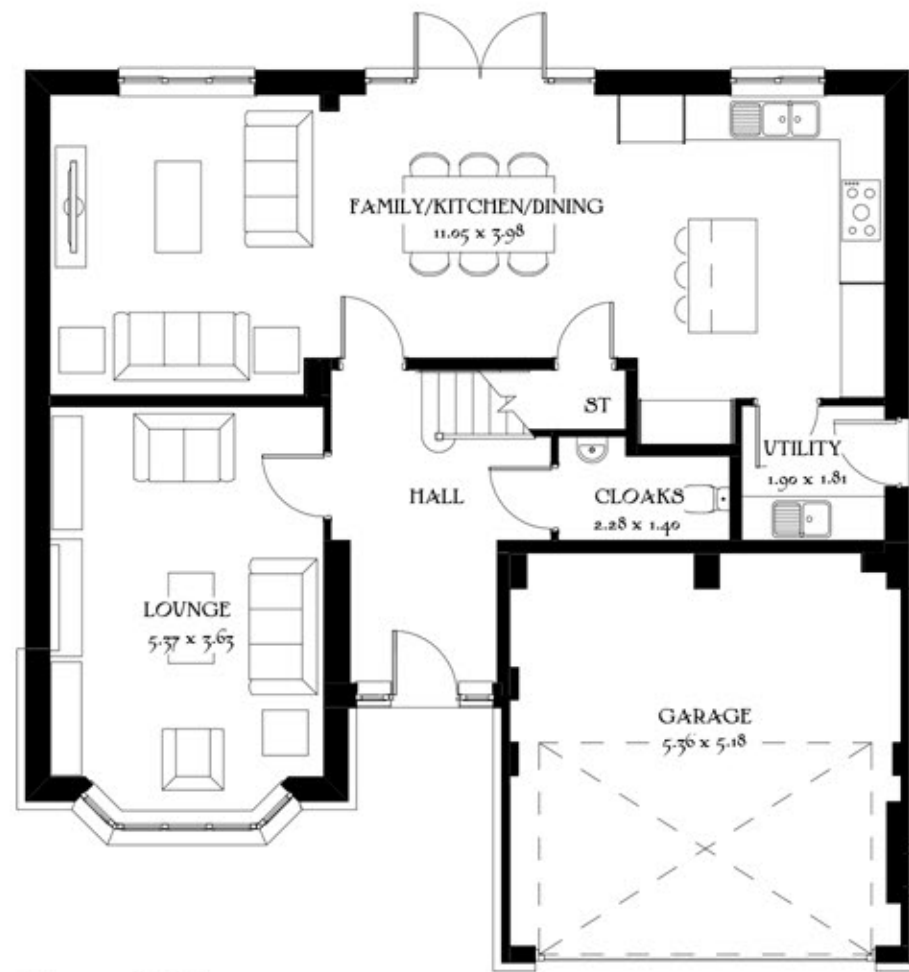

Ground Floor

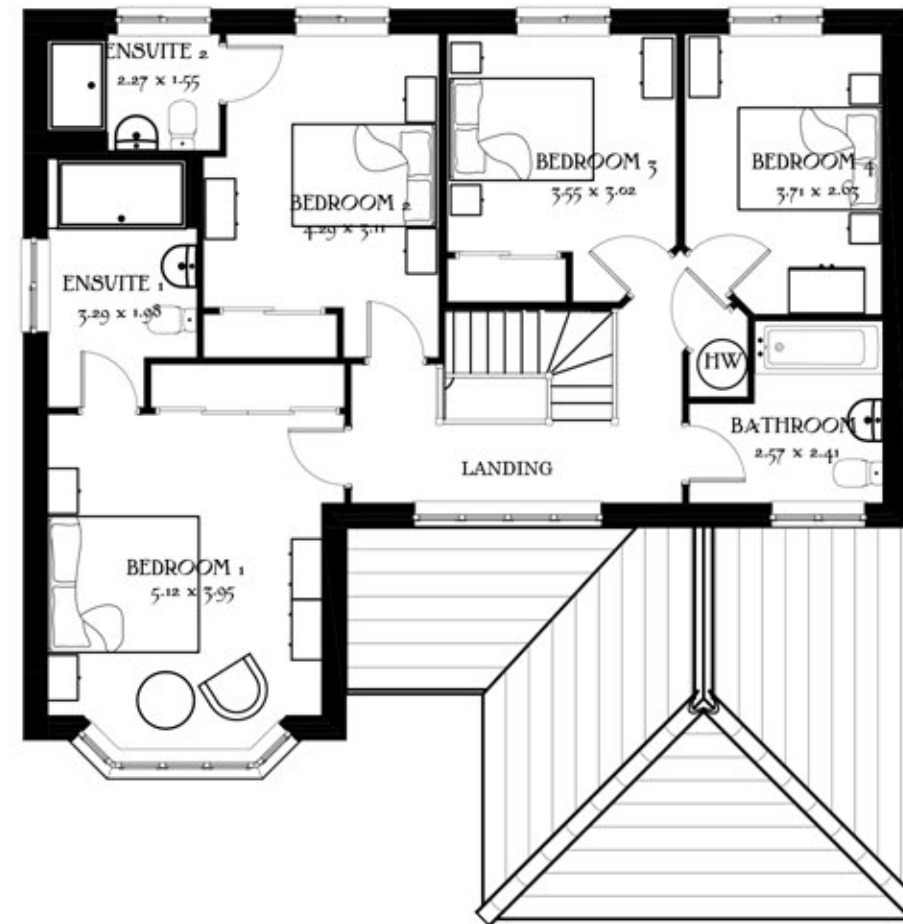

First Floor

Job No. Drg No. Rev.
A1004 24 ~

Scale 1:100 @_A3
0m 1m 2m 3m 4m 5m

Henley
SPECIAL
Heritage Collection
F Series

1769 ft² 164.35 m²

Elevation Code: B1
Date: May 2019
EF_HENL_DM.6

