


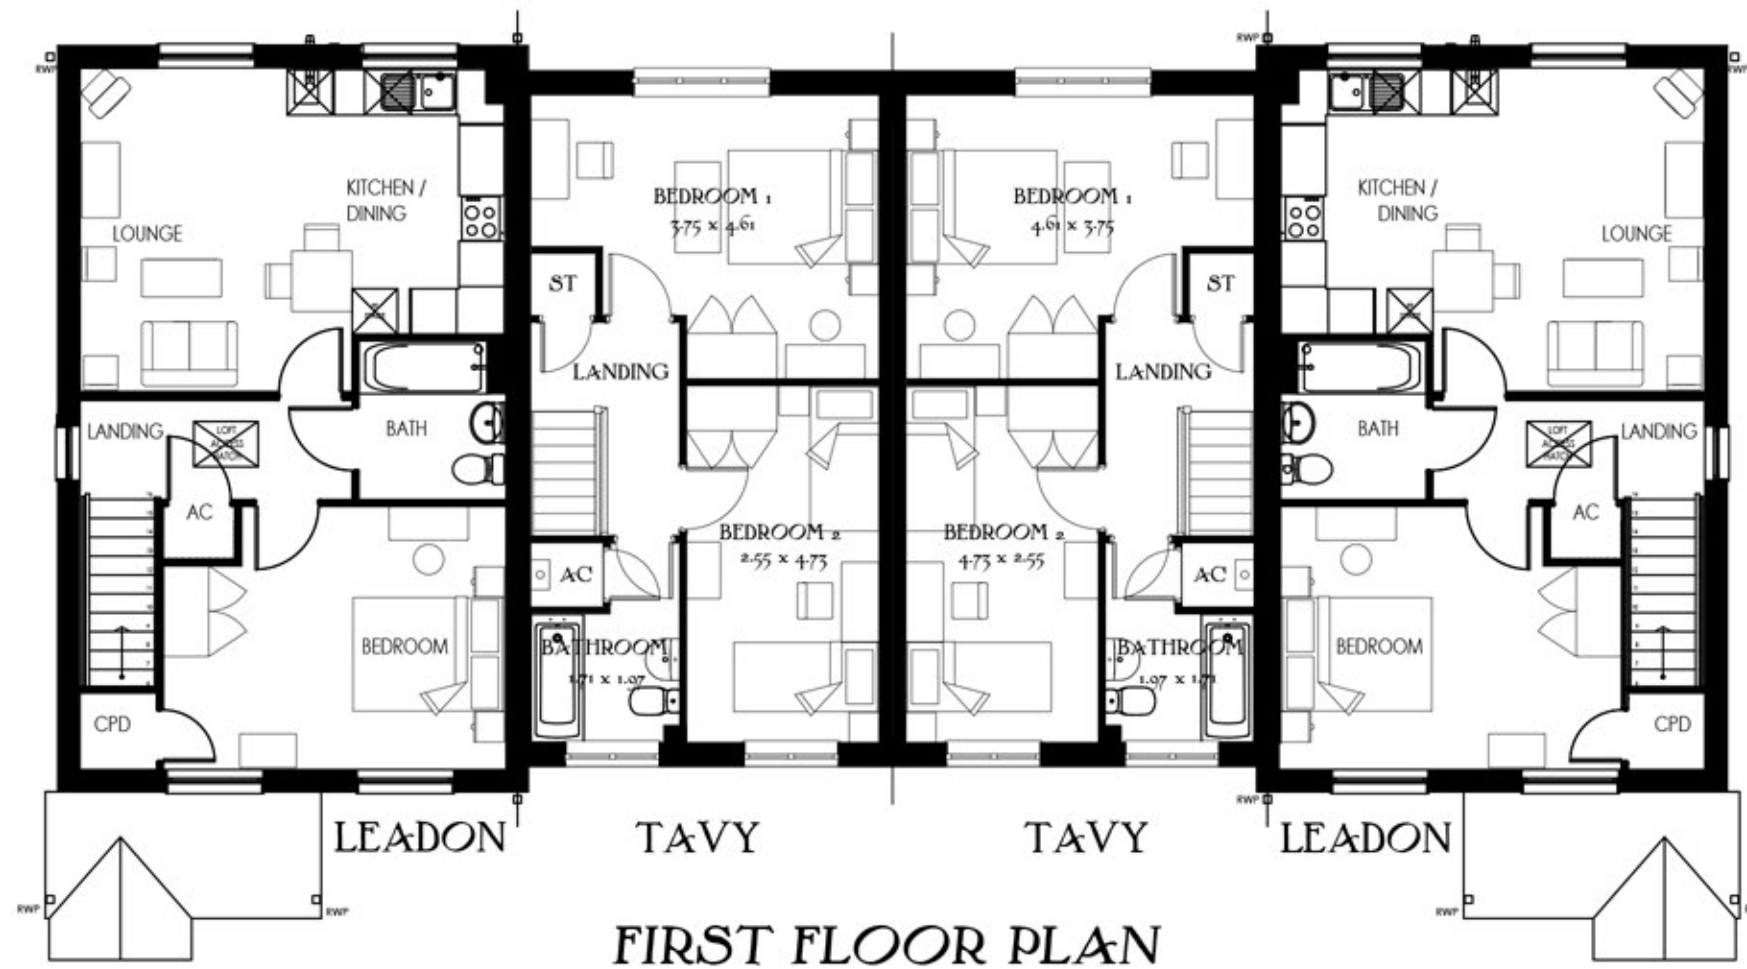

Job No. **A1004** Dwg No. **26** Rev. **~**

Scale 1:100 @ A3
0m 1m 2m 3m 4m 5m

**Tavy Leadon
Special (6 Block)**

**Heritage Collection
F Series**

GF: 506 ft 47 m
FF: 641 ft 59.55 m

Date: May 2019
EF_LETC_SM.5
Rev:

