



Front Elevation




Side Elevation



Rear Elevation



Side Elevation

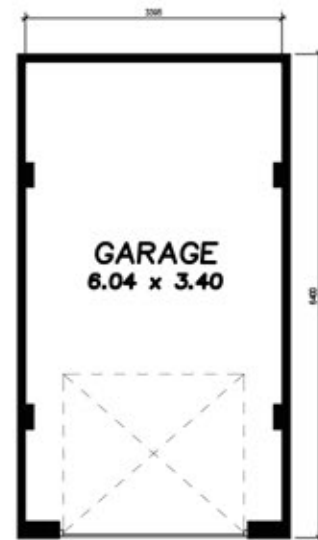

Ground Floor

Job No. Drg No. Rev.
A1004 35 ~

Scale 1:100 @ A3
0 1 2 3 4 5 (m)

Single Garage

Heritage Collection
"2017 Edition"

EF Series Brick
20.7sqft 222m²

Drawing scale 1:100 @ A3

