

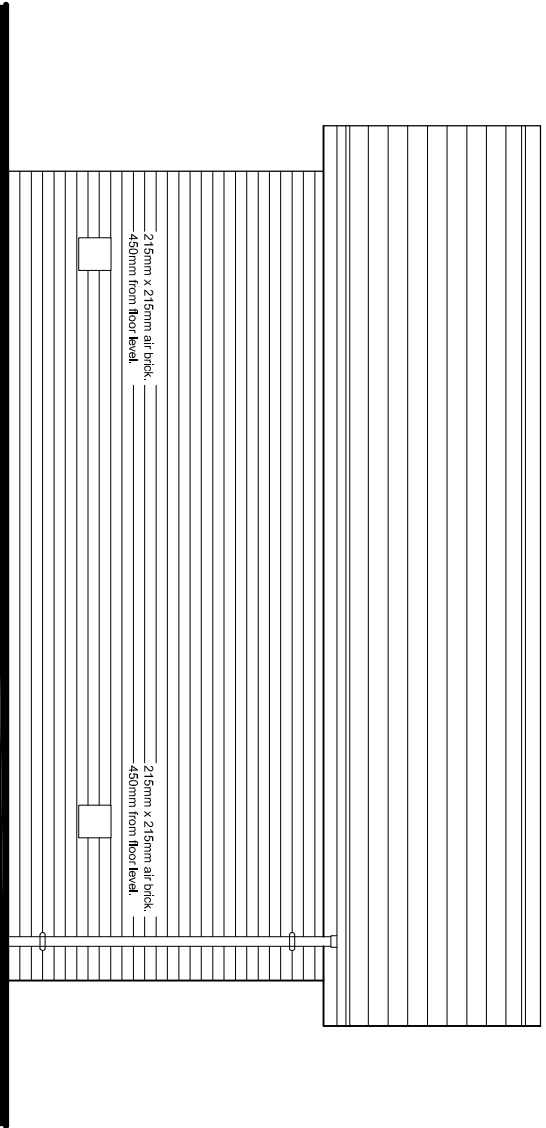
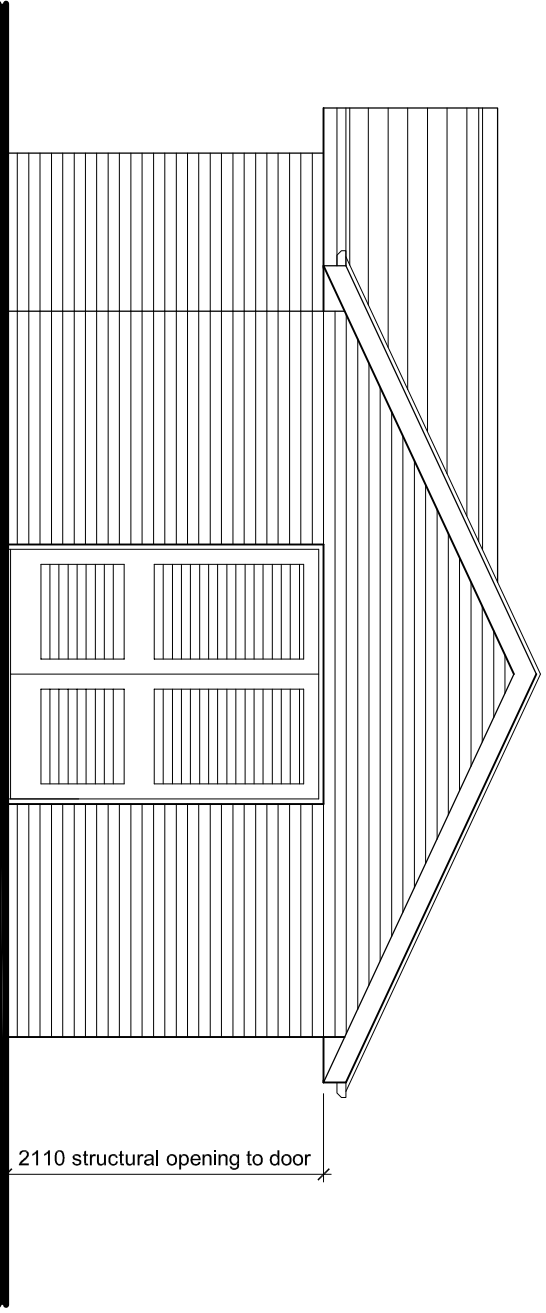


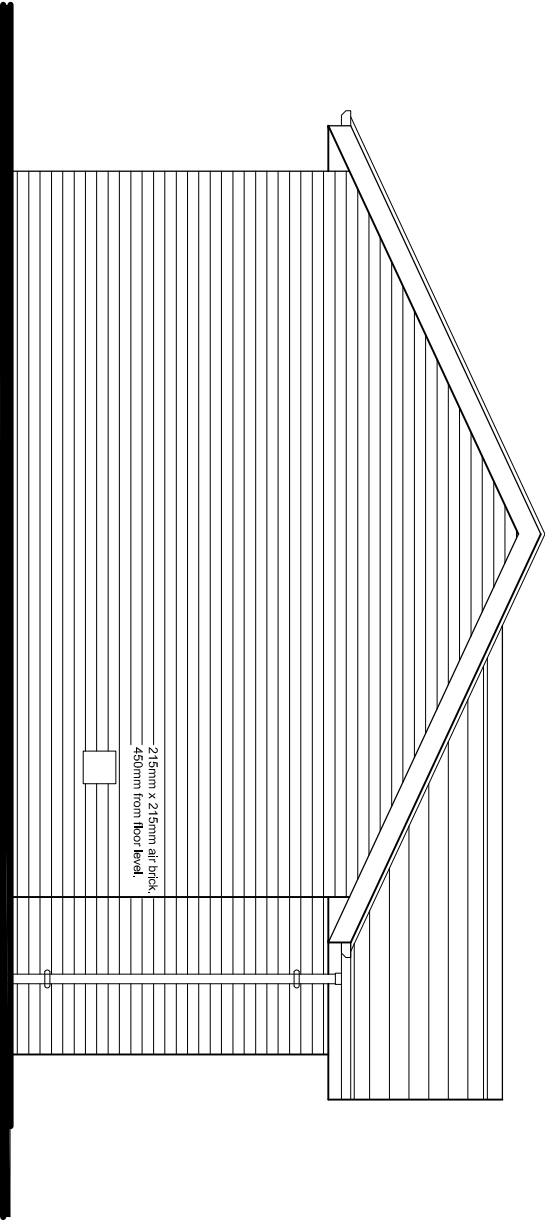


EAST (Side) ELEVATION

- MATERIALS**
- Roof
Marley Ashmore interlocking plain tile.
Half-round ridge & hip tiles.
White pVCU fascias and soffit.
 - Walls
Facing brick to match main building.
 - Rainwater Goods
Black pVCU.

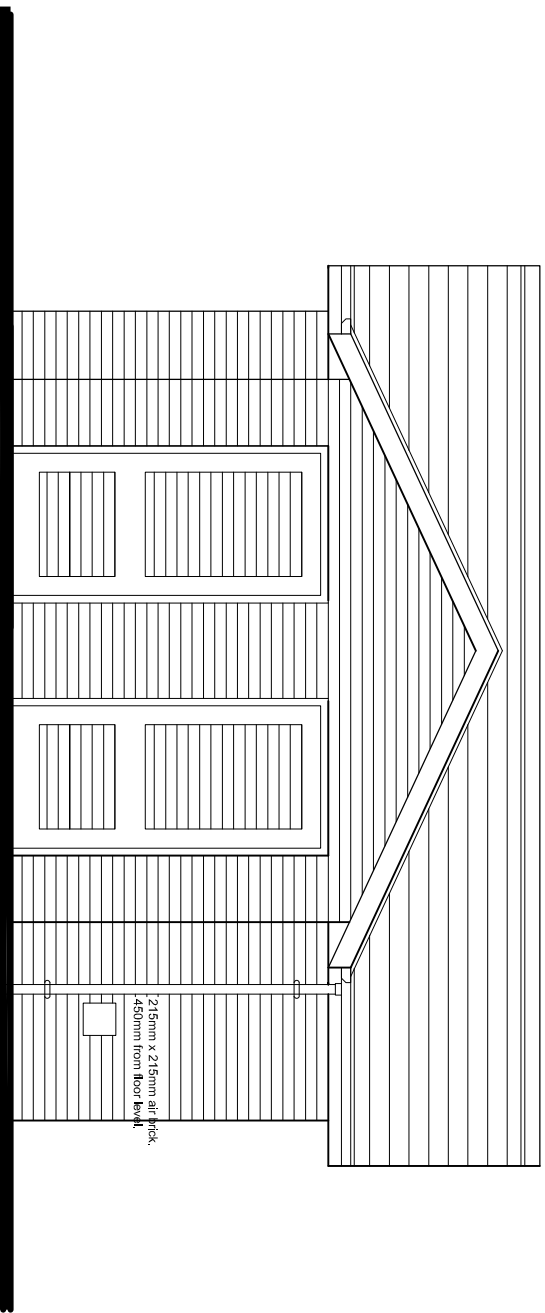

NORTH (Rear) ELEVATION

WEST (Side) ELEVATION

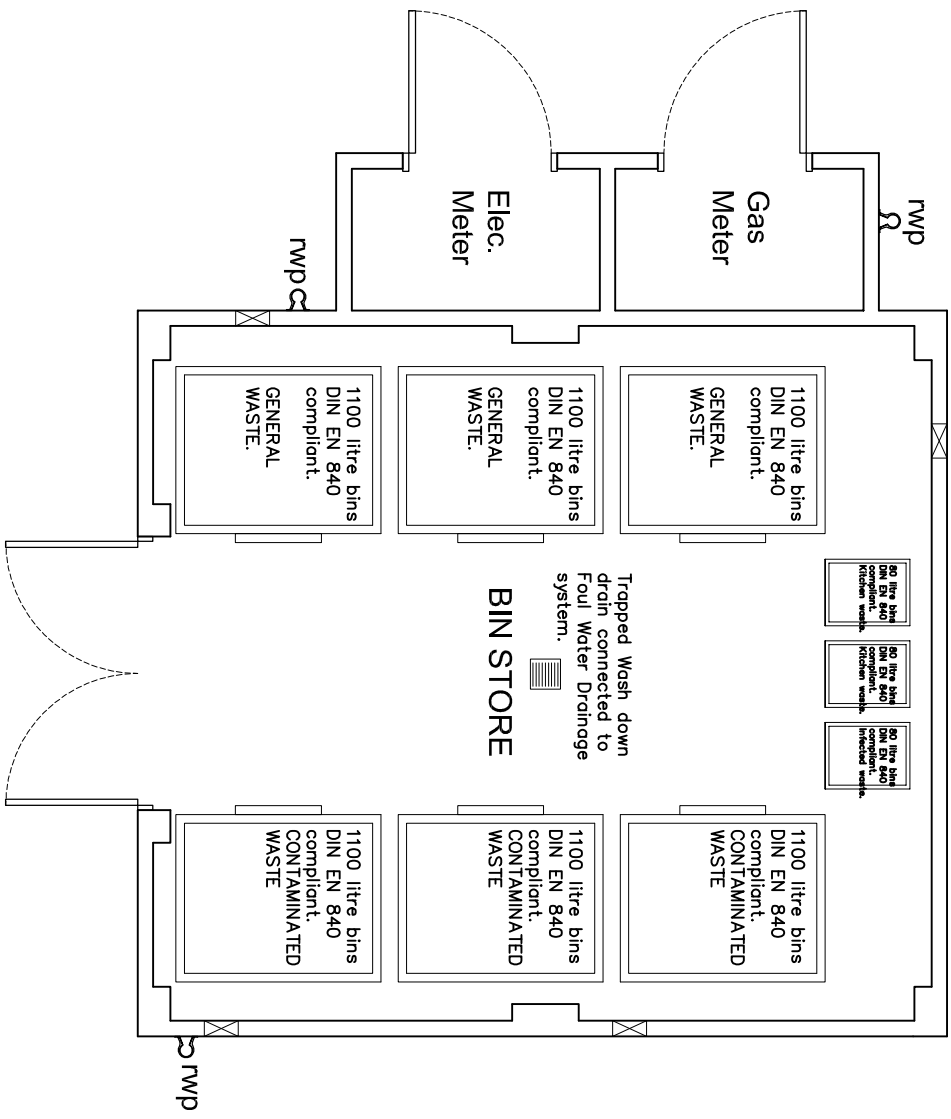

PLAN OF BIN EXTERNAL STORE

Rev: Desc:		By: Date:		Chk:	
Buckle Chamberlain Partnership Ltd. Architects & Architectural Technologists.					
Mill House, Llancayo Court, Llancayo, Usk, Monmouthshire NP15 1HY		Tel: 01291 672264 01291 673424 Fax: 01291 671050 Email: enquiries@bucklechamberlain.co.uk			
Client	Hallmark Care Homes				
Project	Proposed Care Home Pound Place Roundstone Lane Angmering				
Drawing	External Bin Store Plan & Elevations				
Date	March 2018	Scale	1:50 @ A2		
Drawn by	RAC	Drawing No			
Checked by	-	1388/004			
Status	Planning				

Date

March 2018

Scale

1:50 @ A2

Drawn by

RAC

Checked by

-

Status

Planning

Drawing No

1388/004

-