



NOTE THE PROPERTY OF THIS DRAWING AND DESIGN IS VESTED IN DEVELOPMENT TRANSPORT PLANNING AND MUST NOT BE COPIED OR REPRODUCED IN ANY WAY WITHOUT THEIR WRITTEN CONSENT

CTB FILE NAME : acad.ctb
PLOTTED DATE : 26-Mar-2018

CAD FILE NAME : R:\PROJECTS\68011 ROUNDSTONE LANE, ANGMERING\TECH\ACAD\DRAWINGS\68011-001 REV A.DWG

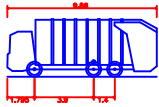

Large Refuse Vehicle (3 axle)
Overall Length 9.860m
Overall Width 2.450m
Overall Body Height 3.515m
Min Body Ground Clearance 2.016m
Track Width 2.300m
Lock to lock time 9.500m
Kerb to Kerb Turning Radius 9.500m

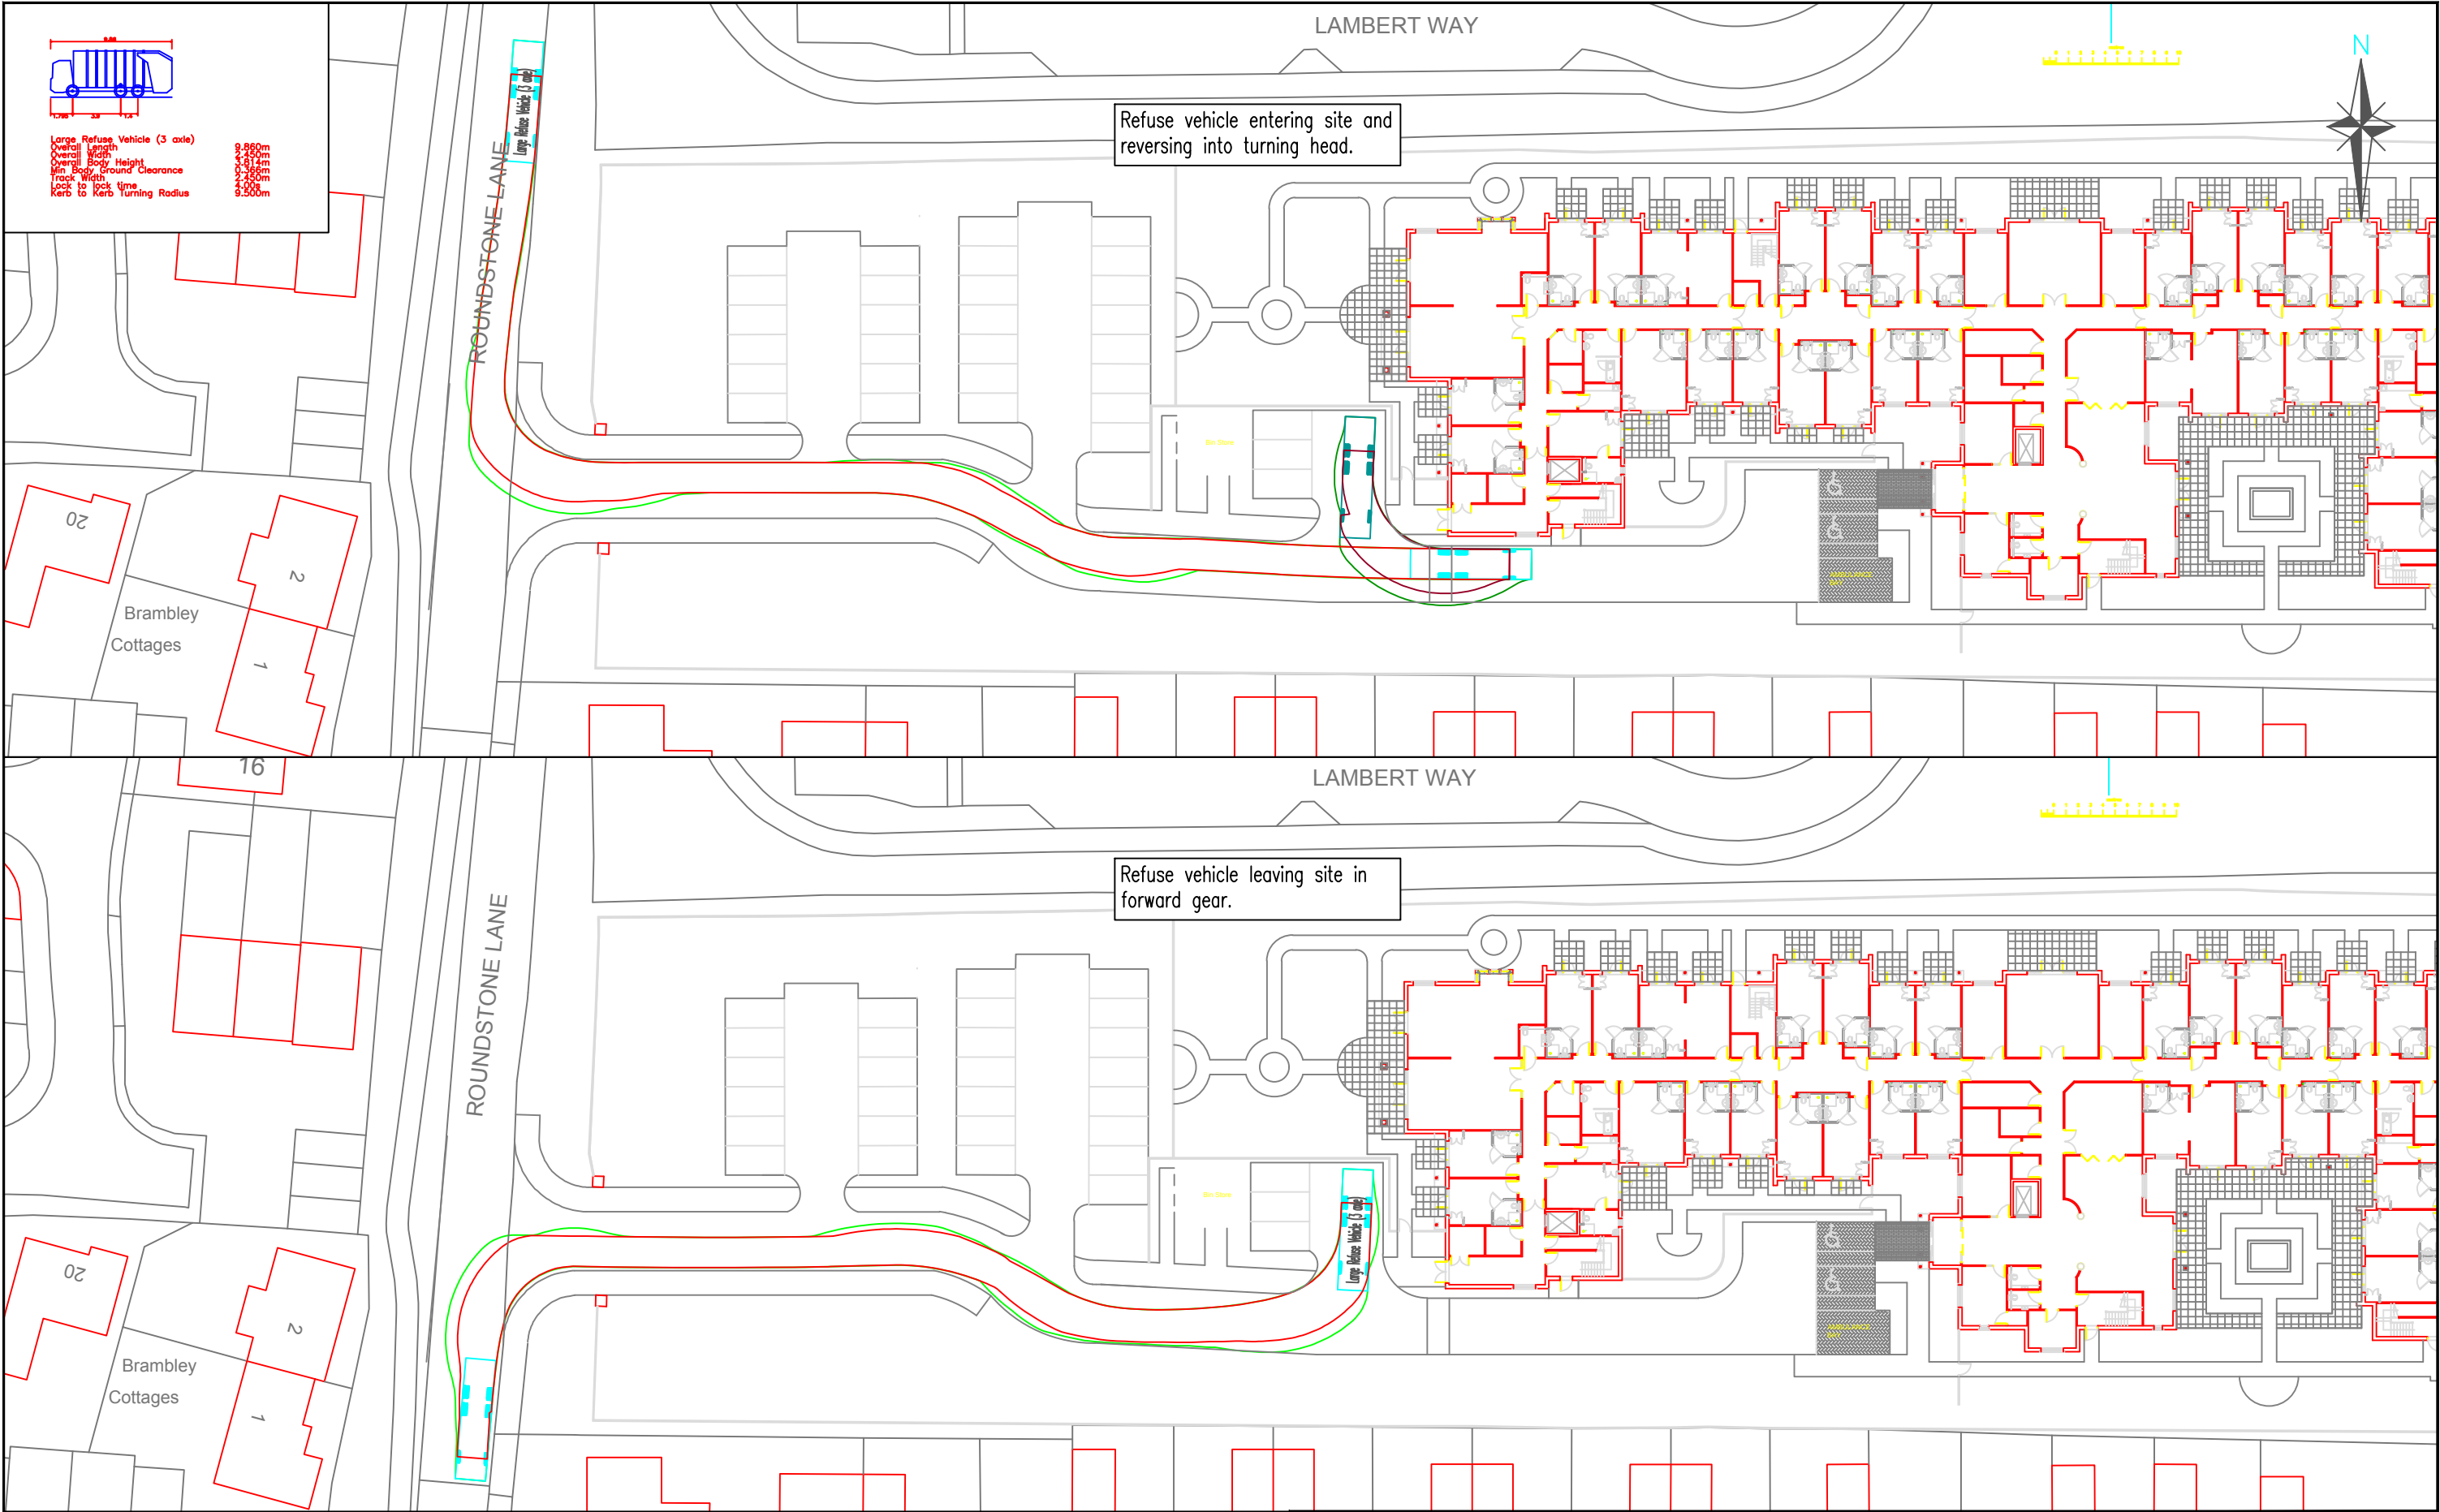

Refuse vehicle entering site and reversing into turning head.

Refuse vehicle leaving site in forward gear.

FIGURE TITLE		Large Refuse Vehicle Swept Path		Development Transport Planning	
JOB TITLE		Roundstone Lane, Angmering		Kingswick House, Kingswick Drive, Sunninghill, Berkshire, SL5 7BH Tel: 01344 292366 Email: admin@developmenttp.co.uk	
SCALES @ A3 SIZE		1:500		FIGURE NUMBER	
				68011-TRK-001	
				REV.	
				A	