


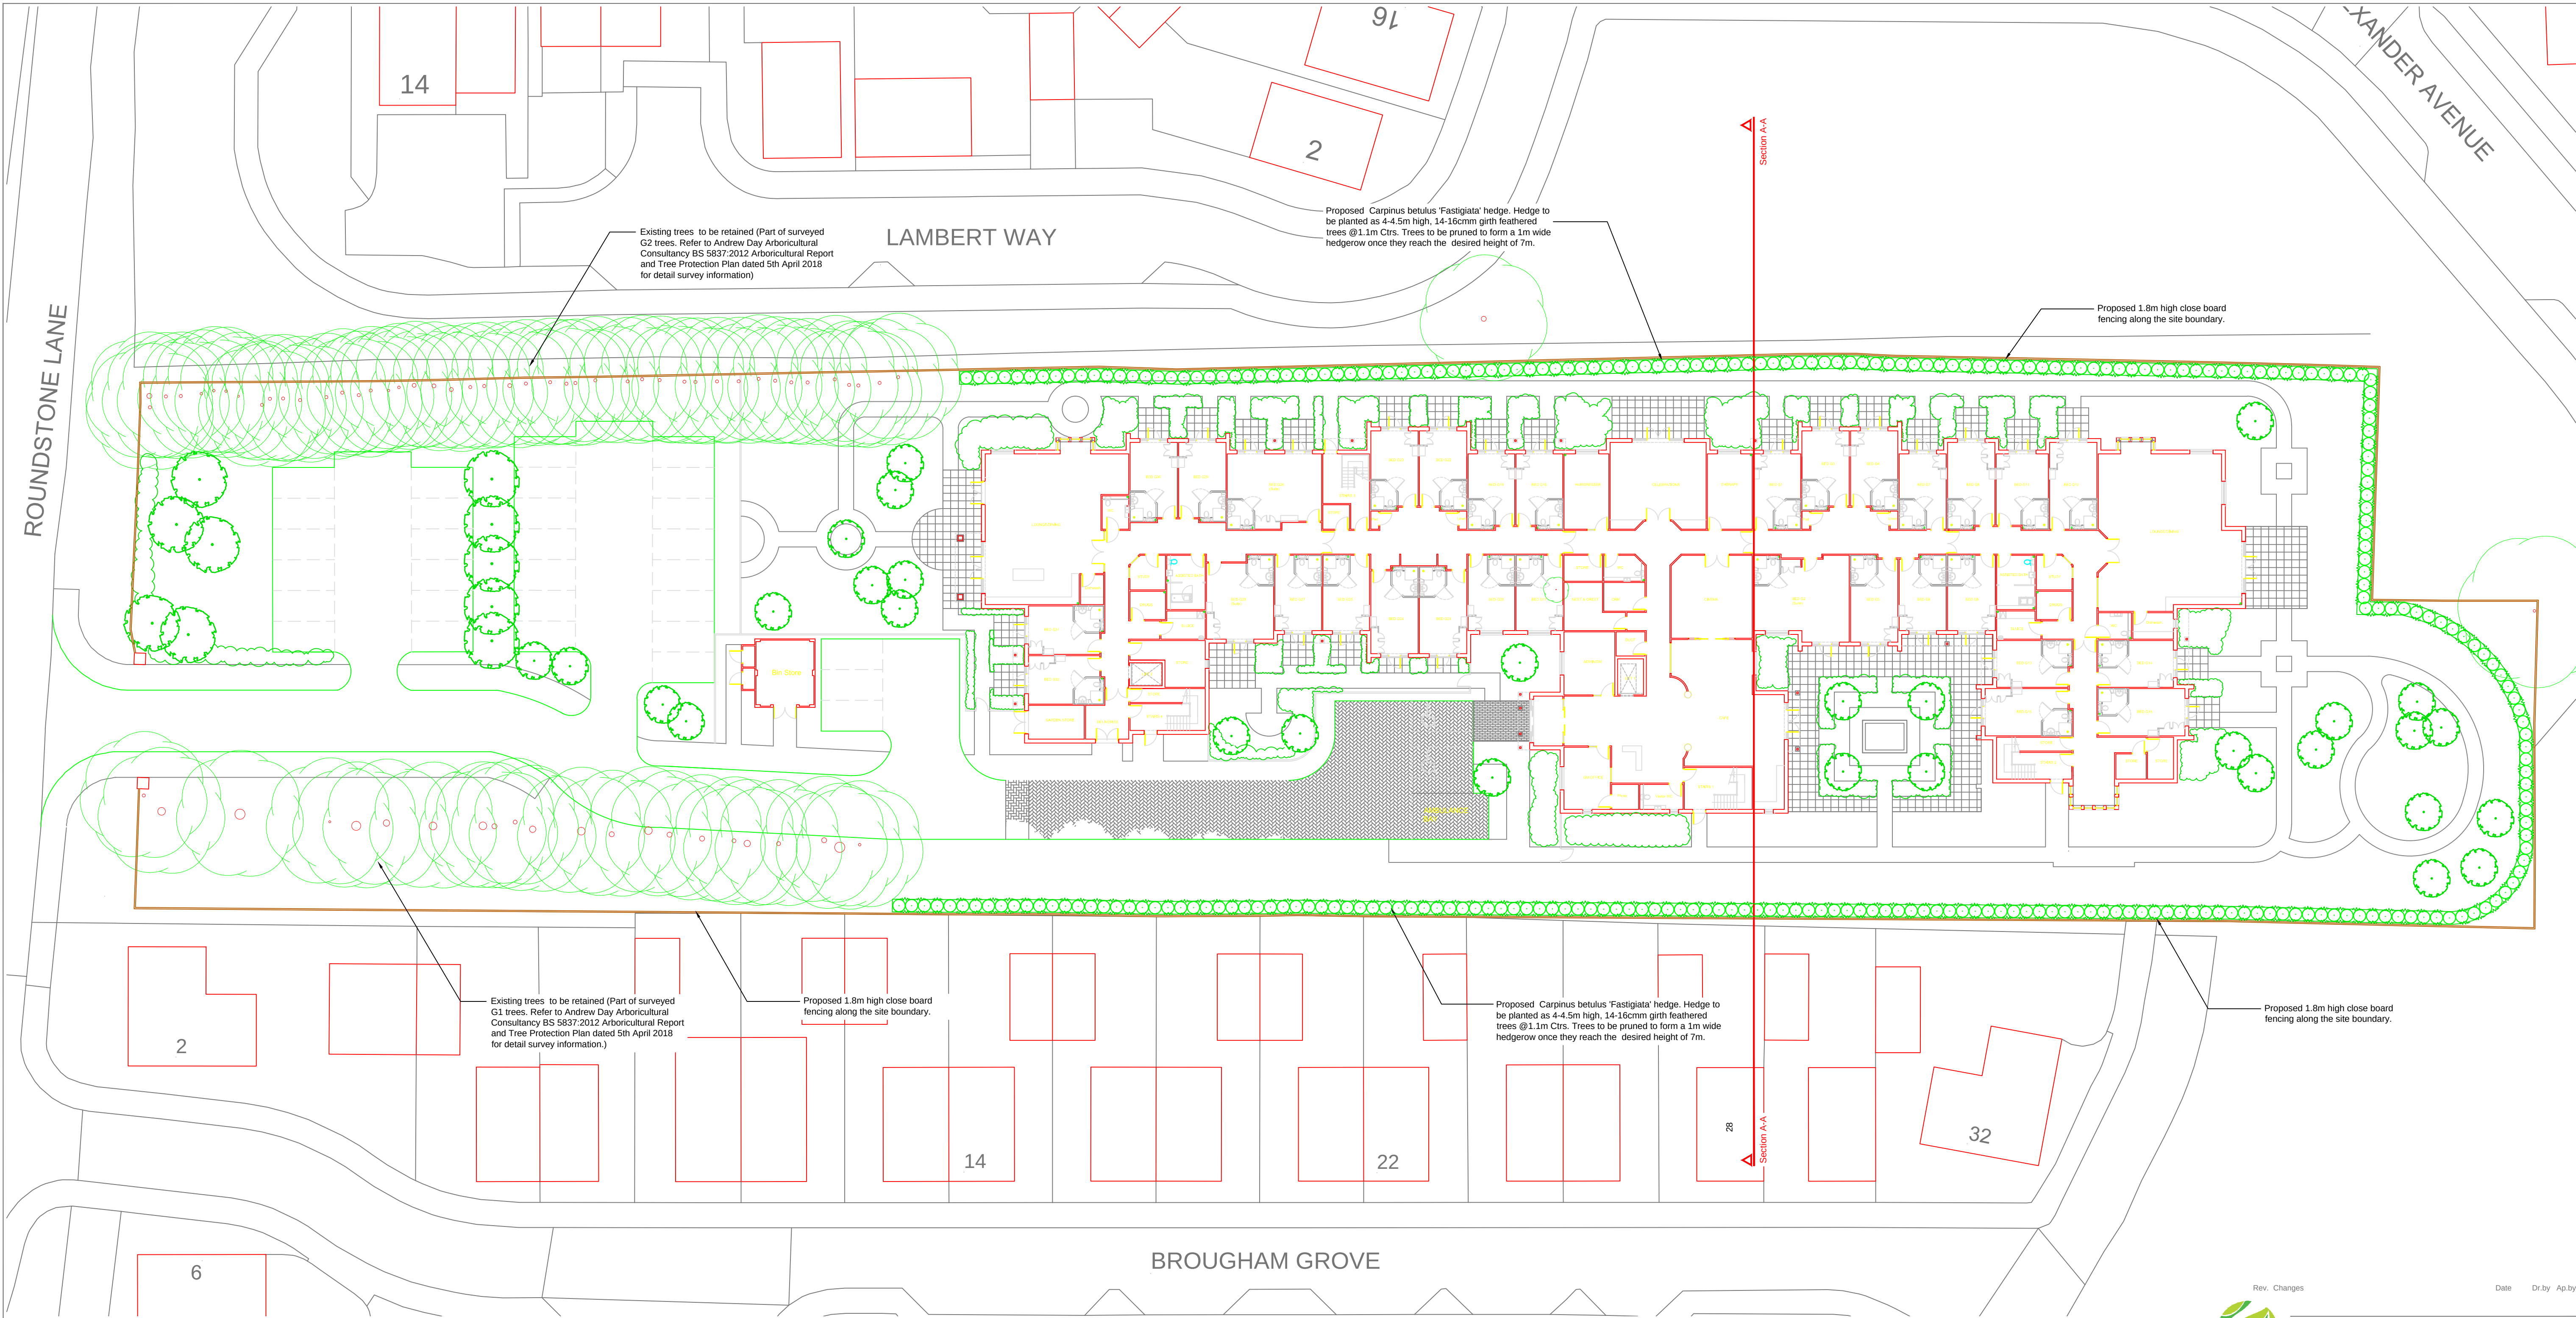

Outline Soft Landscape Master Plan SCALE: 1:250@A1

LEGEND


- Existing trees to be retained. Refer to Andrew Day Arboricultural Consultancy BS 5837:2012 Arboricultural Report and Tree Protection Plan dated 5th April 2018 for detail survey information.
- Proposed heavy standard (3.5-4m height) tree planting in soft landscape areas. Exact location of the trees to be reviewed during the detail design stage.
- Proposed Carpinus betulus 'Fastigiata' hedge. Hedge to be planted as 4-4.5m high, 14-16cm girth feathered trees @1.1m Ctrs. Trees to be pruned to form a 1m wide hedgerow once they reach the desired height of 7m.
- Proposed herbaceous and ornamental shrub planting. Plant sizes to be selected to provide mature/instant finish. Exact extent and location to be reviewed during the detail design stage.
- Proposed amenity grass areas

NOTES:

- 1.0 DRAWING INFORMATION
- 1.1 Drawing based on Buckle Chamberlain Partnership Ltd. General Arrangement drawing 1388/001 Rev B
 - 1.2 Drawing to be read in conjunction with the following drawings and documents;
 - Arboricultural Report by Andrew Day Arboricultural Consultancy
 - Tree Protection Plan by Andrew Day Arboricultural Consultancy
 - 1.3 All dimensions are in meters unless otherwise stated.
 - 1.4 Soft landscaping areas within the site boundaries (except boundary hedging) based on the above General Arrangement Plan and subject to review during the detail design stage.
 - 1.5 Detailed plant species, densities, numbers and specifications to be provided as part of the detailed design information.
 - 1.4 Hard landscape works specified by others.



Feathered Carpinus betulus 'Fastigiata', 14-16cm girth, 4-5m height (Photo is taken from Barcham Trees website.)

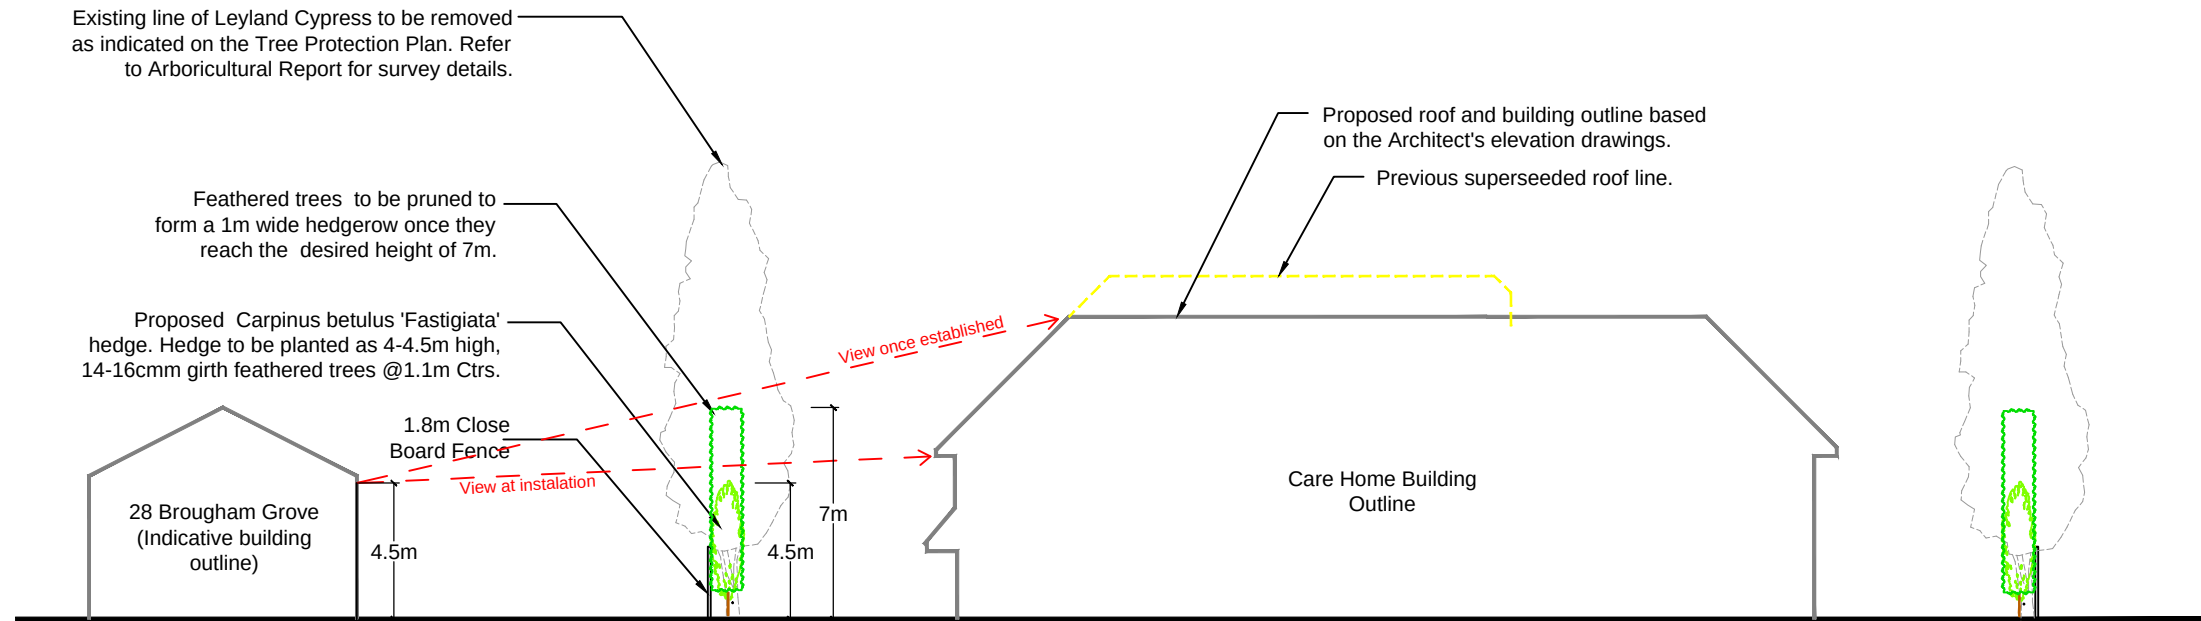

Section View A-A SCALE: 1:250@A1

Rev. Changes Date Dr by Ap by

Ground Control
Professional Services

Arboriculture
Ecology
Landscape Architecture
GIS & Mapping

Ground Control Ltd, Kingfisher House, Radford Way, Billericay, Essex CM12 0EQ
T: 01277 650 697 E: info@ground-control.co.uk www.ground-control.co.uk

Client

Project (Address)			
Hallmark Care Homes			
Proposed Care Home			
Pound Place			
Round Stone Road, Angmering			
Drawing title			
Boundary Planting			
Proposals Plan			
Date	Drawn by	Checked by	Scale
August 2018	RA	MN	Varies@A1
Drawing No.	Rev	Issue Status	
J180649-GL-L-DR-3-001	*	Planning	
Notes:			
1. © This drawing is the copyright of Ground Control Ltd and cannot be reproduced in any form without express consent of the company.			
2. Do not scale off this drawing. All written dimensions are to be checked on site prior to commencing works.			
3. All discrepancies, errors or omissions are to be reported for clarification before proceeding.			