
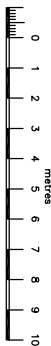


WILDER AVENUE

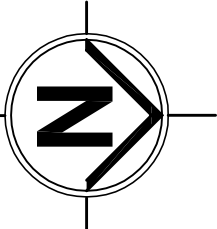

LAMBERT WAY

23.88m

21.26m

21.49m

31.56m

11.72m

13.32m

25.97m

33.78m

31.98m

19.85m

32.90m

18.15m

10.69m

Rev: Desc:

By: Date: Chkd:

D	Comparison with original footprint added	RAC	14.08.18	.
C	Amended to reduced footprint	RAC	14.08.18	.
B	Site layout amended	RAC	23.03.18	.
A	Dimension annotation amended	RAC	13.03.18	.

Buckle Chamberlain Partnership Ltd.
Architects & Architectural Technologists.

Mill House, Llancayo Court,
Llancayo, Uxk,
Monmouthshire
NP15 1HY
Tel: 01291 672264
01291 673424
Fax: 01291 671050
Email: enquiries@bucklechamberlain.co.uk

Client Hallmark Care Homes

Project Proposed Care Home
Pound Place
Roundstone Road
Angmering

Drawing Information Site Plan

Date	March 2018	Scale	1:250 @ A2
Drawn By	RAC	Drawing No	1388/003
Checked By	.	Status	D
Status	Planning		

BROUGHAM GROVE

14

22

32

2

Bin Store