

Ordnance Survey Plan

Published 1971


Source map scale - 1:2,500

The historical maps shown were reproduced from maps predominantly held at the scale adopted for England, Wales and Scotland in the 1840's. In 1854 the 1:2,500 scale was adopted for mapping urban areas and by 1896 it covered the whole of what were considered to be the cultivated parts of Great Britain. The published date given below is often some years later than the surveyed date. Before 1938, all OS maps were based on the Cassini Projection, with independent surveys of a single county or group of counties, giving rise to significant inaccuracies in outlying areas.

Map Name(s) and Date(s)

TQ0705	1971	1:2,500
TQ0704	1971	1:2,500

Historical Map - Segment A13

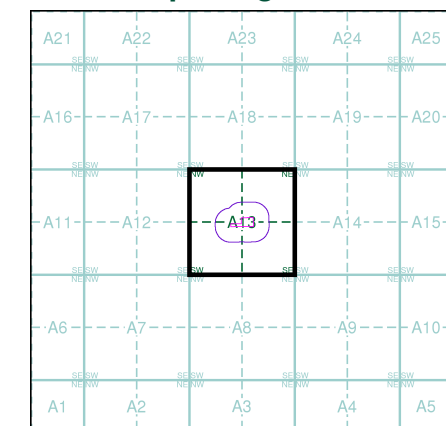


Order Details

Order Number: 182545404_1_1
Customer Ref: 66163.243
National Grid Reference: 507350, 104860
Slice: A
Site Area (Ha): 0.55
Search Buffer (m): 100

Site Details

The Laurels, Dappers Lane, Angmering, West Sussex, BN16 4EN

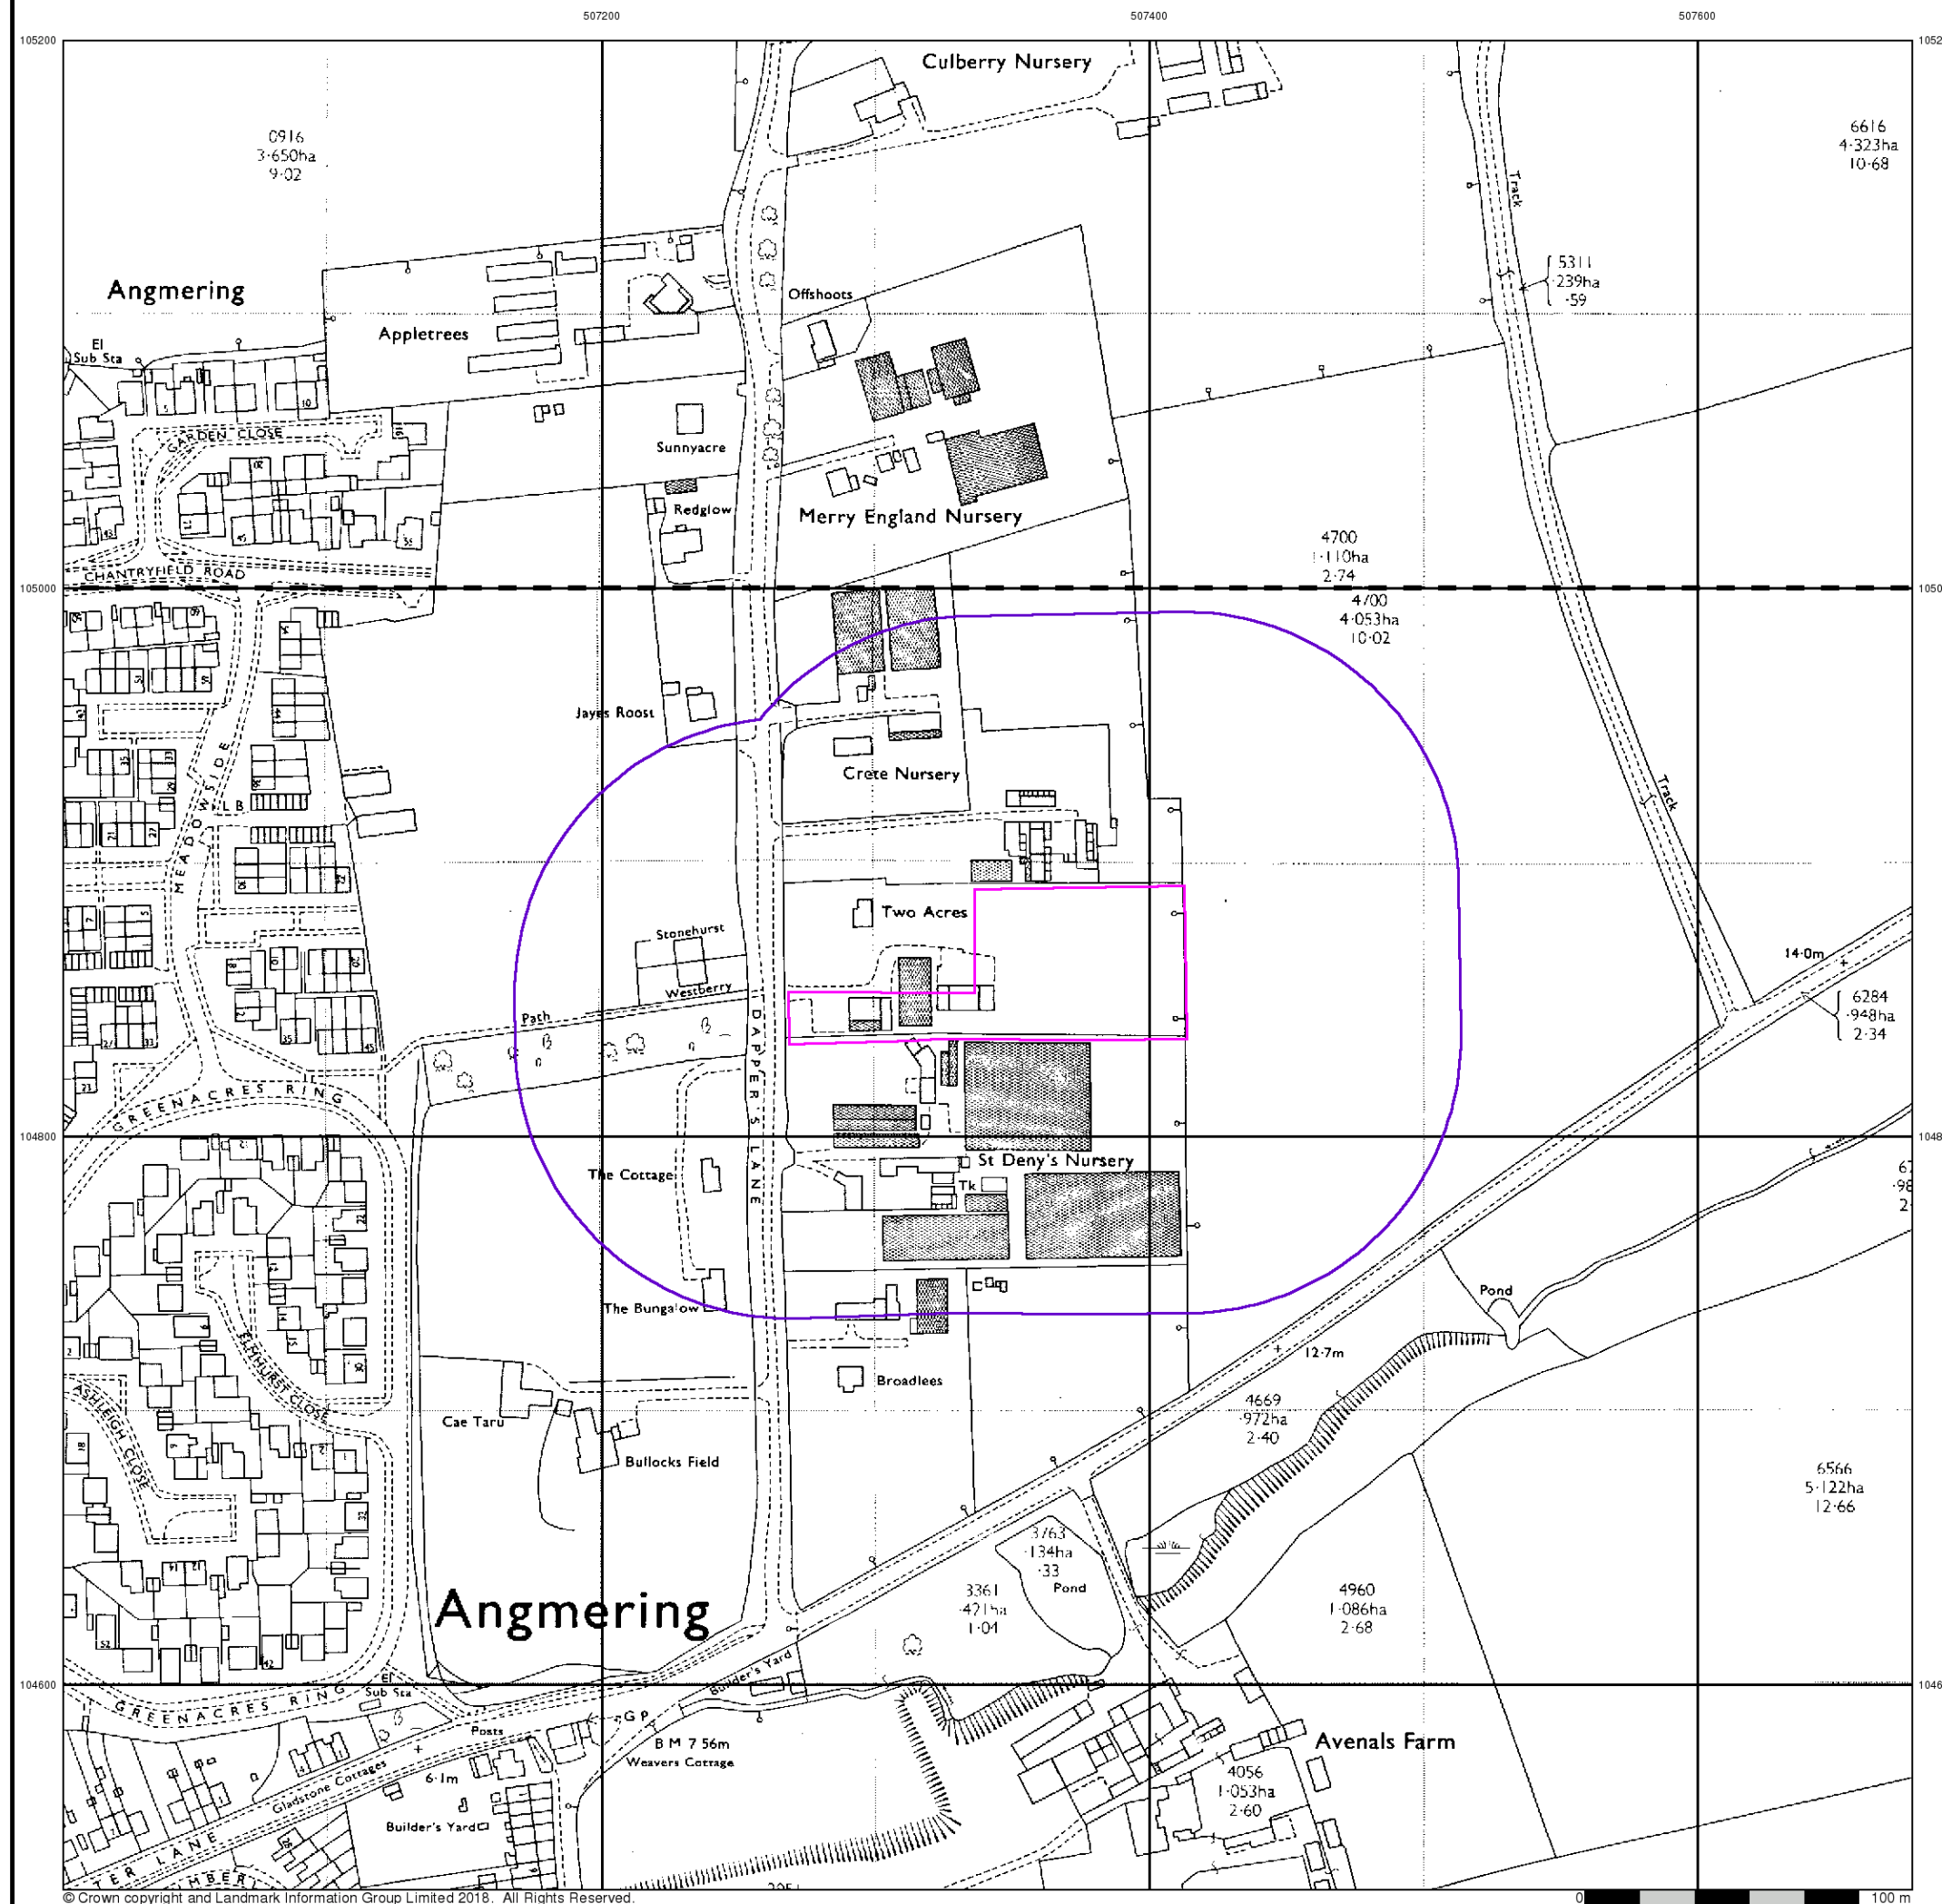

Additional SIMs

Published 1977 - 1985


Source map scale - 1:2,500

The SIM cards (Ordnance Survey's 'Survey of Information on Microfilm') are further, minor editions of mapping which were produced and published in between the main editions as an area was updated. They date from 1947 to 1994, and contain detailed information on buildings, roads and land-use. These maps were produced at both 1:2,500 and 1:1,250 scales.

Map Name(s) and Date(s)

TQ0705	1977	1:2,500
TQ0704	1985	1:2,500

Historical Map - Segment A13

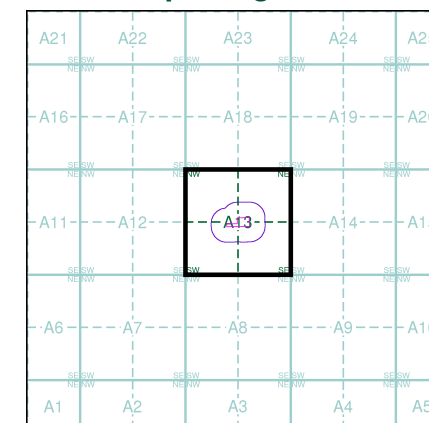


Order Details

Order Number: 182545404_1_1
Customer Ref: 66163.243
National Grid Reference: 507350, 104860
Slice: A
Site Area (Ha): 0.55
Search Buffer (m): 100

Site Details

The Laurels, Dappers Lane, Angmering, West Sussex, BN16 4EN

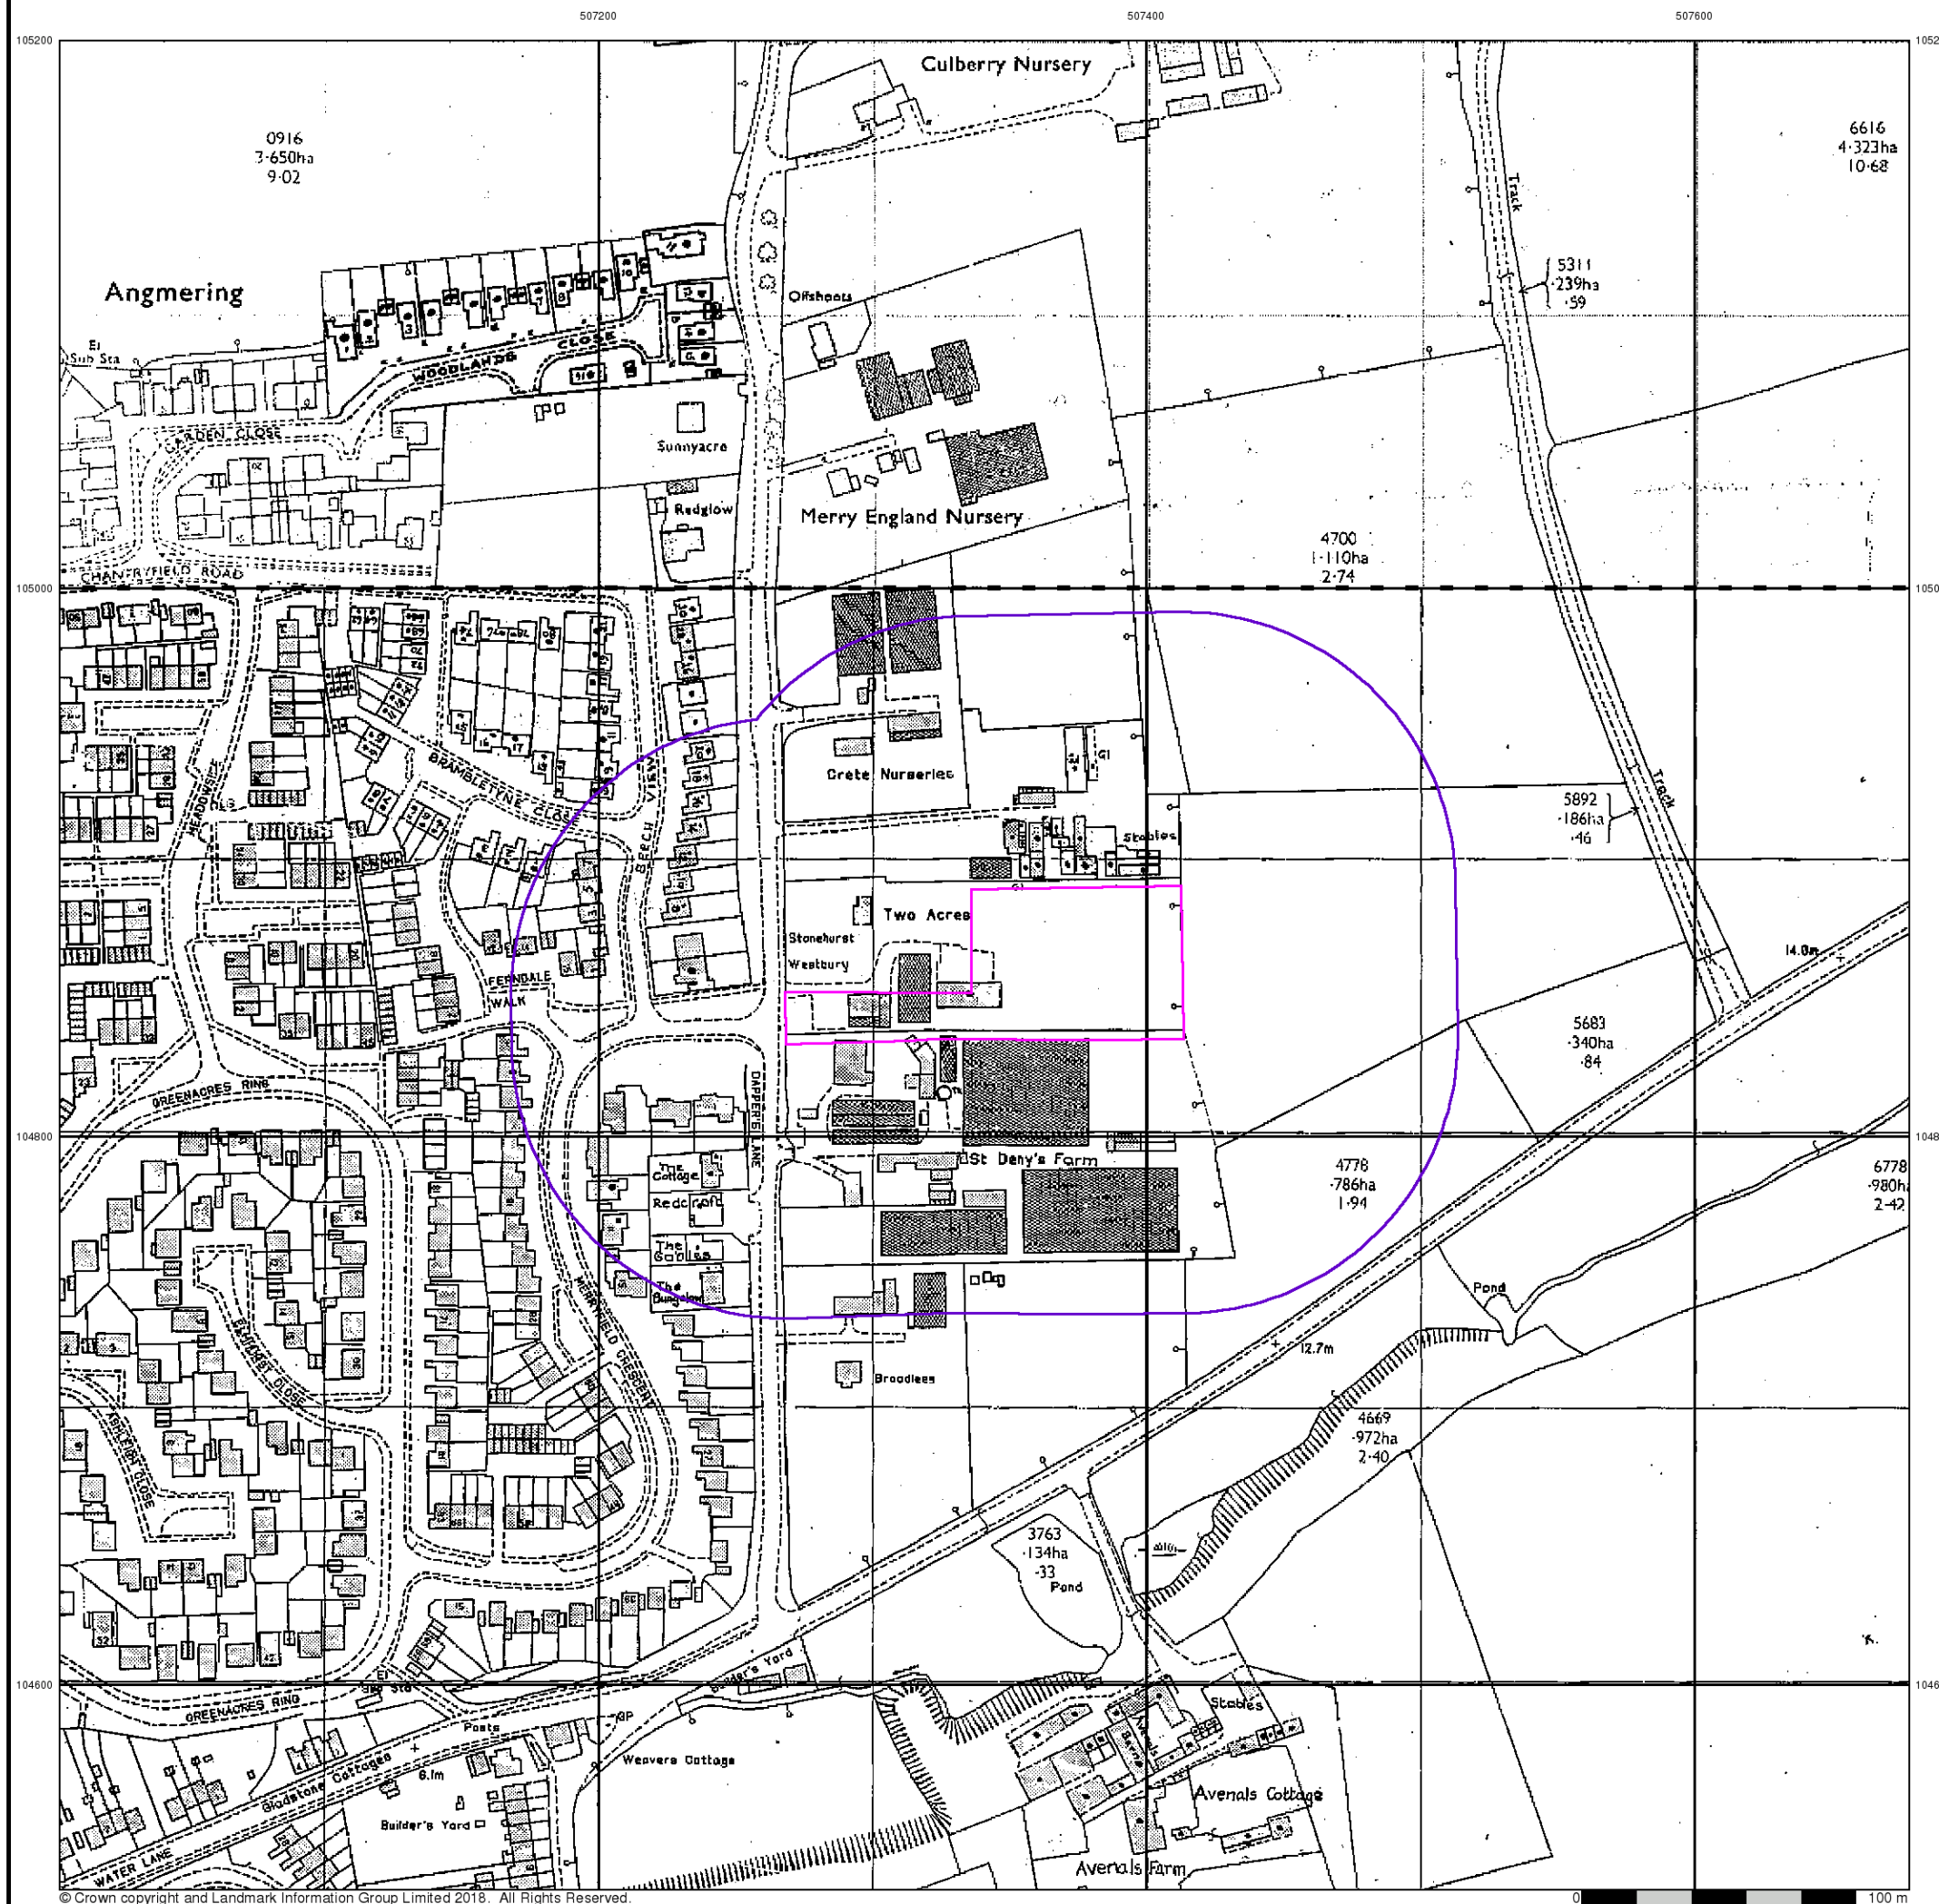



TQ0705
1979
1:2,500


TQ0704
1979
1:2,500




Order Number:	182545404_1_1
Customer Ref:	66163.243
National Grid Reference:	507350, 104860
Slice:	A
Site Area (Ha):	0.55
Search Buffer (m):	100

The Laurels, Dappers Lane, Angmering, West Sussex, BN16 4EN

Tel: 0844 844 9952
Fax: 0844 844 9951
Web: www.envirocheck.co.uk

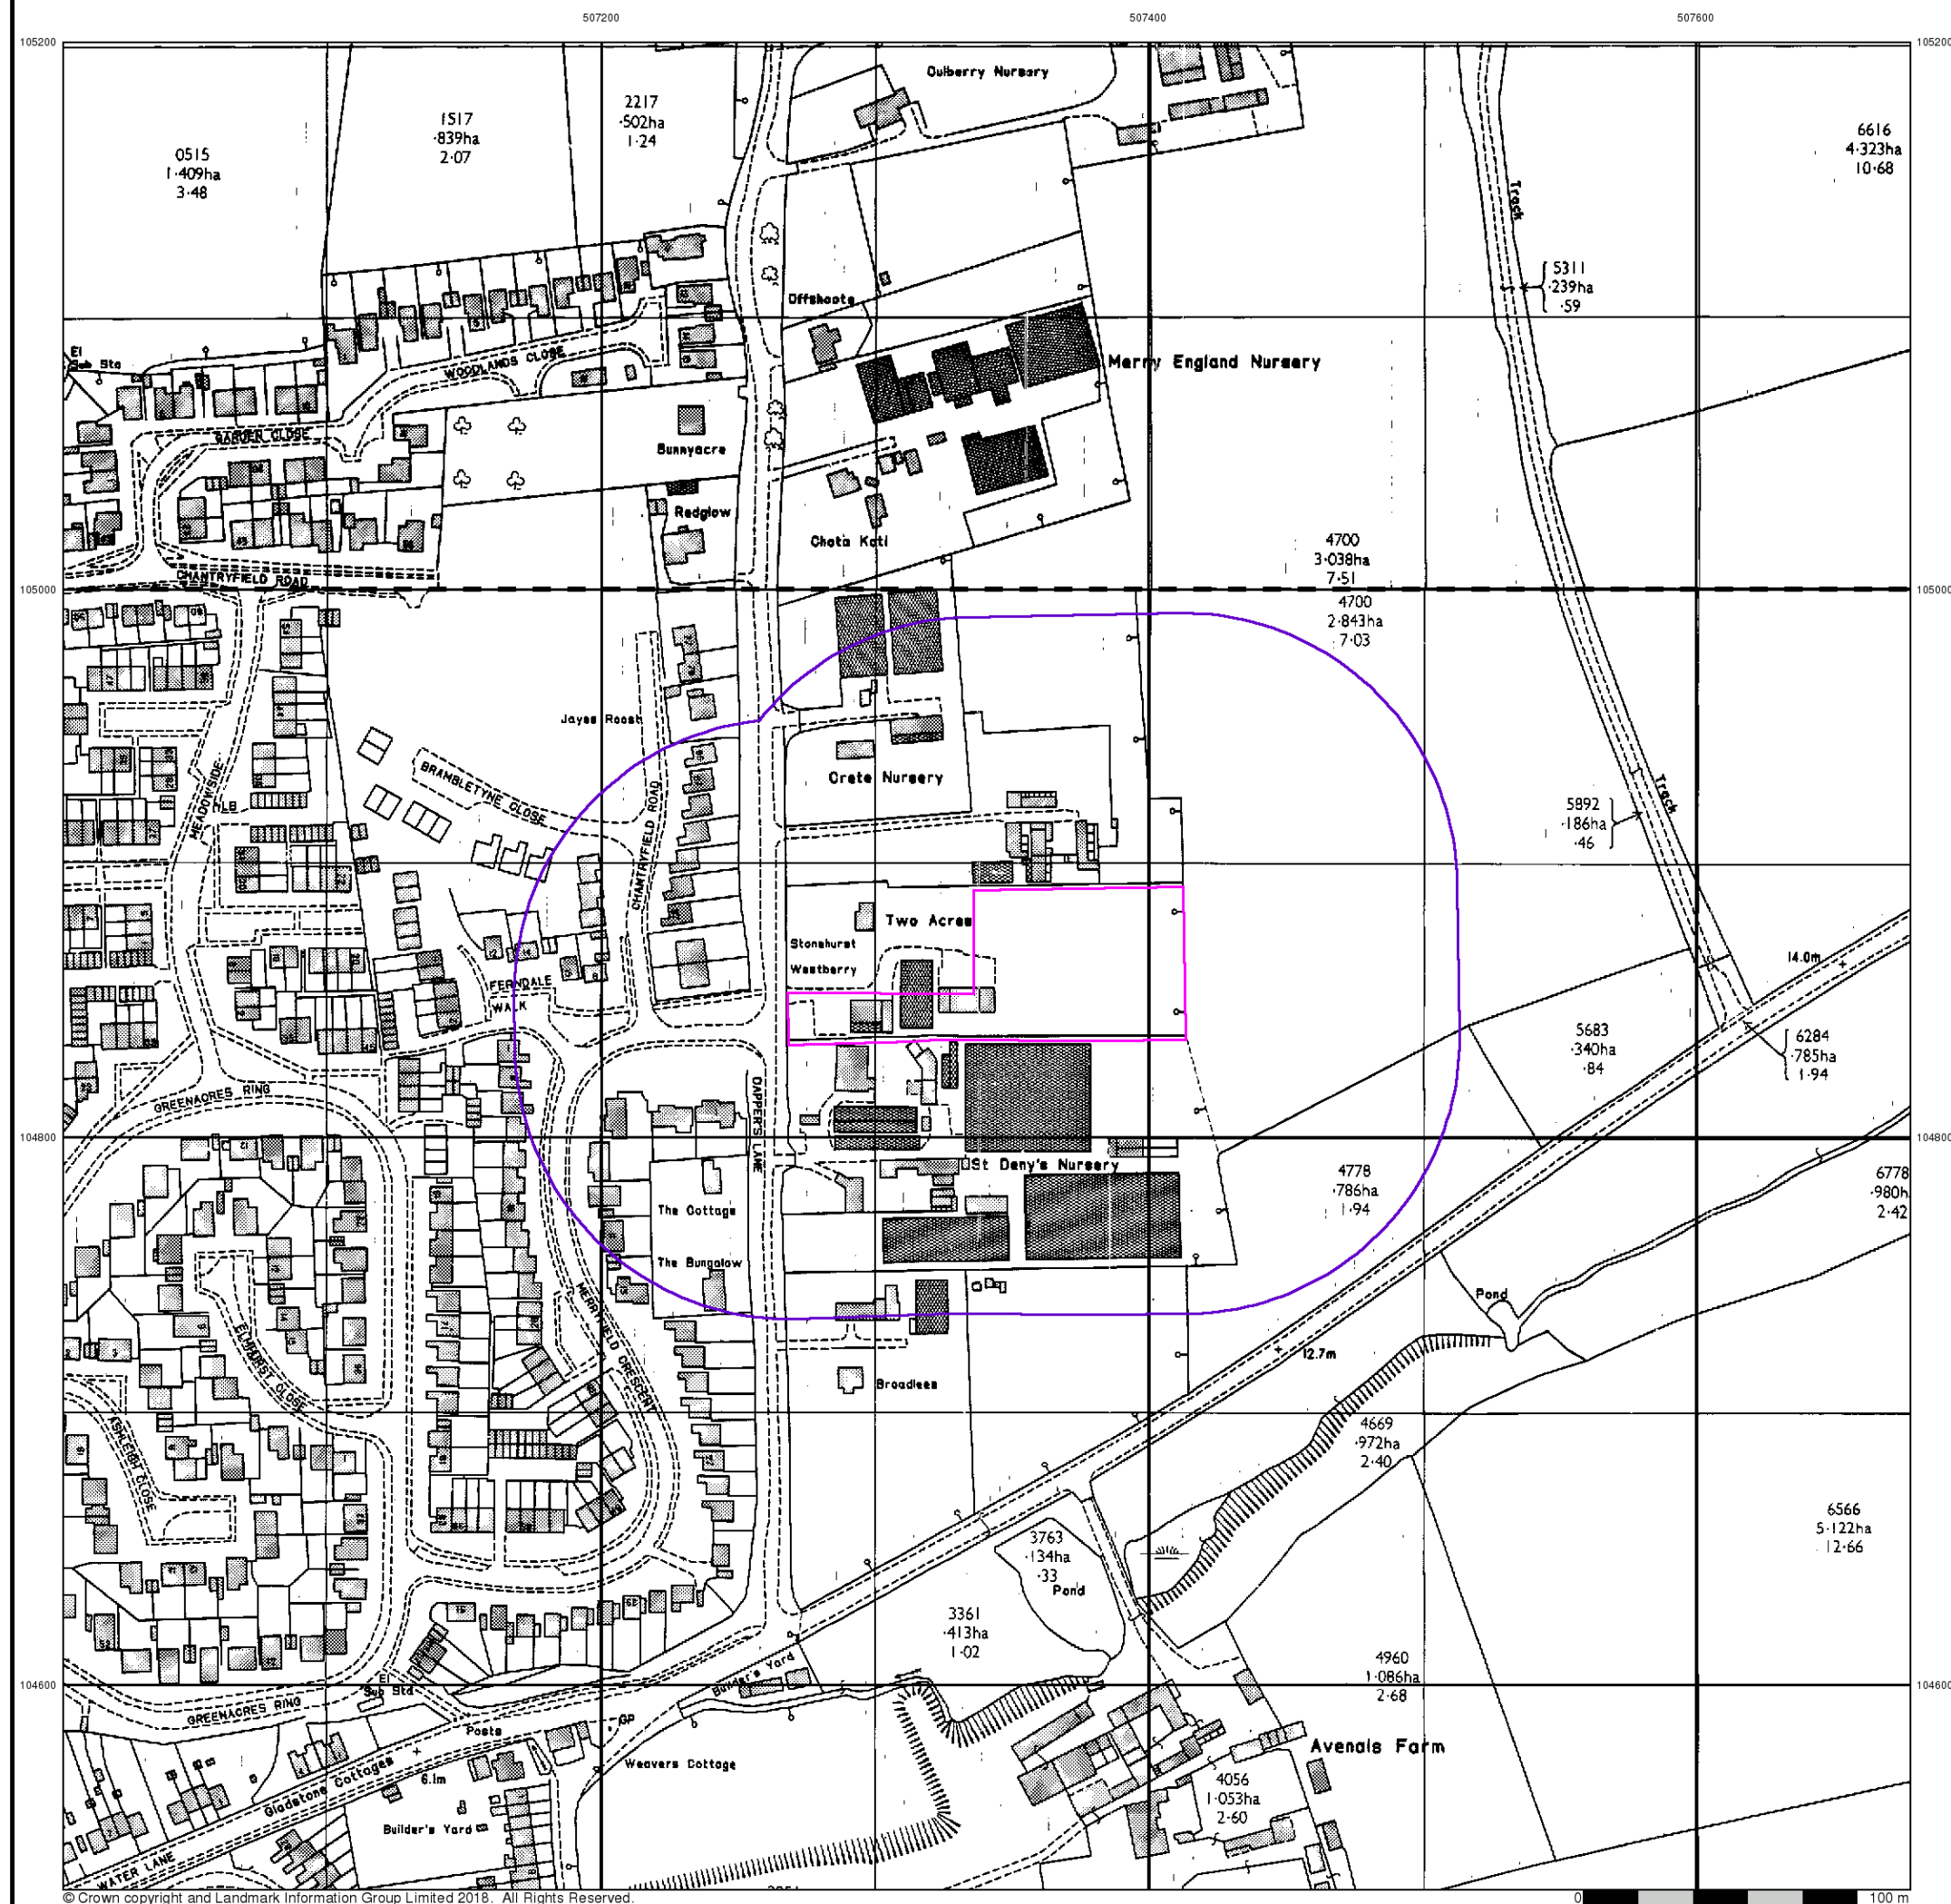

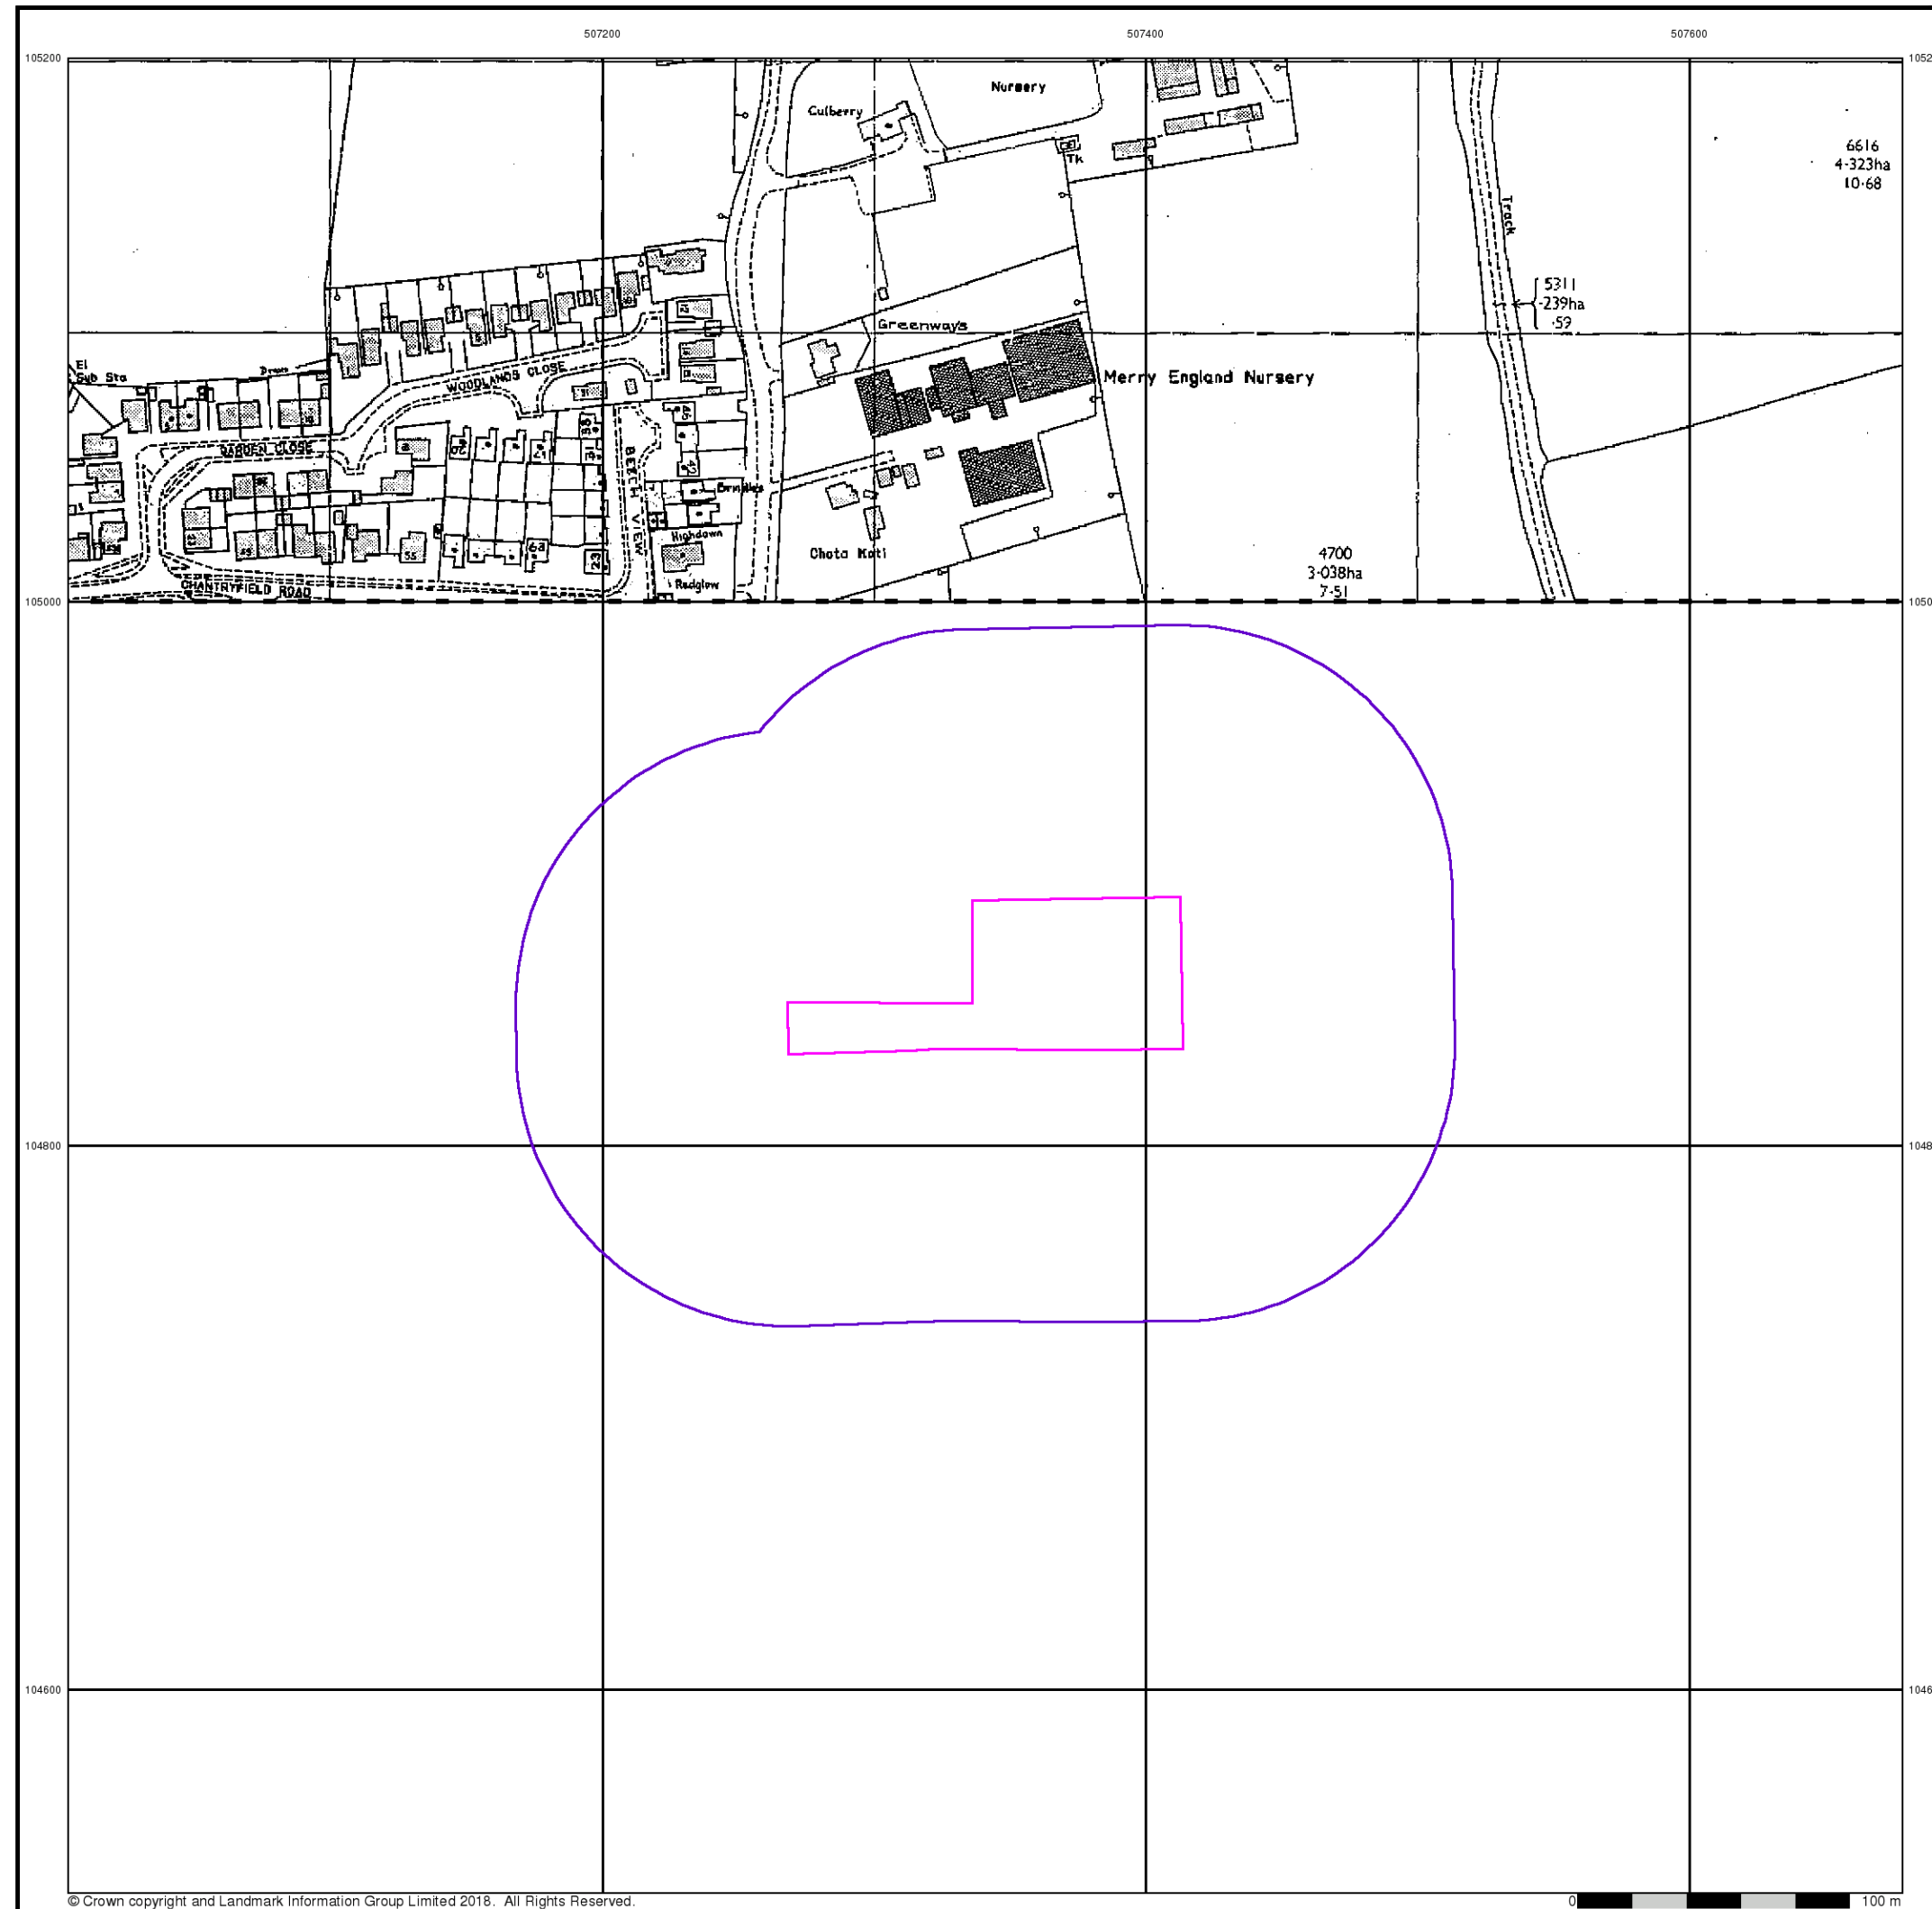

© Crown copyright and Landmark Information Group Limited 2018. All Rights Reserved.




Additional SIMs

Published 1985


Source map scale - 1:2,500

The SIM cards (Ordnance Survey's 'Survey of Information on Microfilm') are further, minor editions of mapping which were produced and published in between the main editions as an area was updated. They date from 1947 to 1994, and contain detailed information on buildings, roads and land-use. These maps were produced at both 1:2,500 and 1:1,250 scales.

Map Name(s) and Date(s)

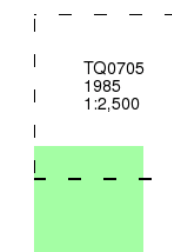

Historical Map - Segment A13

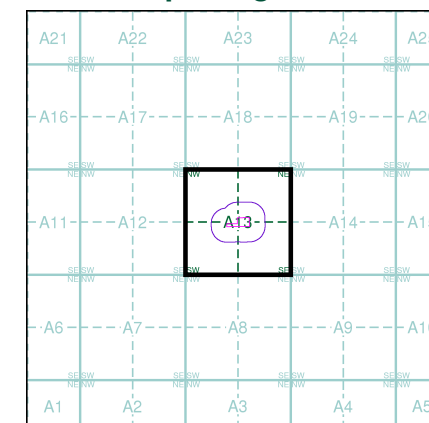

Order Details


Order Number: 182545404_1_1
Customer Ref: 66163.243
National Grid Reference: 507350, 104860
Slice: A
Site Area (Ha): 0.55
Search Buffer (m): 100

Site Details

The Laurels, Dappers Lane, Angmering, West Sussex, BN16 4EN



Tel: 0844 844 9952
Fax: 0844 844 9951
Web: www.envirocheck.co.uk

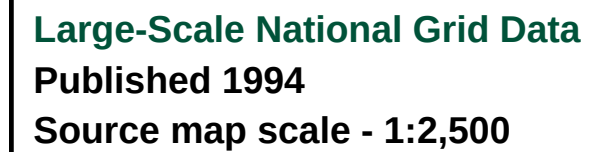


Map Name(s) and Date(s)

TQ0705
1994
1:2,500

TQ0704
1994
1:2,500

Historical Map - Segment A13

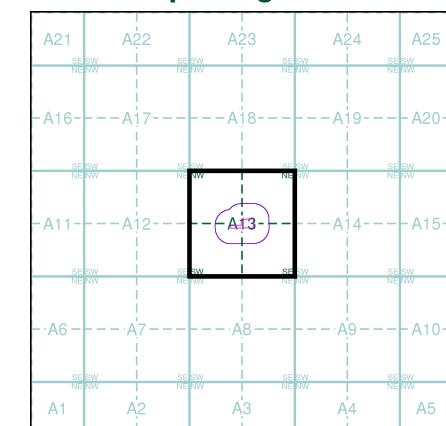

Order Details

Order Number: 182545404_1_1
Customer Ref: 66163.243
National Grid Reference: 507350, 104860
Slice: A
Site Area (Ha): 0.55
Search Buffer (m): 100

Site Details

The Laurels, Dappers Lane, Angmering, West Sussex, BN16 4EN

Landmark®
INFORMATION GROUP

Tel: 0844 844 9952
Fax: 0844 844 9951
Web: www.envirocheck.co.uk


Large-Scale National Grid Data

Published 1995


Source map scale - 1:2,500

'Large Scale National Grid Data' superseded SIM cards (Ordnance Survey's 'Survey of Information on Microfilm') in 1992, and continued to be produced until 1999. These maps were the fore-runners of digital mapping and so provide detailed information on houses and roads, but tend to show less topographic features such as vegetation. These maps were produced at both 1:2,500 and 1:1,250 scales.

Map Name(s) and Date(s)

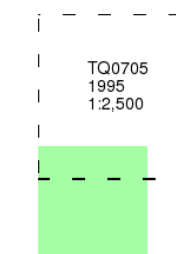

Historical Map - Segment A13

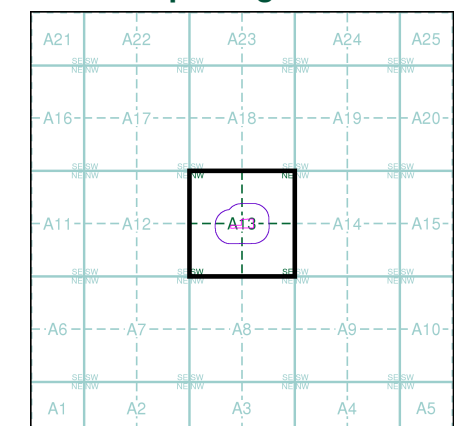

Order Details

Order Number: 182545404_1_1
Customer Ref: 66163.243
National Grid Reference: 507350, 104860
Slice: A
Site Area (Ha): 0.55
Search Buffer (m): 100

Site Details


The Laurels, Dappers Lane, Angmering, West Sussex, BN16 4EN



Appendix C

Site Context and Sensitivity Maps



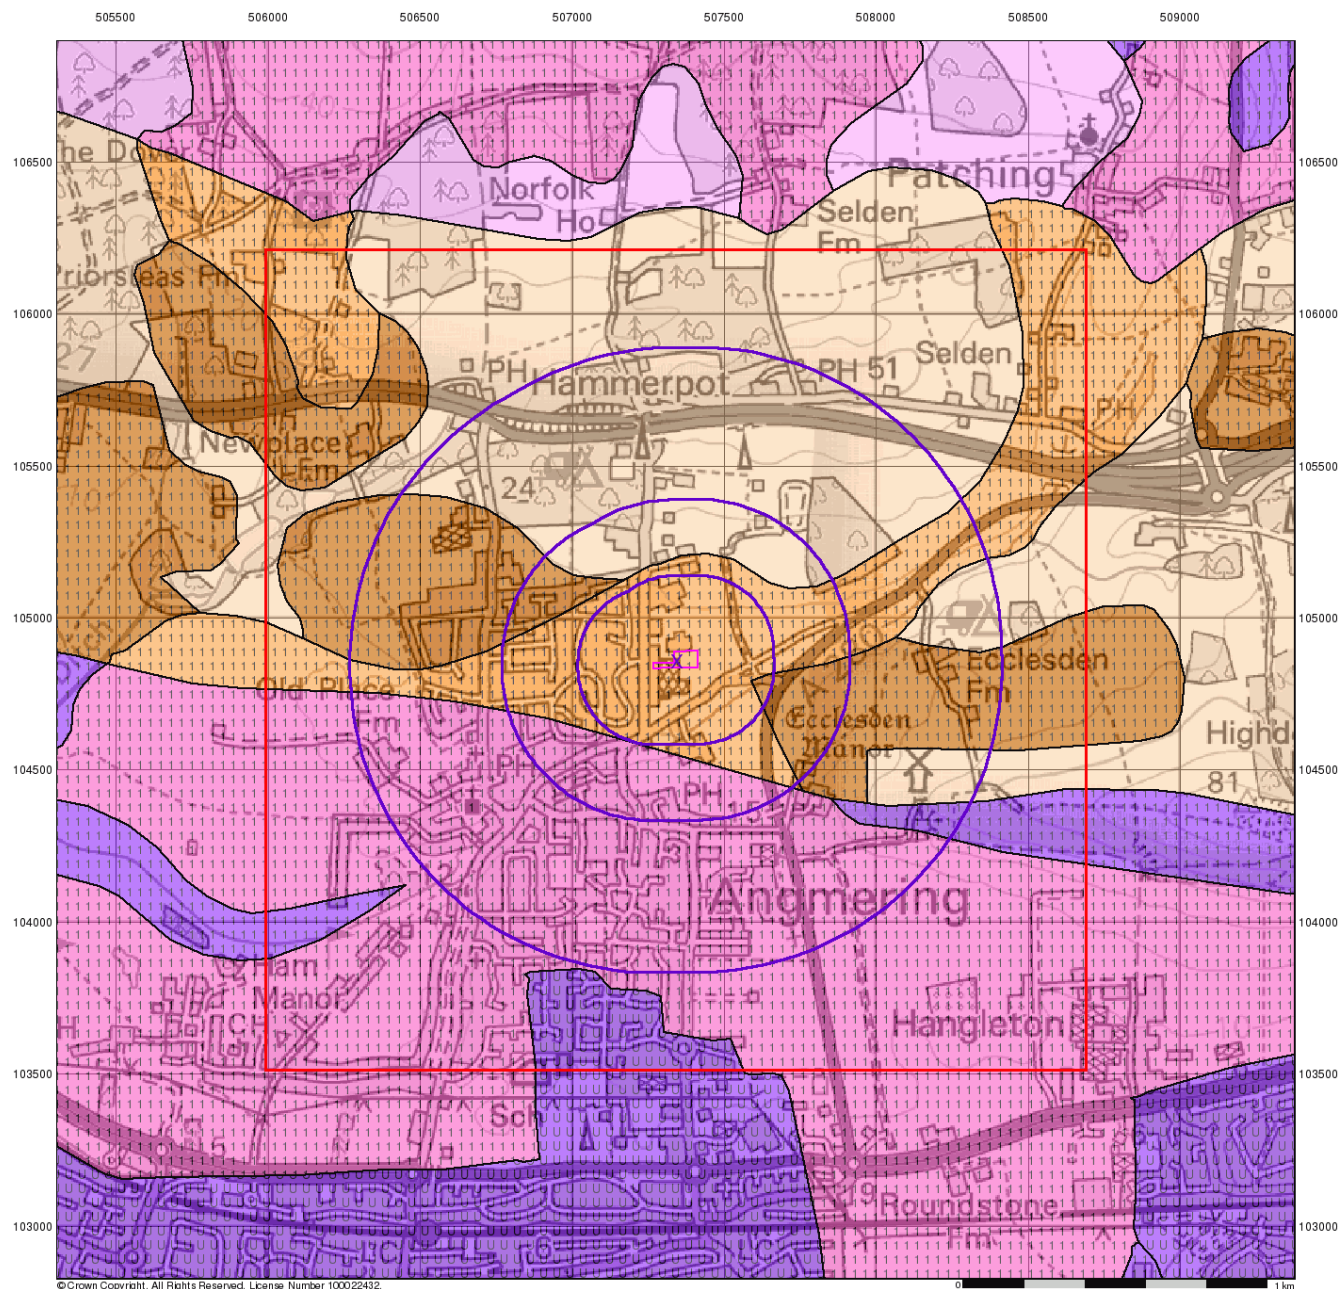

© Crown Copyright. All Rights Reserved. License Number 100022432.

0 1 km



Groundwater Vulnerability

General

- Specified Site
- Specified Buffer(s)
- Bearing Reference Point
- Slice
- Map ID

Agency and Hydrological

Geological Classes

Major Aquifer (Highly Permeable)

Minor Aquifer (Variably Permeable)

Non Aquifer (Negligibly Permeable)

Water or Sea

Drift Deposit

Soil Classes

High (H) 1, 2, 3, U

Intermediate (I) 1, 2


Low

High (H) 1, 2, 3, U

Intermediate (I) 1, 2

Low

Site Sensitivity Context Map - Slice A

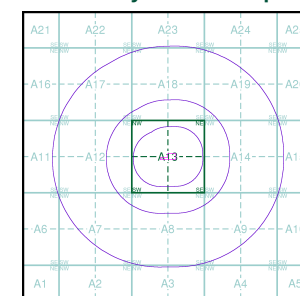

Order Details


Order Number: 182545404_1_1
 Customer Ref: 66163.243
 National Grid Reference: 507350, 104860
 Slice: A
 Site Area (Ha): 0.55
 Search Buffer (m): 1000

Site Details

The Laurels, Dappers Lane, Angmering, West Sussex, BN16 4EN



Tel: 0844 844 9952
 Fax: 0844 844 9951
 Web: www.envirocheck.co.uk

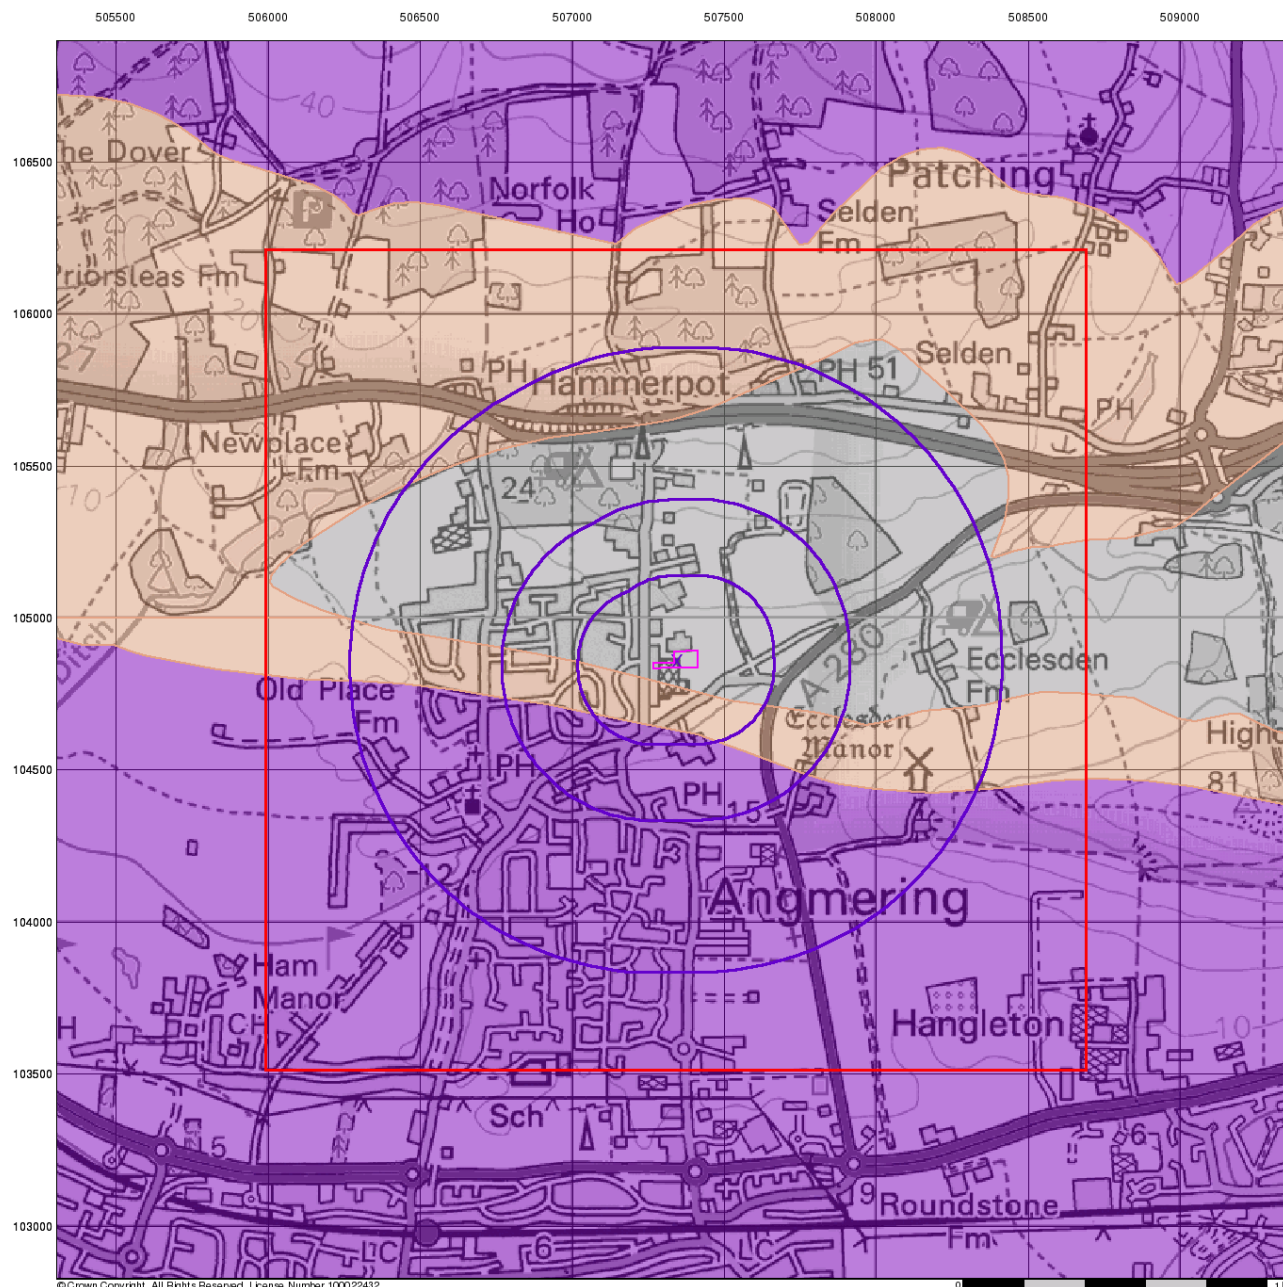

© Crown Copyright. All Rights Reserved. License Number 100022432.



Bedrock Aquifer Designation

General


- Specified Site
- Specified Buffer(s)
- Bearing Reference Point
- Slice
- Map ID

Agency and Hydrological

Geological Classes

- Principal Aquifer
- Secondary A Aquifer
- Secondary B Aquifer
- Secondary Undifferentiated
- Unproductive Strata
- Unknown
- Unknown (Lakes and Landslip)

Site Sensitivity Context Map - Slice A

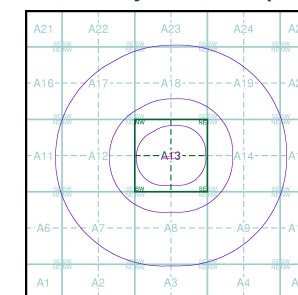

Order Details


Order Number: 182545404_1_1
 Customer Ref: 66163.243
 National Grid Reference: 507350, 104860
 Slice: A
 Site Area (Ha): 0.55
 Search Buffer (m): 1000

Site Details

The Laurels, Dappers Lane, Angmering, West Sussex, BN16 4EN



Tel: 0844 844 9952
 Fax: 0844 844 9951
 Web: www.envirocheck.co.uk

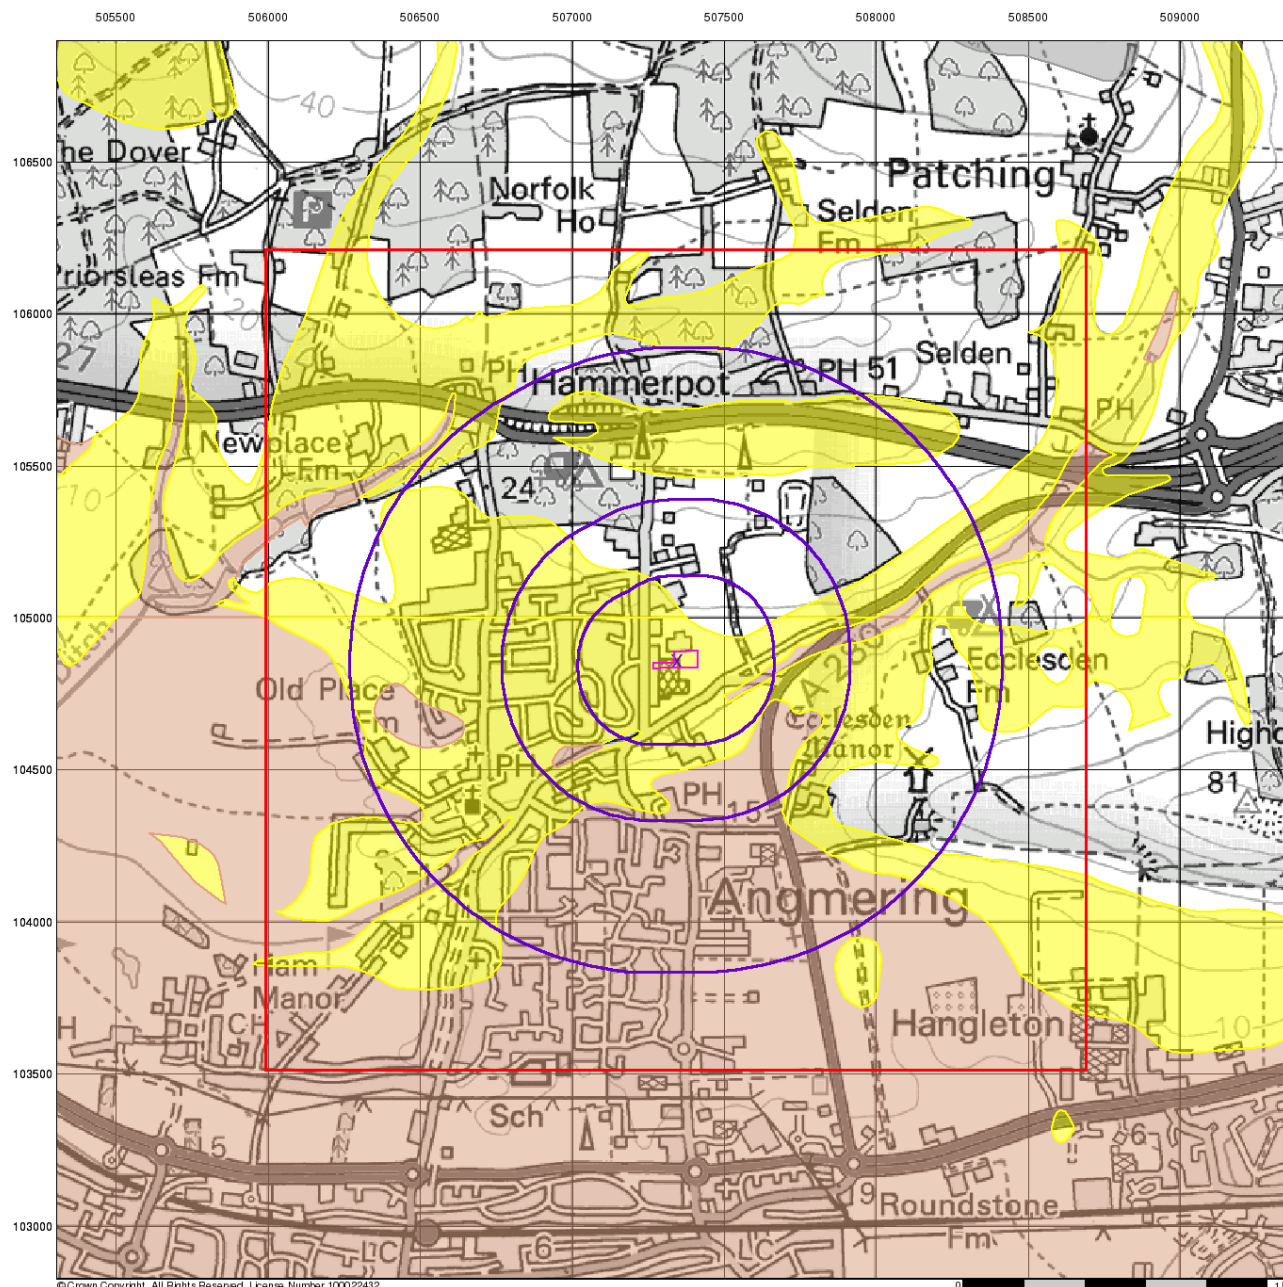

© Crown Copyright. All Rights Reserved. License Number 100022432.



Superficial Aquifer Designation

General


- Specified Site
- Specified Buffer(s)
- X Bearing Reference Point
- Slice
- B Map ID

Agency and Hydrological

Geological Classes

- Principal Aquifer
- Secondary A Aquifer
- Secondary B Aquifer
- Secondary Undifferentiated
- Unproductive Strata
- Unknown
- Unknown (Lakes and Landslip)

Site Sensitivity Context Map - Slice A

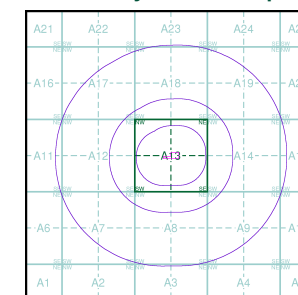

Order Details


Order Number: 182545404_1_1
 Customer Ref: 66163.243
 National Grid Reference: 507350, 104860
 Slice: A
 Site Area (Ha): 0.55
 Search Buffer (m): 1000

Site Details

The Laurels, Dappers Lane, Angmering, West Sussex, BN16 4EN



Tel: 0844 844 9952
 Fax: 0844 844 9951
 Web: www.envirocheck.co.uk

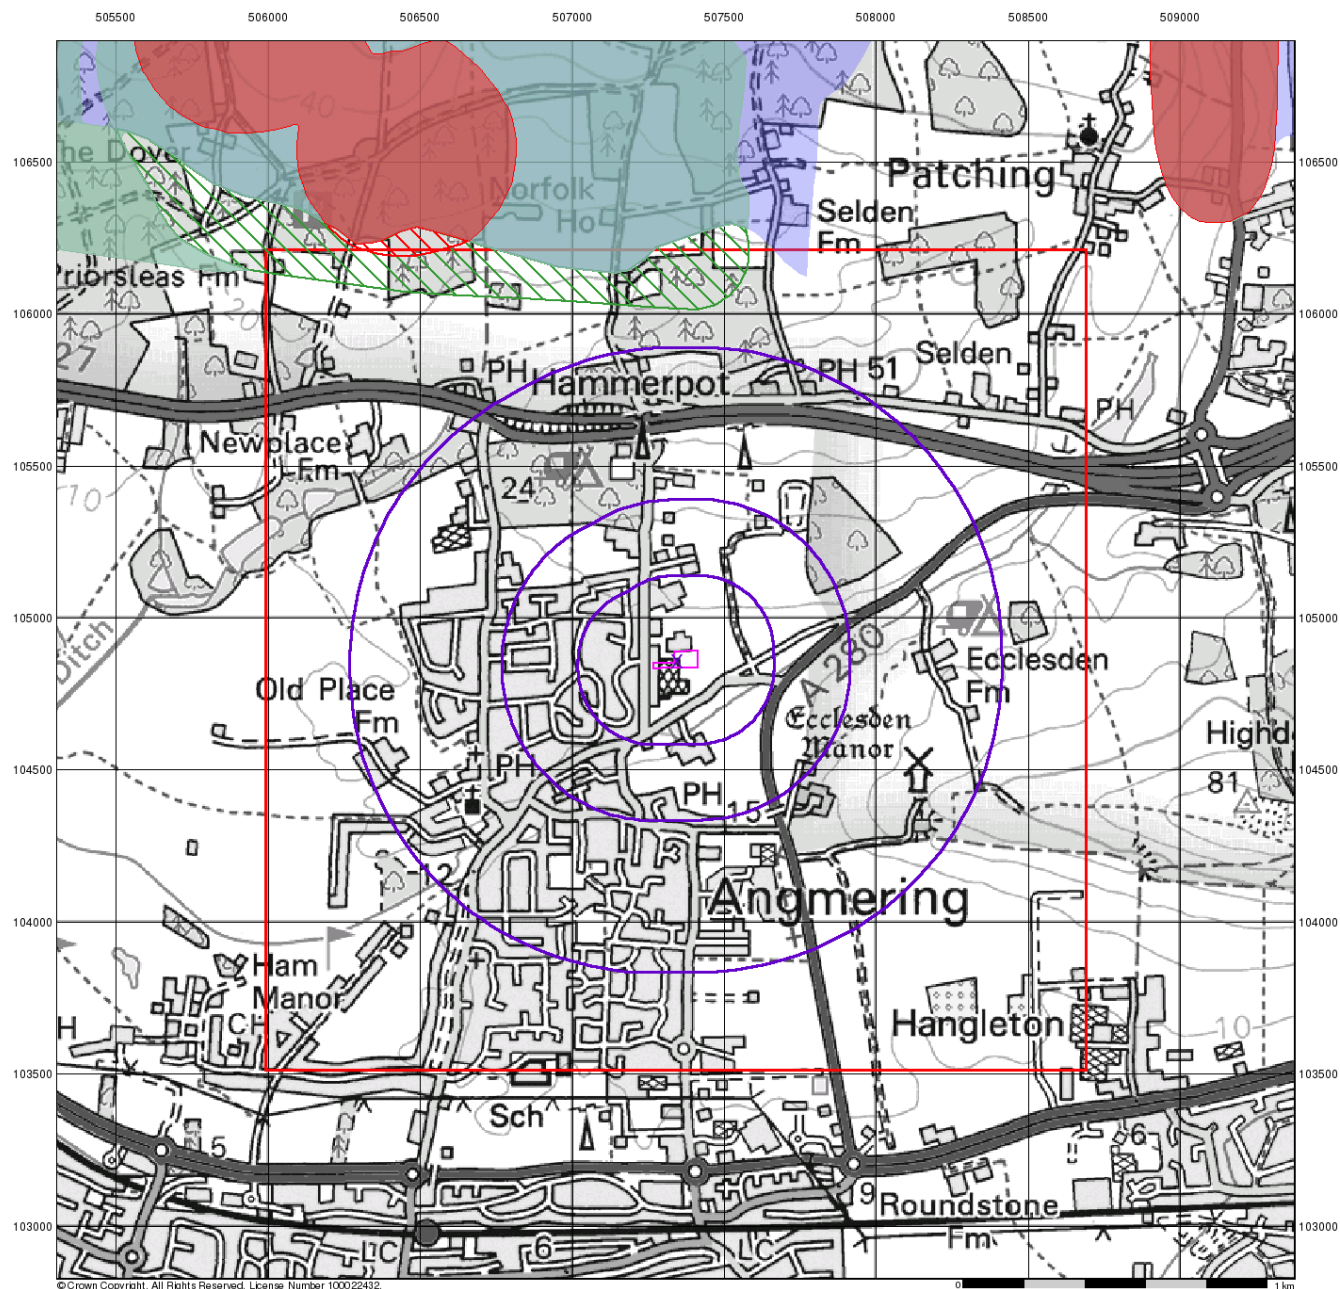

© Crown Copyright. All Rights Reserved. License Number 100022432.



Source Protection Zones


General

- Specified Site
- Specified Buffer(s)
- Bearing Reference Point
- Slice
- Map ID

Agency and Hydrological

- Inner zone (Zone 1)
- Inner zone - subsurface activity only (Zone 1c)
- Outer zone (Zone 2)
- Outer zone - subsurface activity only (Zone 2c)
- Total catchment (Zone 3)
- Total catchment - subsurface activity only (Zone 3c)
- Special interest (Zone 4)

Site Sensitivity Context Map - Slice A

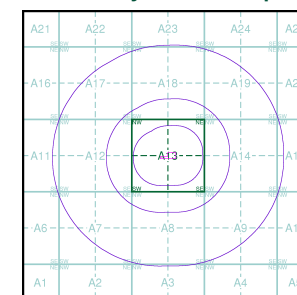

Order Details


Order Number: 182545404_1_1
 Customer Ref: 66163.243
 National Grid Reference: 507350, 104860
 Slice: A
 Site Area (Ha): 0.55
 Search Buffer (m): 1000

Site Details

The Laurels, Dappers Lane, Angmering, West Sussex, BN16 4EN



Tel: 0844 844 9952
 Fax: 0844 844 9951
 Web: www.envirocheck.co.uk

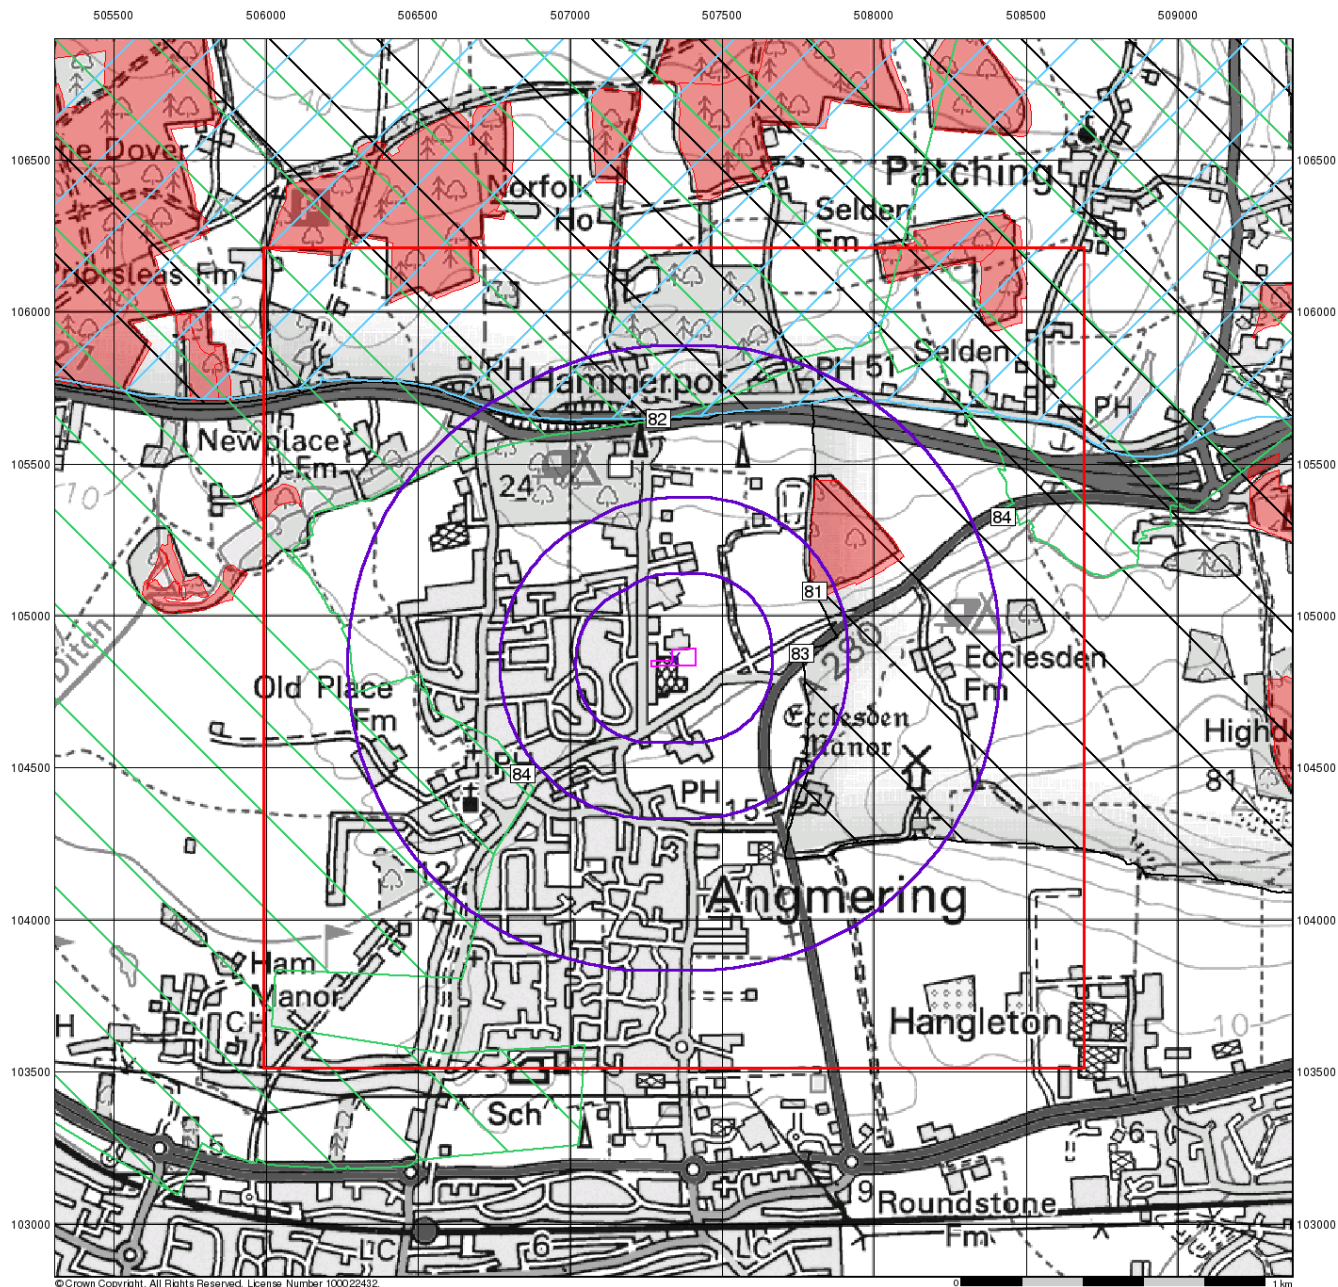

© Crown Copyright. All Rights Reserved. License Number 100022432.



Sensitive Land Uses


General

- Specified Site
- Specified Buffer(s)
- X Bearing Reference Point
- Slice
- 8 Map ID

Sensitive Land Uses

- Ancient Woodland
- Area of Adopted Green Belt
- Area of Unadopted Green Belt
- Area of Outstanding Natural Beauty
- Environmentally Sensitive Area
- Forest Park
- Local Nature Reserve
- Marine Nature Reserve
- National Nature Reserve
- National Park
- Nitrate Sensitive Area
- Nitrate Vulnerable Zone
- Ramsar Site
- Site of Special Scientific Interest
- Special Area of Conservation
- Special Protection Area
- World Heritage Sites

Site Sensitivity Context Map - Slice A

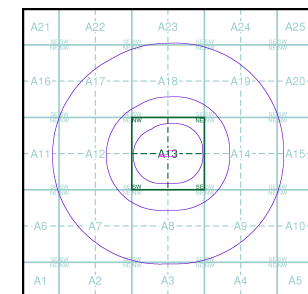

Order Details


Order Number: 182545404_1_1
 Customer Ref: 66163.243
 National Grid Reference: 507350, 104860
 Slice: A
 Site Area (Ha): 0.55
 Search Buffer (m): 1000

Site Details

The Laurels, Dappers Lane, Angmering, West Sussex, BN16 4EN



Tel: 0844 844 9952
 Fax: 0844 844 9951
 Web: www.envirocheck.co.uk

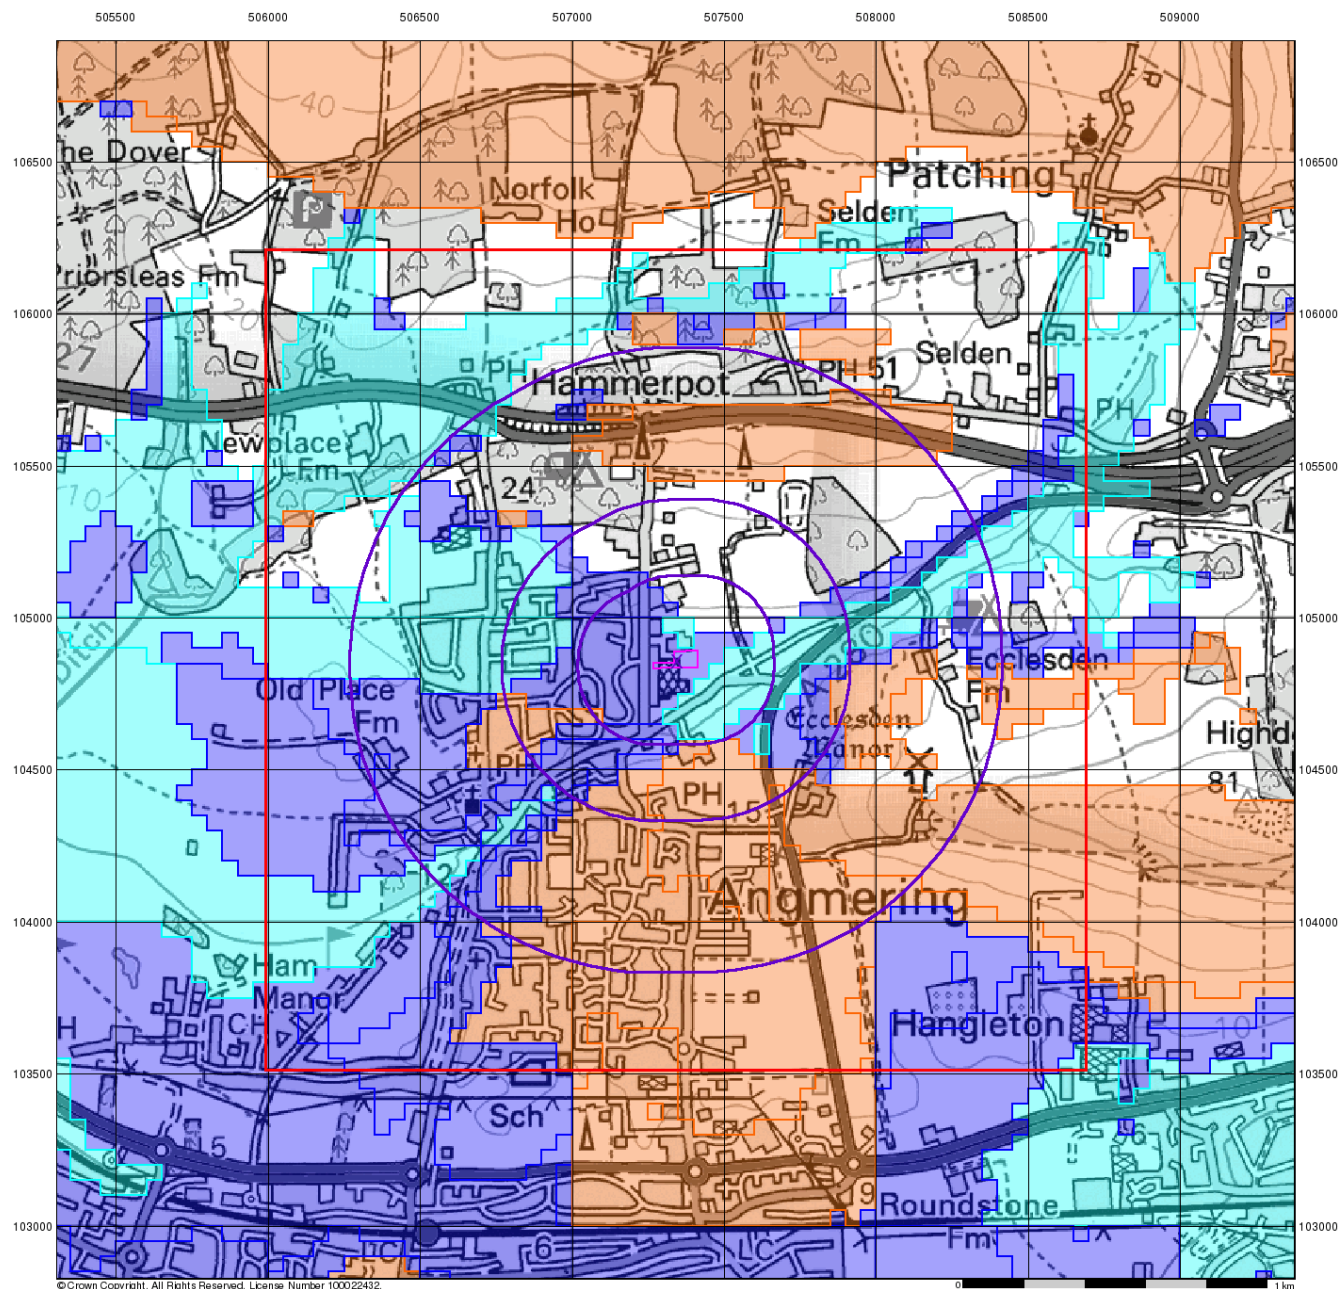

BGS Flood GFS Data


General

- Specified Site
- Specified Buffer(s)
- Bearing Reference Point
- Slice

Agency and Hydrological (Flood)

- Limited Potential for Groundwater Flooding to Occur
- Potential for Groundwater Flooding of Property Situated Below Ground Level
- Potential for Groundwater Flooding to Occur at Surface

Site Sensitivity Context Map - Slice A

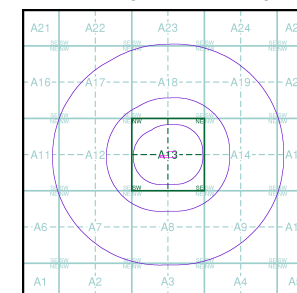

Order Details

Order Number: 182545404_1_1
 Customer Ref: 66163.243
 National Grid Reference: 507350, 104860
 Slice: A
 Site Area (Ha): 0.55
 Search Buffer (m): 1000

Site Details

The Laurels, Dappers Lane, Angmering, West Sussex, BN16 4EN



Tel: 0844 844 9952
 Fax: 0844 844 9951
 Web: www.envirocheck.co.uk

Geology 1:50,000 Maps Legends

Artificial Ground and Landslip

Map Colour	Lex Code	Rock Name	Rock Type	Min and Max Age
	MGR	Made Ground (Undivided)	Artificial Deposit	Not Supplied - Holocene
	WMGR	Infilled Ground	Artificial Deposit	Not Supplied - Holocene
	SLIP	Landslide Deposit	Sandstone and Mudstone	Not Supplied - Quaternary

Superficial Geology

Map Colour	Lex Code	Rock Name	Rock Type	Min and Max Age
	ALV	Alluvium	Clay, Silt, Sand and Gravel	Not Supplied - Holocene
	HEAD	Head	Clay, Silt, Sand and Gravel	Not Supplied - Quaternary
	RTDU	River Terrace Deposits (Undifferentiated)	Sand, Silt and Clay	Not Supplied - Quaternary
	RBD1	Raised Beach Deposits, 1	Sand and Gravel	Not Supplied - Quaternary
	CWF	Clay-with-flints Formation	Clay, Silt, Sand and Gravel	Not Supplied - MIOCENE

Bedrock and Faults

Map Colour	Lex Code	Rock Name	Rock Type	Min and Max Age
	LC	London Clay Formation	Clay, Silt and Sand	Not Supplied - Ypresian
	LMBE	Lambeth Group	Clay, Silt and Sand	Not Supplied - Thanetian
	TACH	Tarrant Chalk Member	Chalk	Not Supplied - Campanian
	SPCH	Spetisbury Chalk Member	Chalk	Not Supplied - Campanian
	NCK	Newhaven Chalk Formation	Chalk	Not Supplied - Santonian
	SECK	Seaford Chalk Formation	Chalk	Not Supplied - Coniacian
	LPCK	Lewes Nodular Chalk Formation, Seaford Chalk Formation, Newhaven Chalk Formation, Culver Chalk Formation and Portsdown Chalk Formation (Undifferentiated)	Chalk	Not Supplied - Turonian
	NPCH	New Pit Chalk Formation	Chalk	Not Supplied - Turonian



Geology 1:50,000 Maps


This report contains geological map extracts taken from the BGS Digital Geological map of Great Britain at 1:50,000 scale and is designed for users carrying out preliminary site assessments who require geological maps for the area around the site. This mapping may be more up to date than previously published paper maps.

The various geological layers - artificial and landslip deposits, superficial geology and solid (bedrock) geology are displayed in separate maps, but superimposed on the final 'Combined Surface Geology' map. All map legends feature on this page. Not all layers have complete nationwide coverage, so availability of data for relevant map sheets is indicated below.

Geology 1:50,000 Maps Coverage

Map ID:	1
Map Sheet No:	317
Map Name:	Chichester and I
Map Date:	1996
Bedrock Geology:	Available
Superficial Geology:	Available
Artificial Geology:	Available
Faults:	Not Supplied
Landslip:	Available
Rock Segments:	Not Supplied

Geology 1:50,000 Maps - Slice A

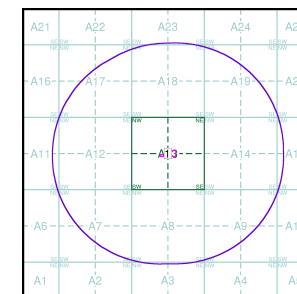

Order Details:


Order Number:	182545404_1_1
Customer Reference:	66163.243
National Grid Reference:	507350, 104860
Slice:	A
Site Area (Ha):	0.55
Search Buffer (m):	1000

Site Details:

The Laurels, Dappers Lane, Angmering, West Sussex, BN16 4EN



Tel: 0844 844 9952
Fax: 0844 844 9951
Web: www.envirocheck.co.uk

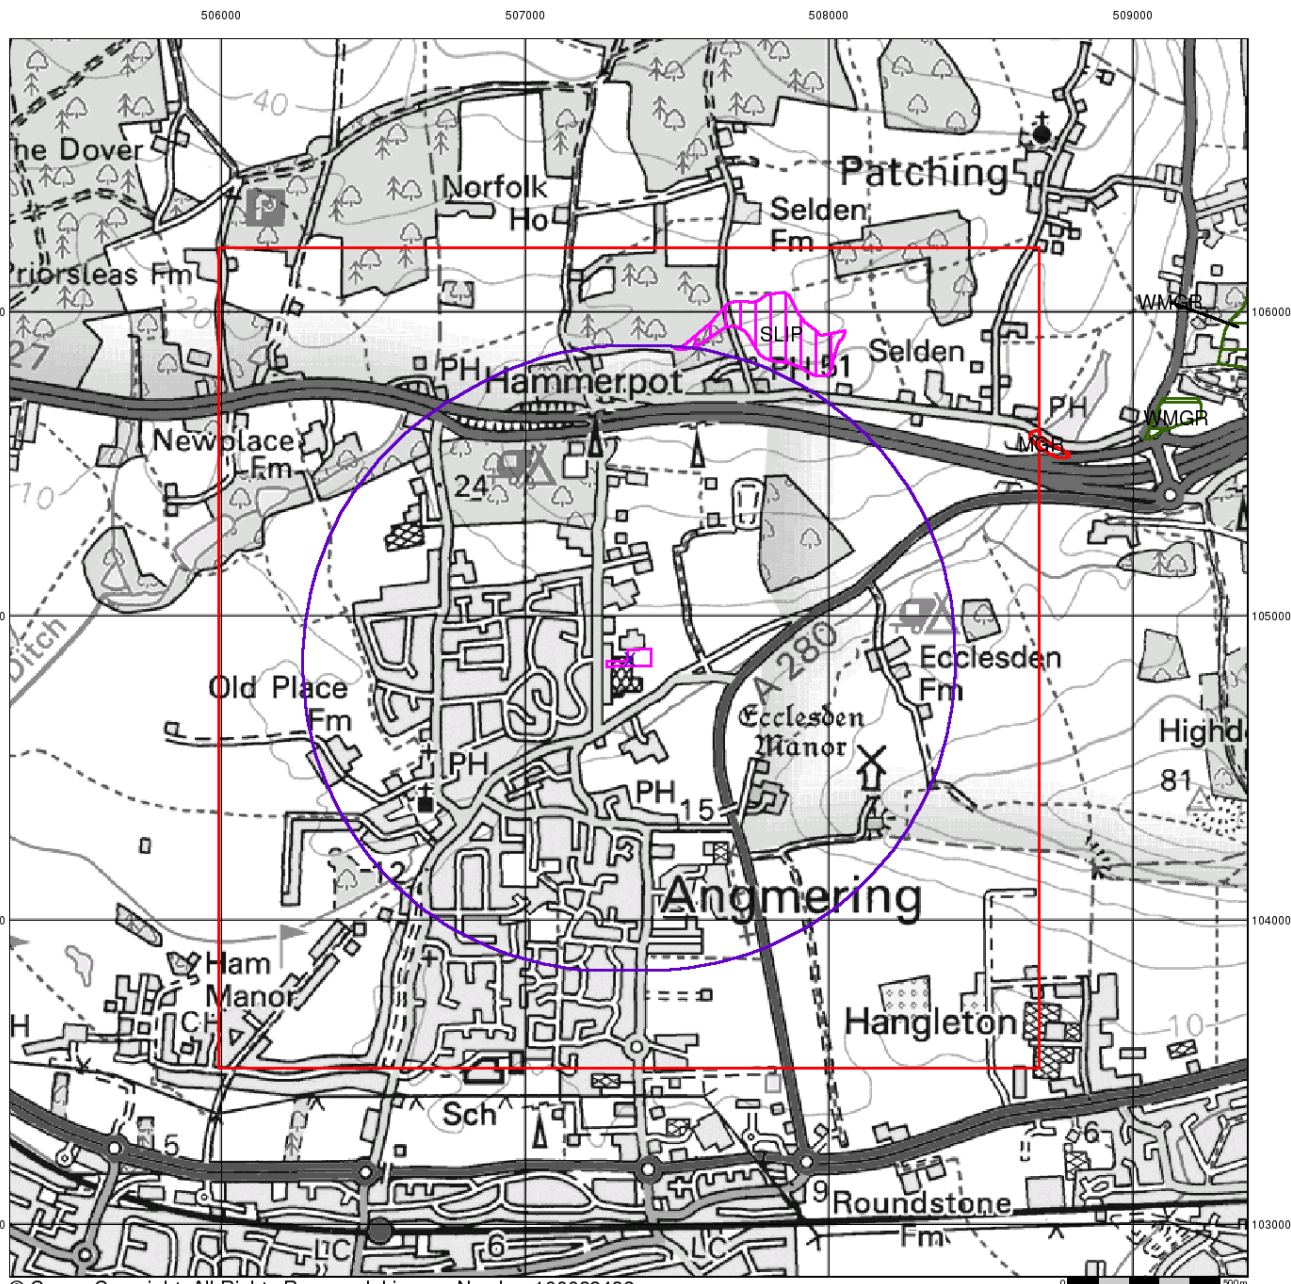

© Crown Copyright. All Rights Reserved. License Number 100022432.



Artificial Ground and Landslip


Artificial ground is a term used by BGS for those areas where the ground surface has been significantly modified by human activity. Information about previously developed ground is especially important, as it is often associated with potentially contaminated material, unpredictable engineering conditions and unstable ground.

Artificial ground includes:

- Made ground - man-made deposits such as embankments and spoil heaps on the natural ground surface.
- Worked ground - areas where the ground has been cut away such as quarries and road cuttings.
- Infilled ground - areas where the ground has been cut away then wholly or partially backfilled.
- Landscaped ground - areas where the surface has been reshaped.
- Disturbed ground - areas of ill-defined shallow or near surface mineral workings where it is impracticable to map made and worked ground separately.

Mass movement (landslip) deposits on BGS geological maps are primarily superficial deposits that have moved down slope under gravity to form landslips. These affect bedrock, other superficial deposits and artificial ground. The dataset also includes foundered strata, where the ground has collapsed due to subsidence.

Artificial Ground and Landslip Map - Slice A

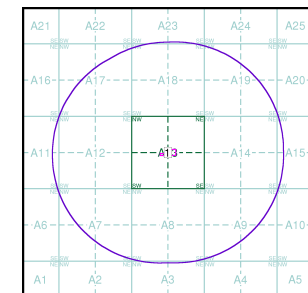

Order Details:

Order Number: 182545404_1_1
 Customer Reference: 66163.243
 National Grid Reference: 507350, 104860
 Slice: A
 Site Area (Ha): 0.55
 Search Buffer (m): 1000

Site Details:


The Laurels, Dappers Lane, Angmering, West Sussex, BN16 4EN

Landmark
 INFORMATION GROUP

Tel: 0844 844 9952
 Fax: 0844 844 9951
 Web: www.envirocheck.co.uk

v15.0 10-Oct-2018

Page 2 of 5

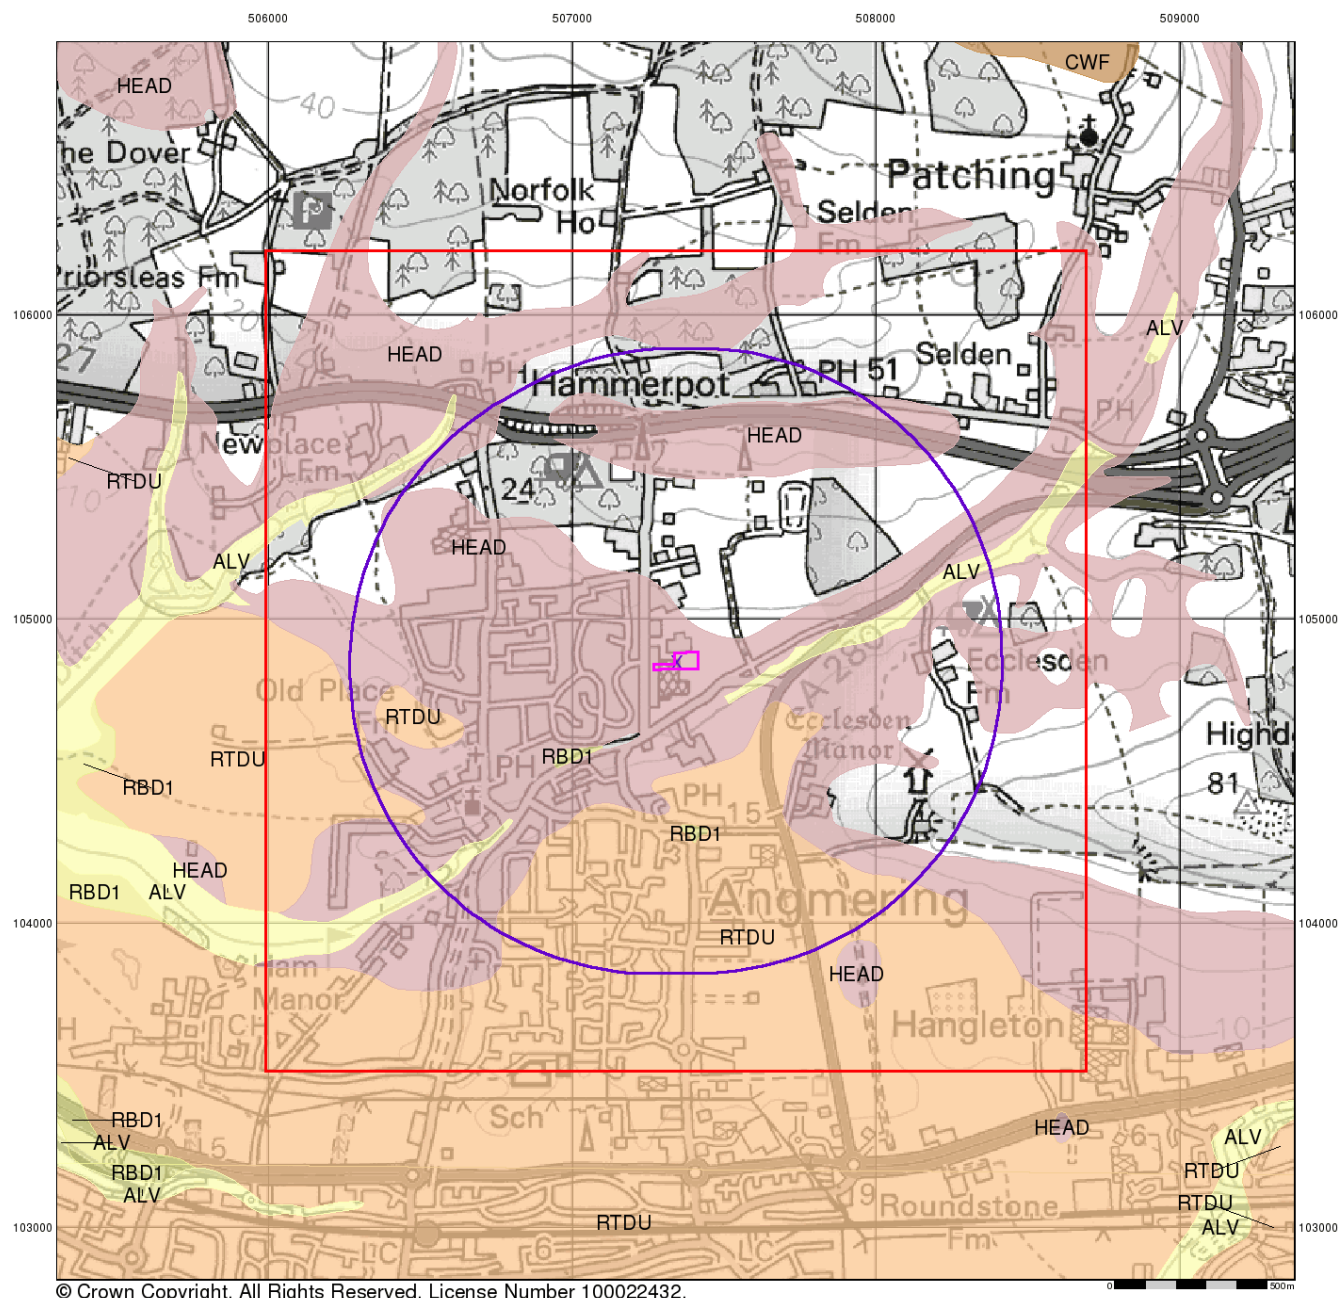


Superficial Geology

Superficial Deposits are the youngest geological deposits formed during the most recent period of geological time, the Quaternary, which extends back about 1.8 million years from the present.

They rest on older deposits or rocks referred to as Bedrock. This dataset contains Superficial deposits that are of natural origin and 'in place'. Other superficial strata may be held in the Mass Movement dataset where they have been moved, or in the Artificial Ground dataset where they are of man-made origin.

Most of these Superficial deposits are unconsolidated sediments such as gravel, sand, silt and clay, and onshore they form relatively thin, often discontinuous patches or larger spreads.

Superficial Geology Map - Slice A

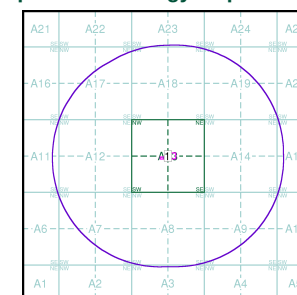

Order Details:

Order Number: 182545404_1_1
Customer Reference: 66163.243
National Grid Reference: 507350, 104860
Slice: A
Site Area (Ha): 0.55
Search Buffer (m): 1000

Site Details:


The Laurels, Dappers Lane, Angmering, West Sussex, BN16 4EN

Landmark
INFORMATION GROUP

Tel: 0844 844 9952
Fax: 0844 844 9951
Web: www.envirocheck.co.uk

v15.0 10-Oct-2018

Page 3 of 5

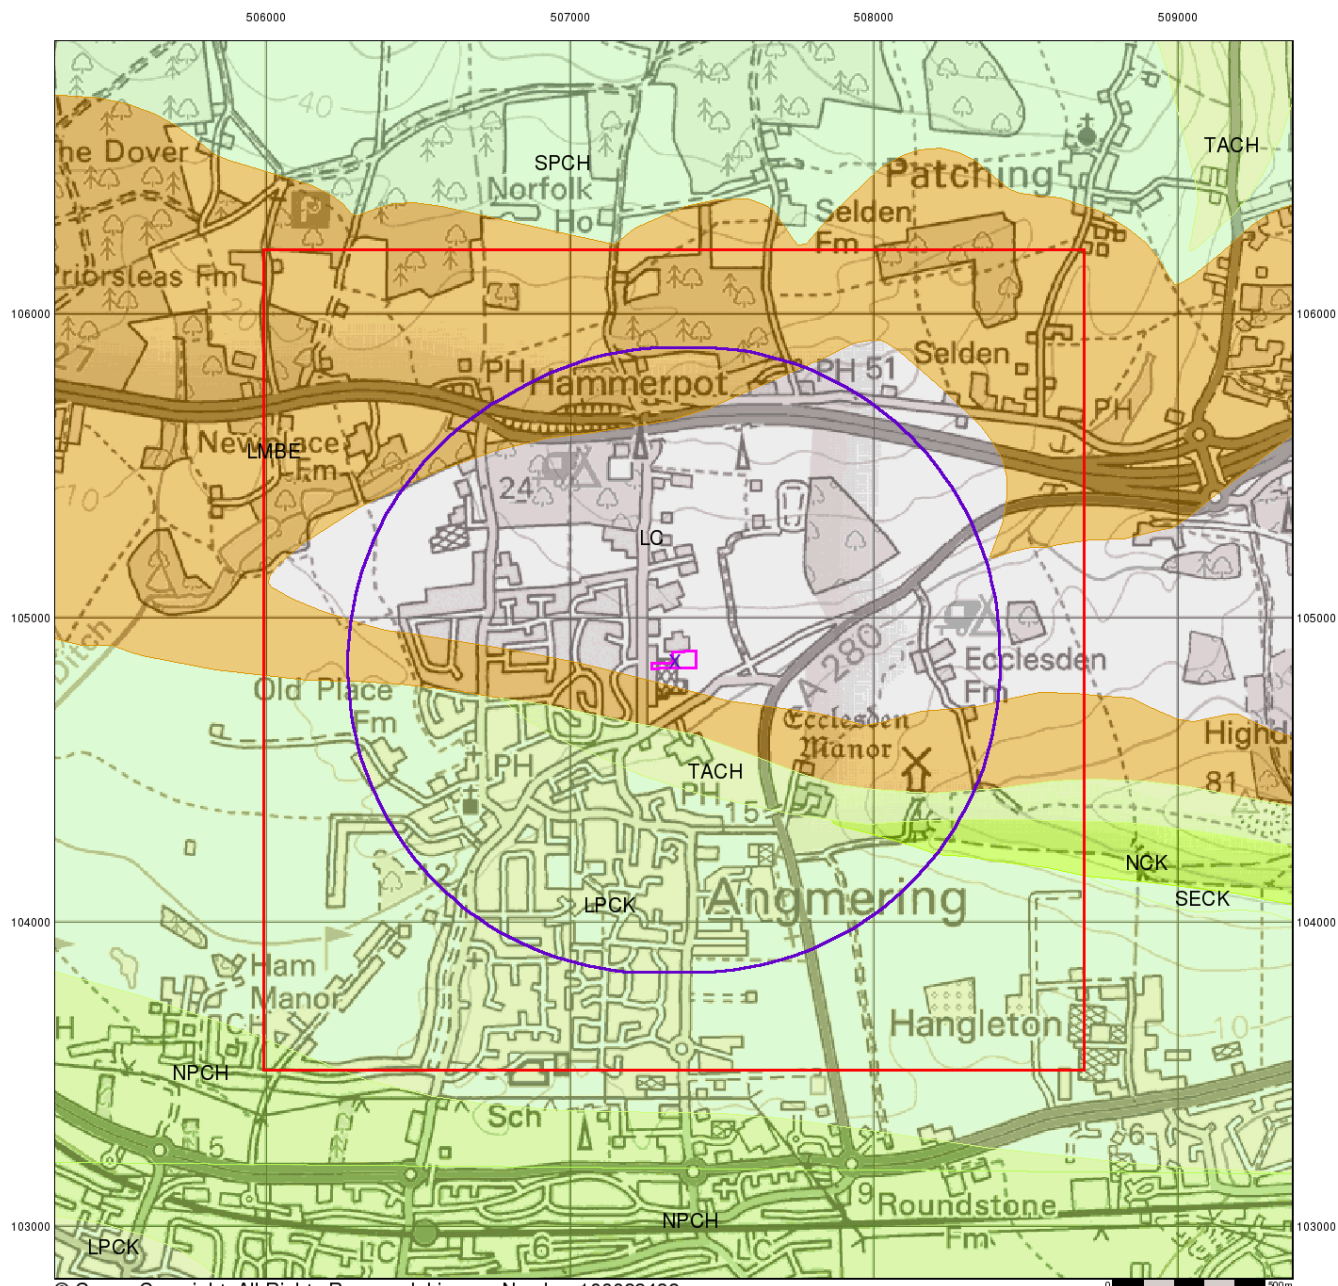

© Crown Copyright. All Rights Reserved. License Number 100022432.



Bedrock and Faults


Bedrock geology is a term used for the main mass of rocks forming the Earth and are present everywhere, whether exposed at the surface in outcrops or concealed beneath superficial deposits or water.

The bedrock has formed over vast lengths of geological time ranging from ancient and highly altered rocks of the Proterozoic, some 2500 million years ago, or older, up to the relatively young Pliocene, 1.8 million years ago.

The bedrock geology includes many lithologies, often classified into three types based on origin: igneous, metamorphic and sedimentary.

The BGS Faults and Rock Segments dataset includes geological faults (e.g. normal, thrust), and thin beds mapped as lines (e.g. coal seam, gypsum bed). Some of these are linked to other particular 1:50,000 Geology datasets, for example, coal seams are part of the bedrock sequence, most faults and mineral veins primarily affect the bedrock but cut across the strata and post date its deposition.

Bedrock and Faults Map - Slice A

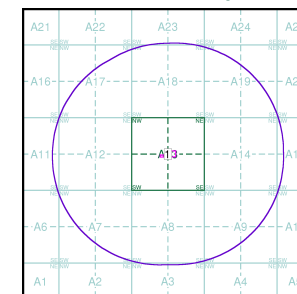

Order Details:

Order Number: 182545404_1_1
 Customer Reference: 66163.243
 National Grid Reference: 507350, 104860
 Slice: A
 Site Area (Ha): 0.55
 Search Buffer (m): 1000


Site Details:

The Laurels, Dappers Lane, Angmering, West Sussex, BN16 4EN



Tel: 0844 844 9952
 Fax: 0844 844 9951
 Web: www.envirocheck.co.uk

v15.0 10-Oct-2018

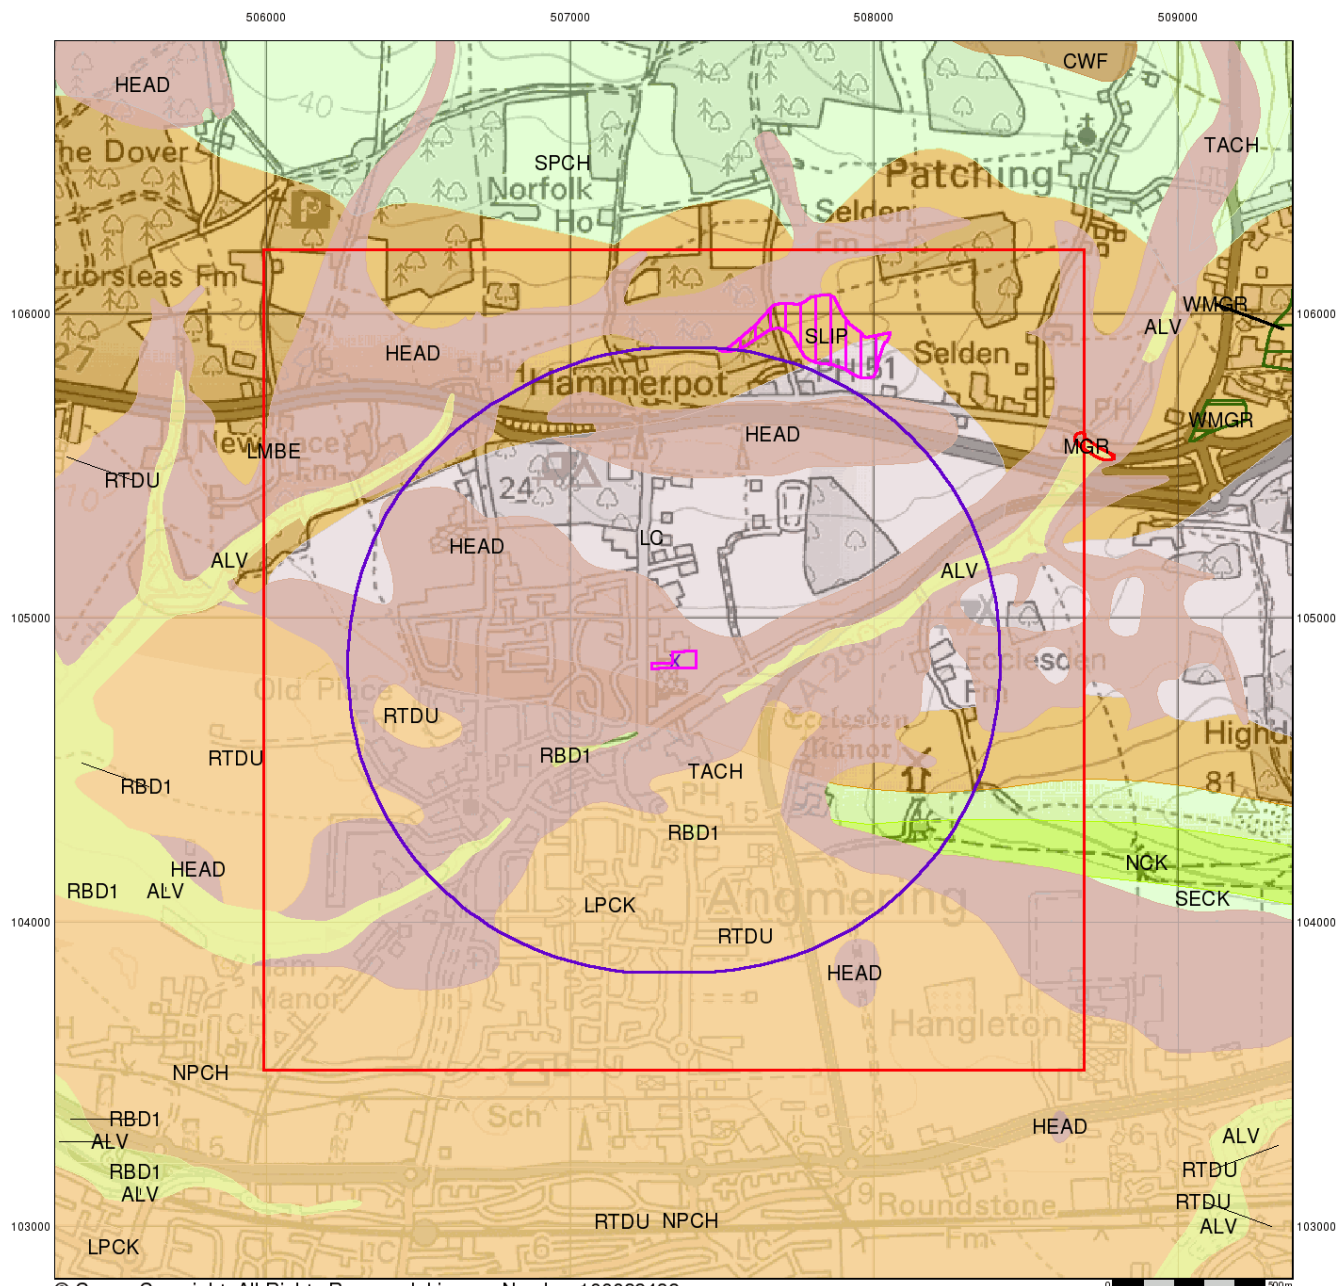

© Crown Copyright. All Rights Reserved. License Number 100022432.



Combined Surface Geology

The Combined Surface Geology map combines all the previous maps into one combined geological overview of your site.

Please consult the legends to the previous maps to interpret the Combined "Surface Geology" map.


Additional Information

More information on 1:50,000 Geological mapping and explanations of rock classifications can be found on the BGS website. Using the LEX Codes in this report, further descriptions of rock types can be obtained by interrogating the 'BGS Lexicon of Named Rock Units'. This database can be accessed by following the 'Information and Data' link on the BGS website.

Contact

British Geological Survey
Kingsley Dunham Centre
Keyworth
Nottingham
NG12 5GG
Telephone: 0115 936 3143
Fax: 0115 936 3276
email: enquiries@bgs.ac.uk
website: www.bgs.ac.uk

Combined Geology Map - Slice A

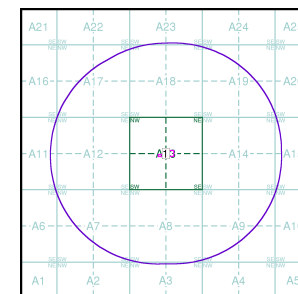

Order Details:

Order Number: 182545404_1_1
Customer Reference: 66163.243
National Grid Reference: 507350, 104860
Slice: A
Site Area (Ha): 0.55
Search Buffer (m): 1000

Site Details:

The Laurels, Dappers Lane, Angmering, West Sussex, BN16 4EN



Tel: 0844 844 9952
Fax: 0844 844 9951
Web: www.envirocheck.co.uk

v15.0 10-Oct-2018

Page 5 of 5

Appendix D

GeoSmart Groundwater Flood Risk (GW5) Map

GeoSmart GW5 Groundwater Flood Risk Map V2.2

