
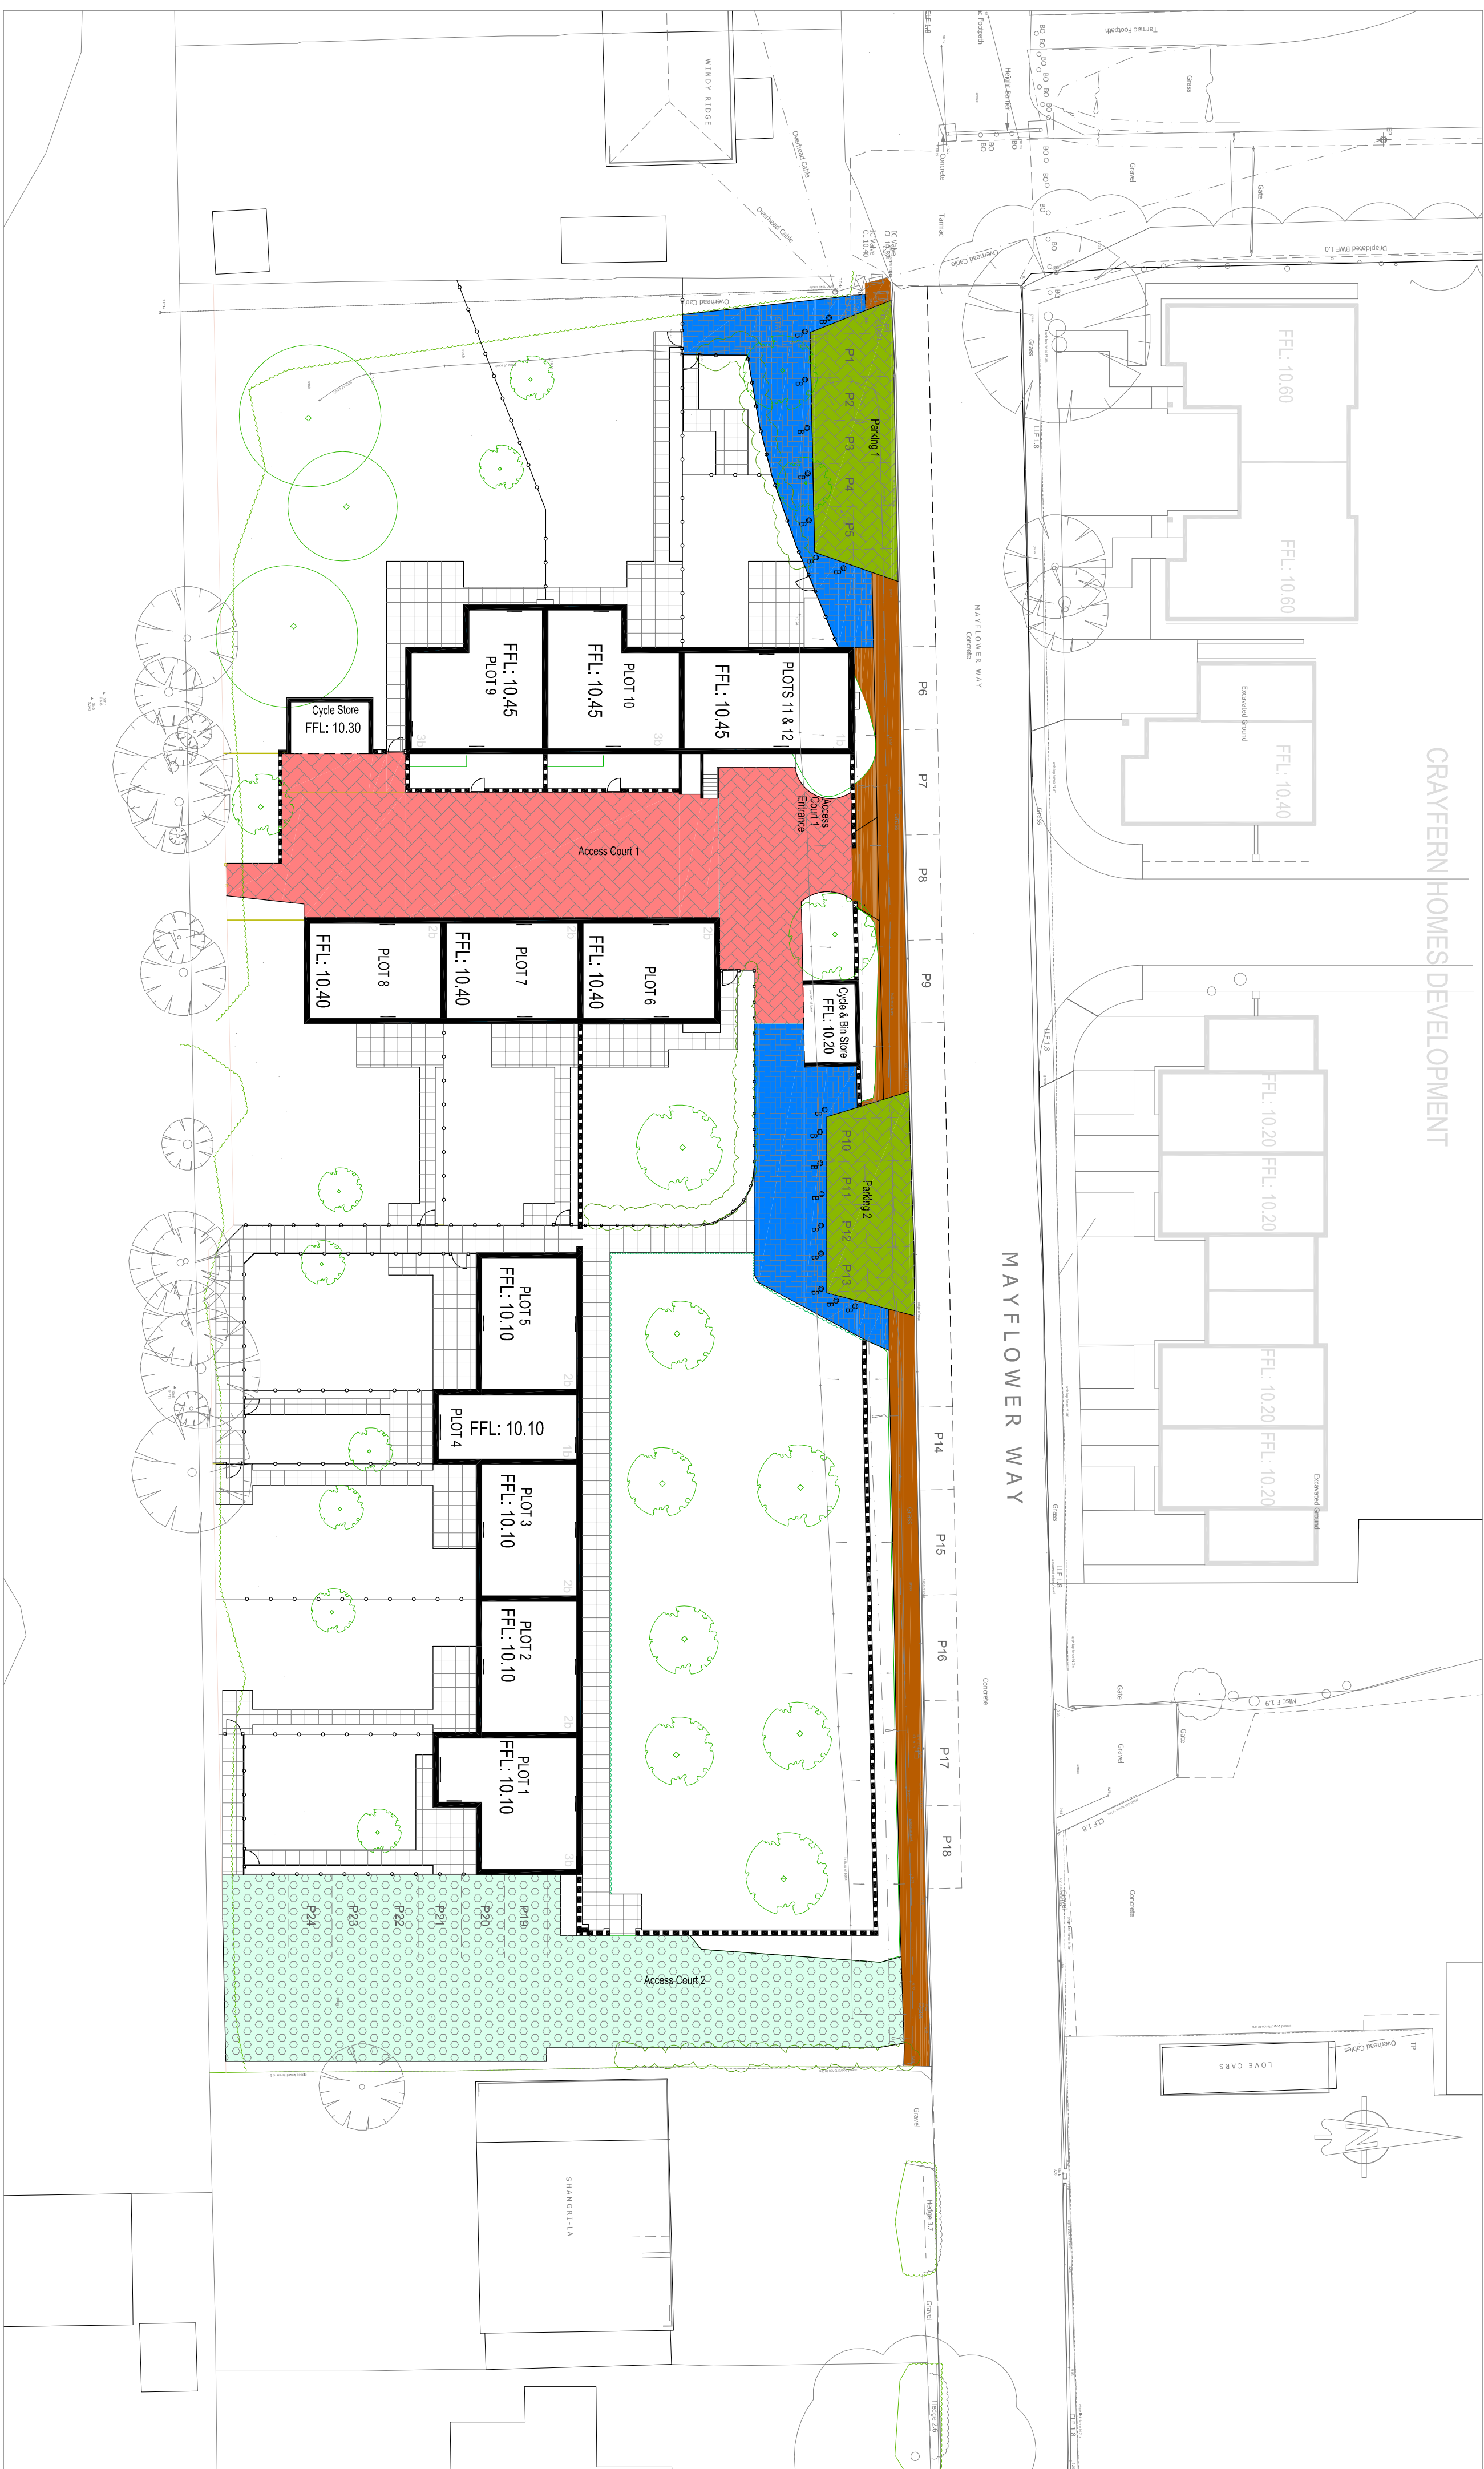


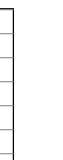

	Key
	Type 1 Surfacing Permeable Block Paving Loose Construction
	Type 2 Surfacing Permeable Block Paving Parking Construction
	Type 3 Surfacing Permeable Block Paving Paved/Slab Construction
	Type 4 Surfacing Permeable Related Gravel Parking Construction
	Type 5 Surfacing Flexible Formed & Cured Over Construction
	Type 6 Surfacing Paving/Gravel Slope/Region Construction
	Endnote: Type to be agreed

Drawing Title				
Engineering Details				
Drawing Layout				
Drawn	Checked	Scales	Paper Size	Date
KN		1:250	A1	03.21
Job No.		Drawing No.		Revision
KN/C2101		504-01		A

**KAZYS NARBUTAS
CONSULTING**

Civil Engineering Consultant

Unit 5B, Tamara Court, Tamara Lane, East Wellow, Reigate, Surrey, Surrey, GU24 0EP
Telephone: 01794 322500 Email: kazy@kncs.co.uk

Client
ANGERING COMMUNITY LAND TRUST

Drawing Status	A	19.03.21	First Issue	
	Rev.	Date	Details	
				KN
				Issued

It is assumed that all works will be carried out by a competent contractor working, where appropriate, to an approved method statement. Contractor is not relieved of any of his obligations under all applicable health and safety regulations.

- Working in vicinity of live highway
- Services to be located prior to any excavation work being undertaken
- Working on live foul sewers
- Deep excavations

In addition to the hazards/risks normally associated with the type of work detailed on this drawing note should be made of the following:

ENVIRONMENTAL INFORMATION
SAFETY, HEALTH &
CDM Regulations 2015