





© 2019 RPS Group

NOTES

1. This drawing has been prepared in accordance with the scope of RPS's appointment with its client and is subject to the terms and conditions of that appointment. RPS accepts no liability for any use of this document other than by its client and only for the purposes for which it was prepared and provided.
2. If received electronically it is the recipients responsibility to print to correct scale. Only written dimensions should be used.
3. This drawing is to be read in conjunction with all relevant scheme drawings.

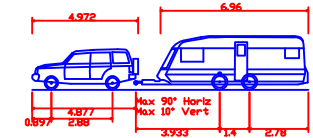

Luxury 4x4 +Twin Axle Caravan (2006)
Overall Length 12.990m
Overall Width 2.396m
Overall Body Height 2.564m
Min Body Ground Clearance 0.251m
Max Track Width 2.130m
Lock to lock time 4.00s
Kerb to Kerb Turning Radius 5.800m

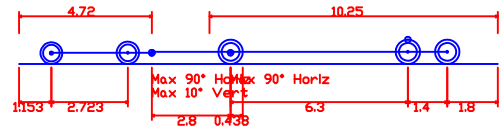

Farm tractor & hay wagon
Overall Length 17.020m
Overall Width 2.500m
Overall Body Height 0.438m
Min Body Ground Clearance 0.398m
Max Track Width 2.500m
Lock to lock time 4.00s
Kerb to Kerb Turning Radius 4.620m



Client Nic & Ben's Entertainments

Project ARUNDEL ACRE

Title ACCESS LOCATION SWEEP
PATH ANALYSIS

Status Drawn By C MONTGOMERIE PM/Checked by D ARCHIBALD

Project Number JNY10317 Scale @ A3 Date Created 22/06/2021

RPS Drawing/Figure Number JNY10317/04a Rev -

rpsgroup.com