


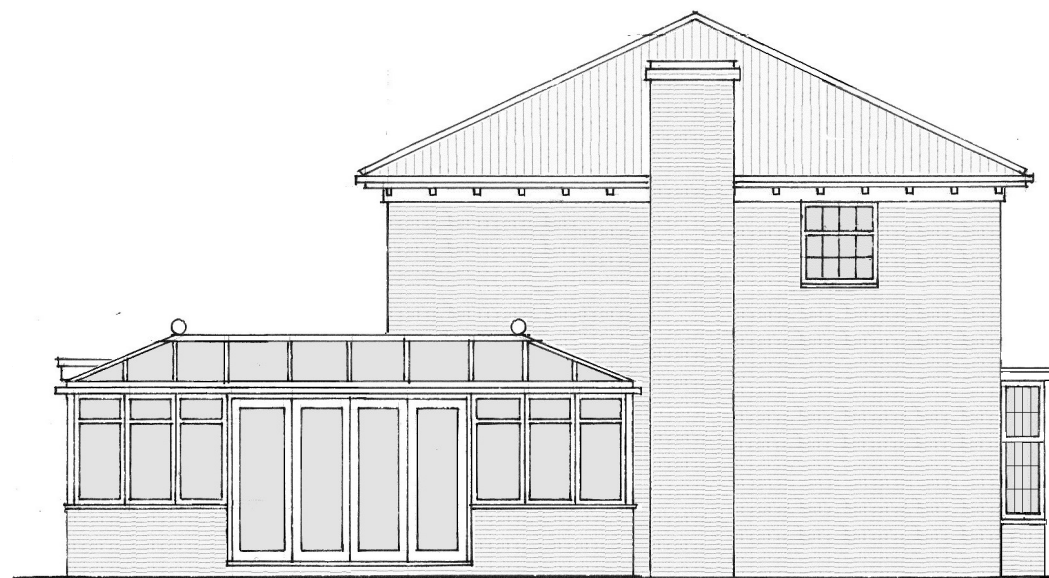

PROPOSED SOUTH ELEVATION



PROPOSED NORTH ELEVATION



PROPOSED WEST ELEVATION

MATERIALS


Walls – facing brickwork to match existing.

Roof Frame – UPVC coloured white.

Door & Window Frames – UPVC coloured white.

Glazing – Double glazed clear glass units.

ARCHITECTURAL DESIGN

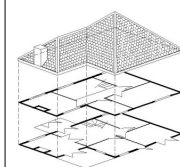

01730 268719
07878 068787
saxon-end@tiscali.co.uk

Saxon End
Bordean
Petersfield
Hampshire
GU32 1EP

Client

MR & MRS COLLINS


Job

RICHMOND HOUSE,
THE THATCHWAY, ANGMERING

Drawing

COPYRIGHT ©

PROPOSED ELEVATIONS

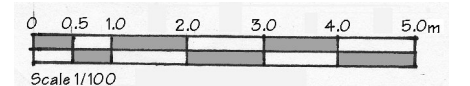

Date April 2018

Ref

CL/18/002