



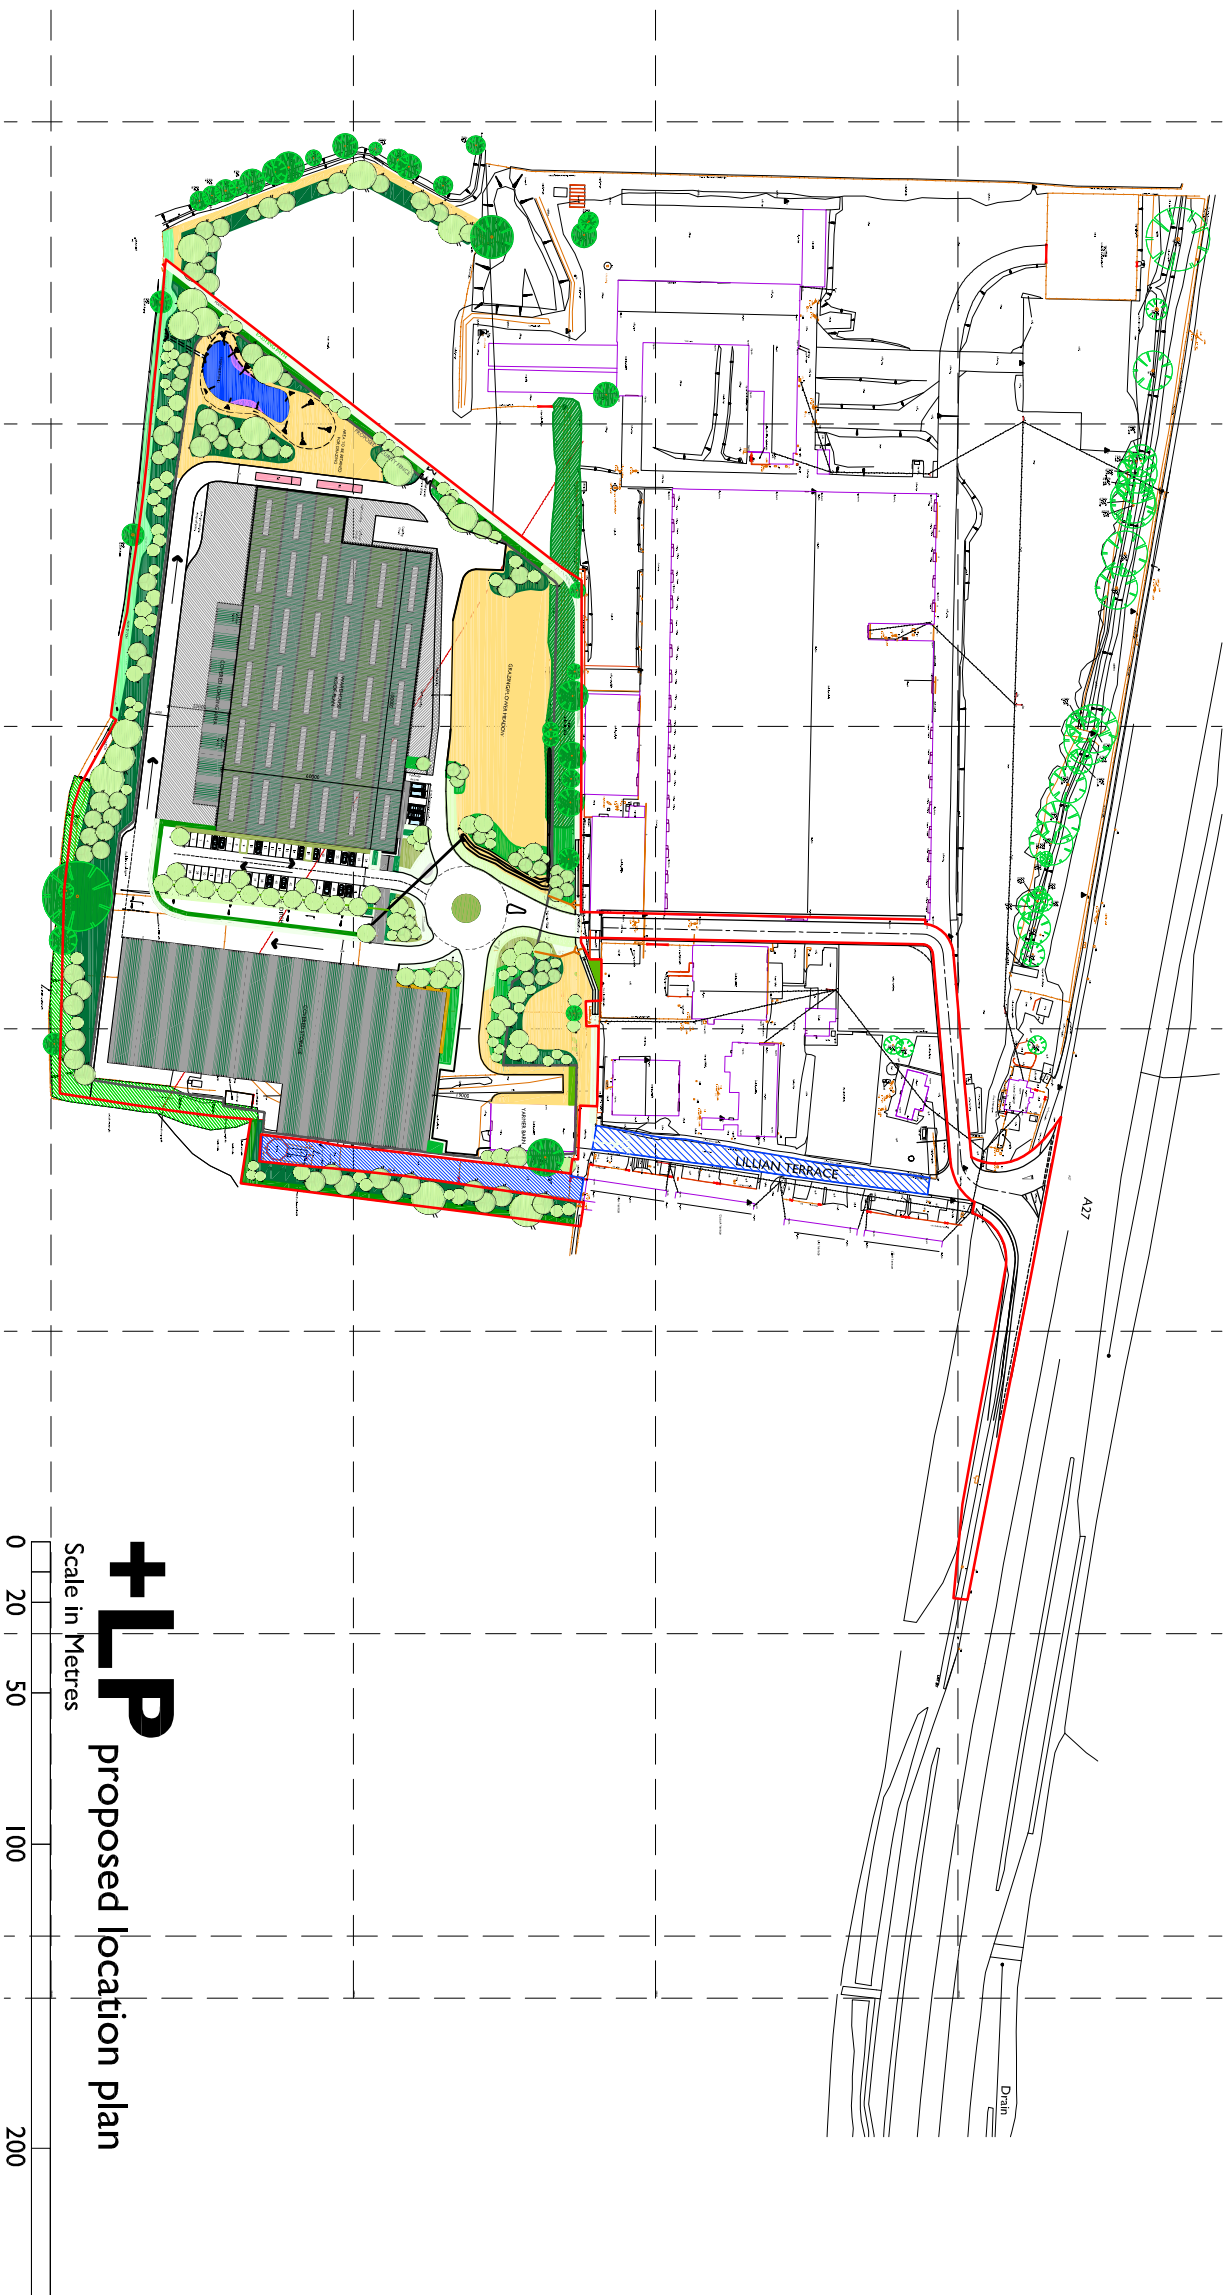


+LP
proposed location plan
Scale in Metres
0 20 50 100 200

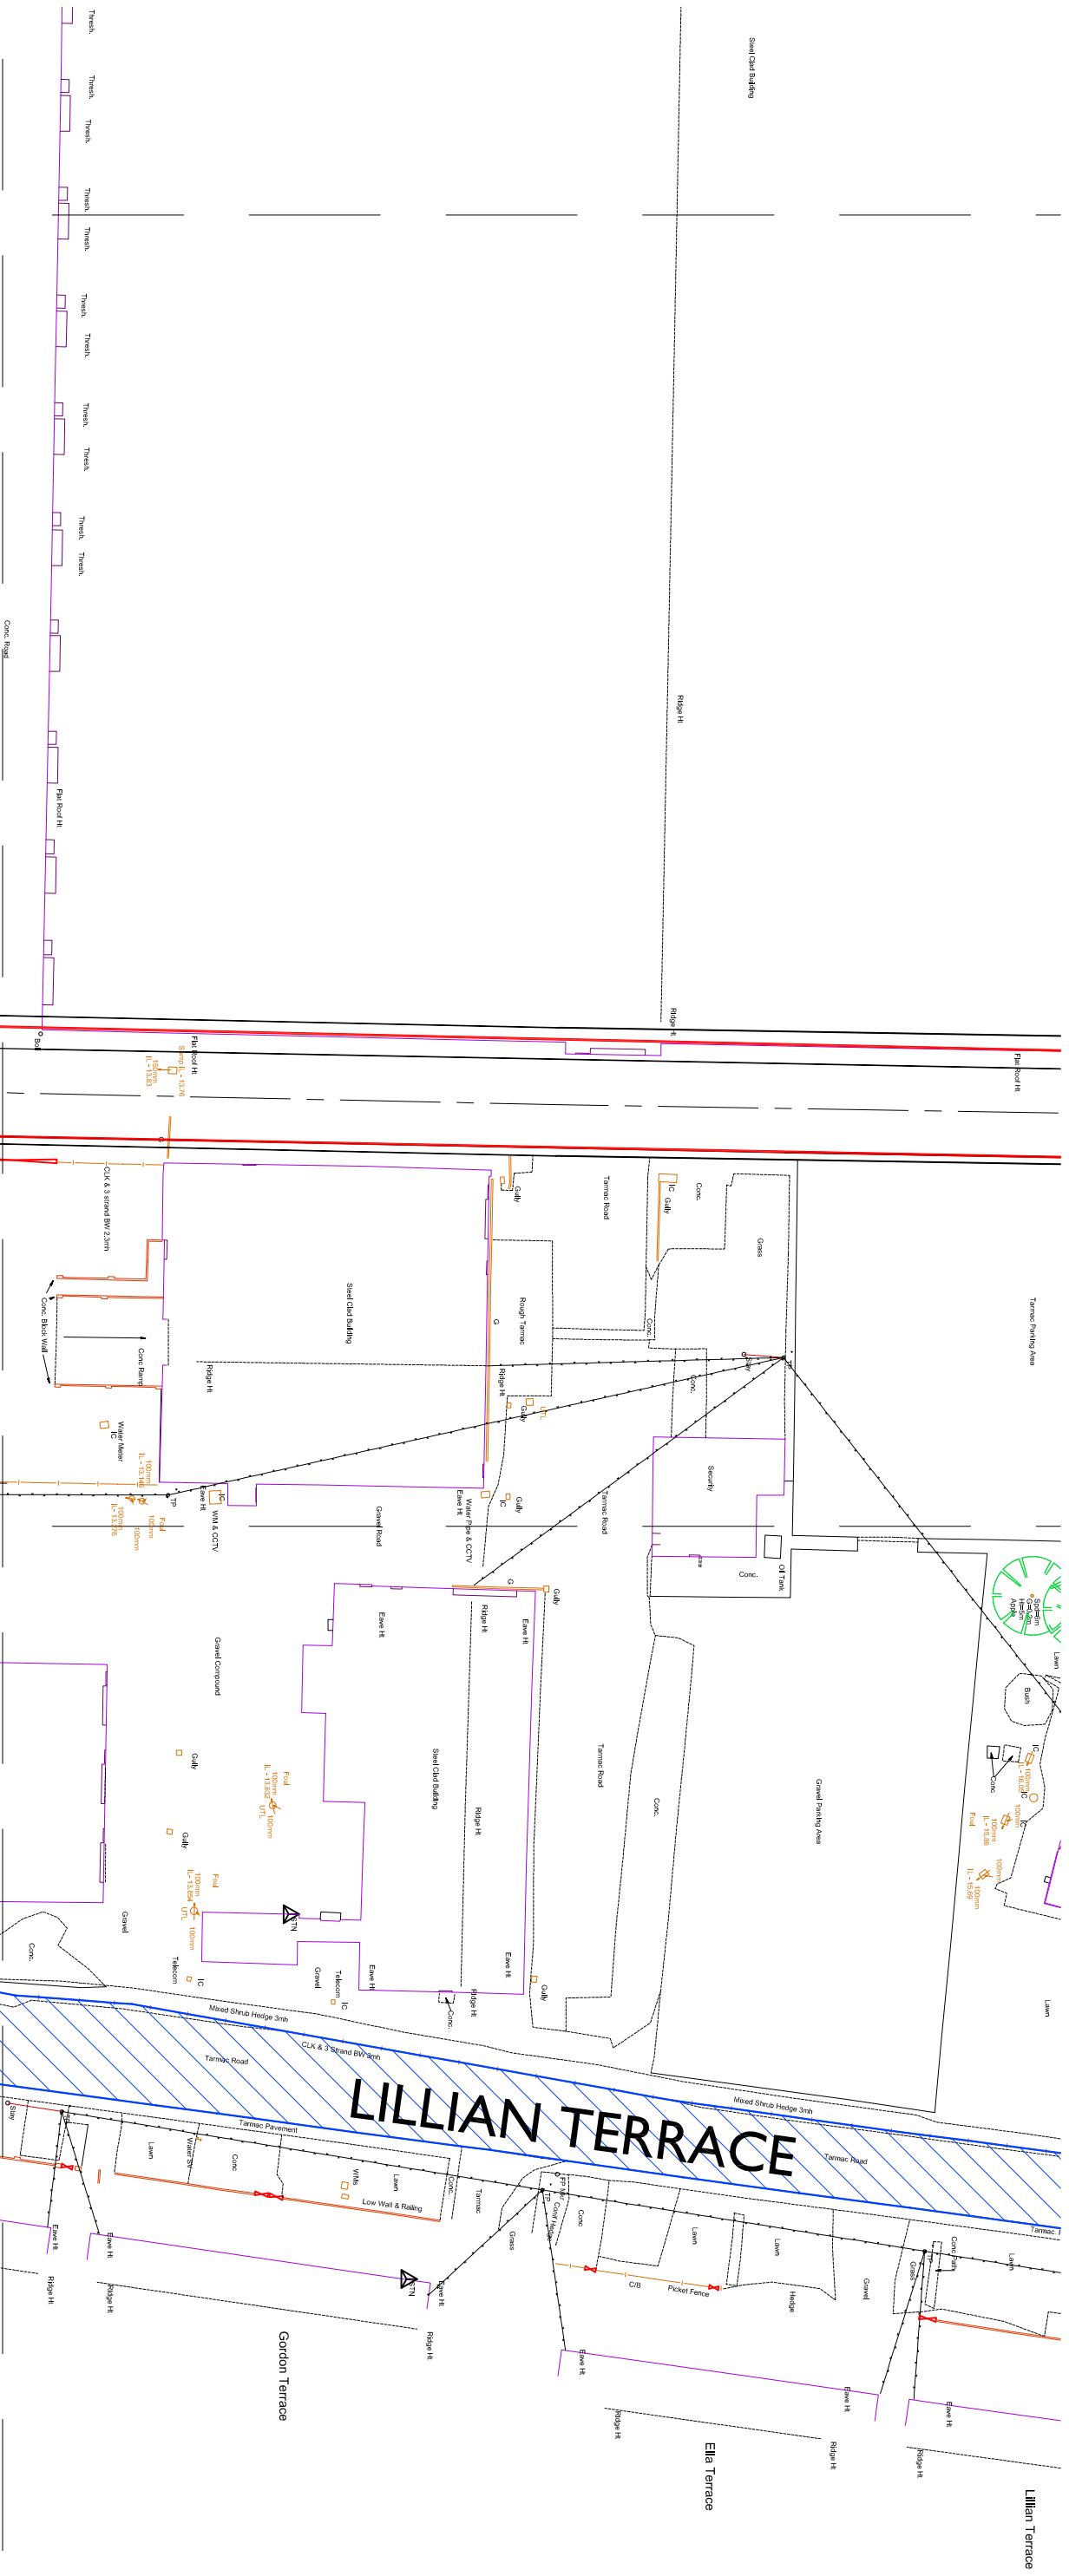

LILLIAN TERRACE

+BP
proposed block plan
Scale in Metres
0 5 10 15 20 30 40 50

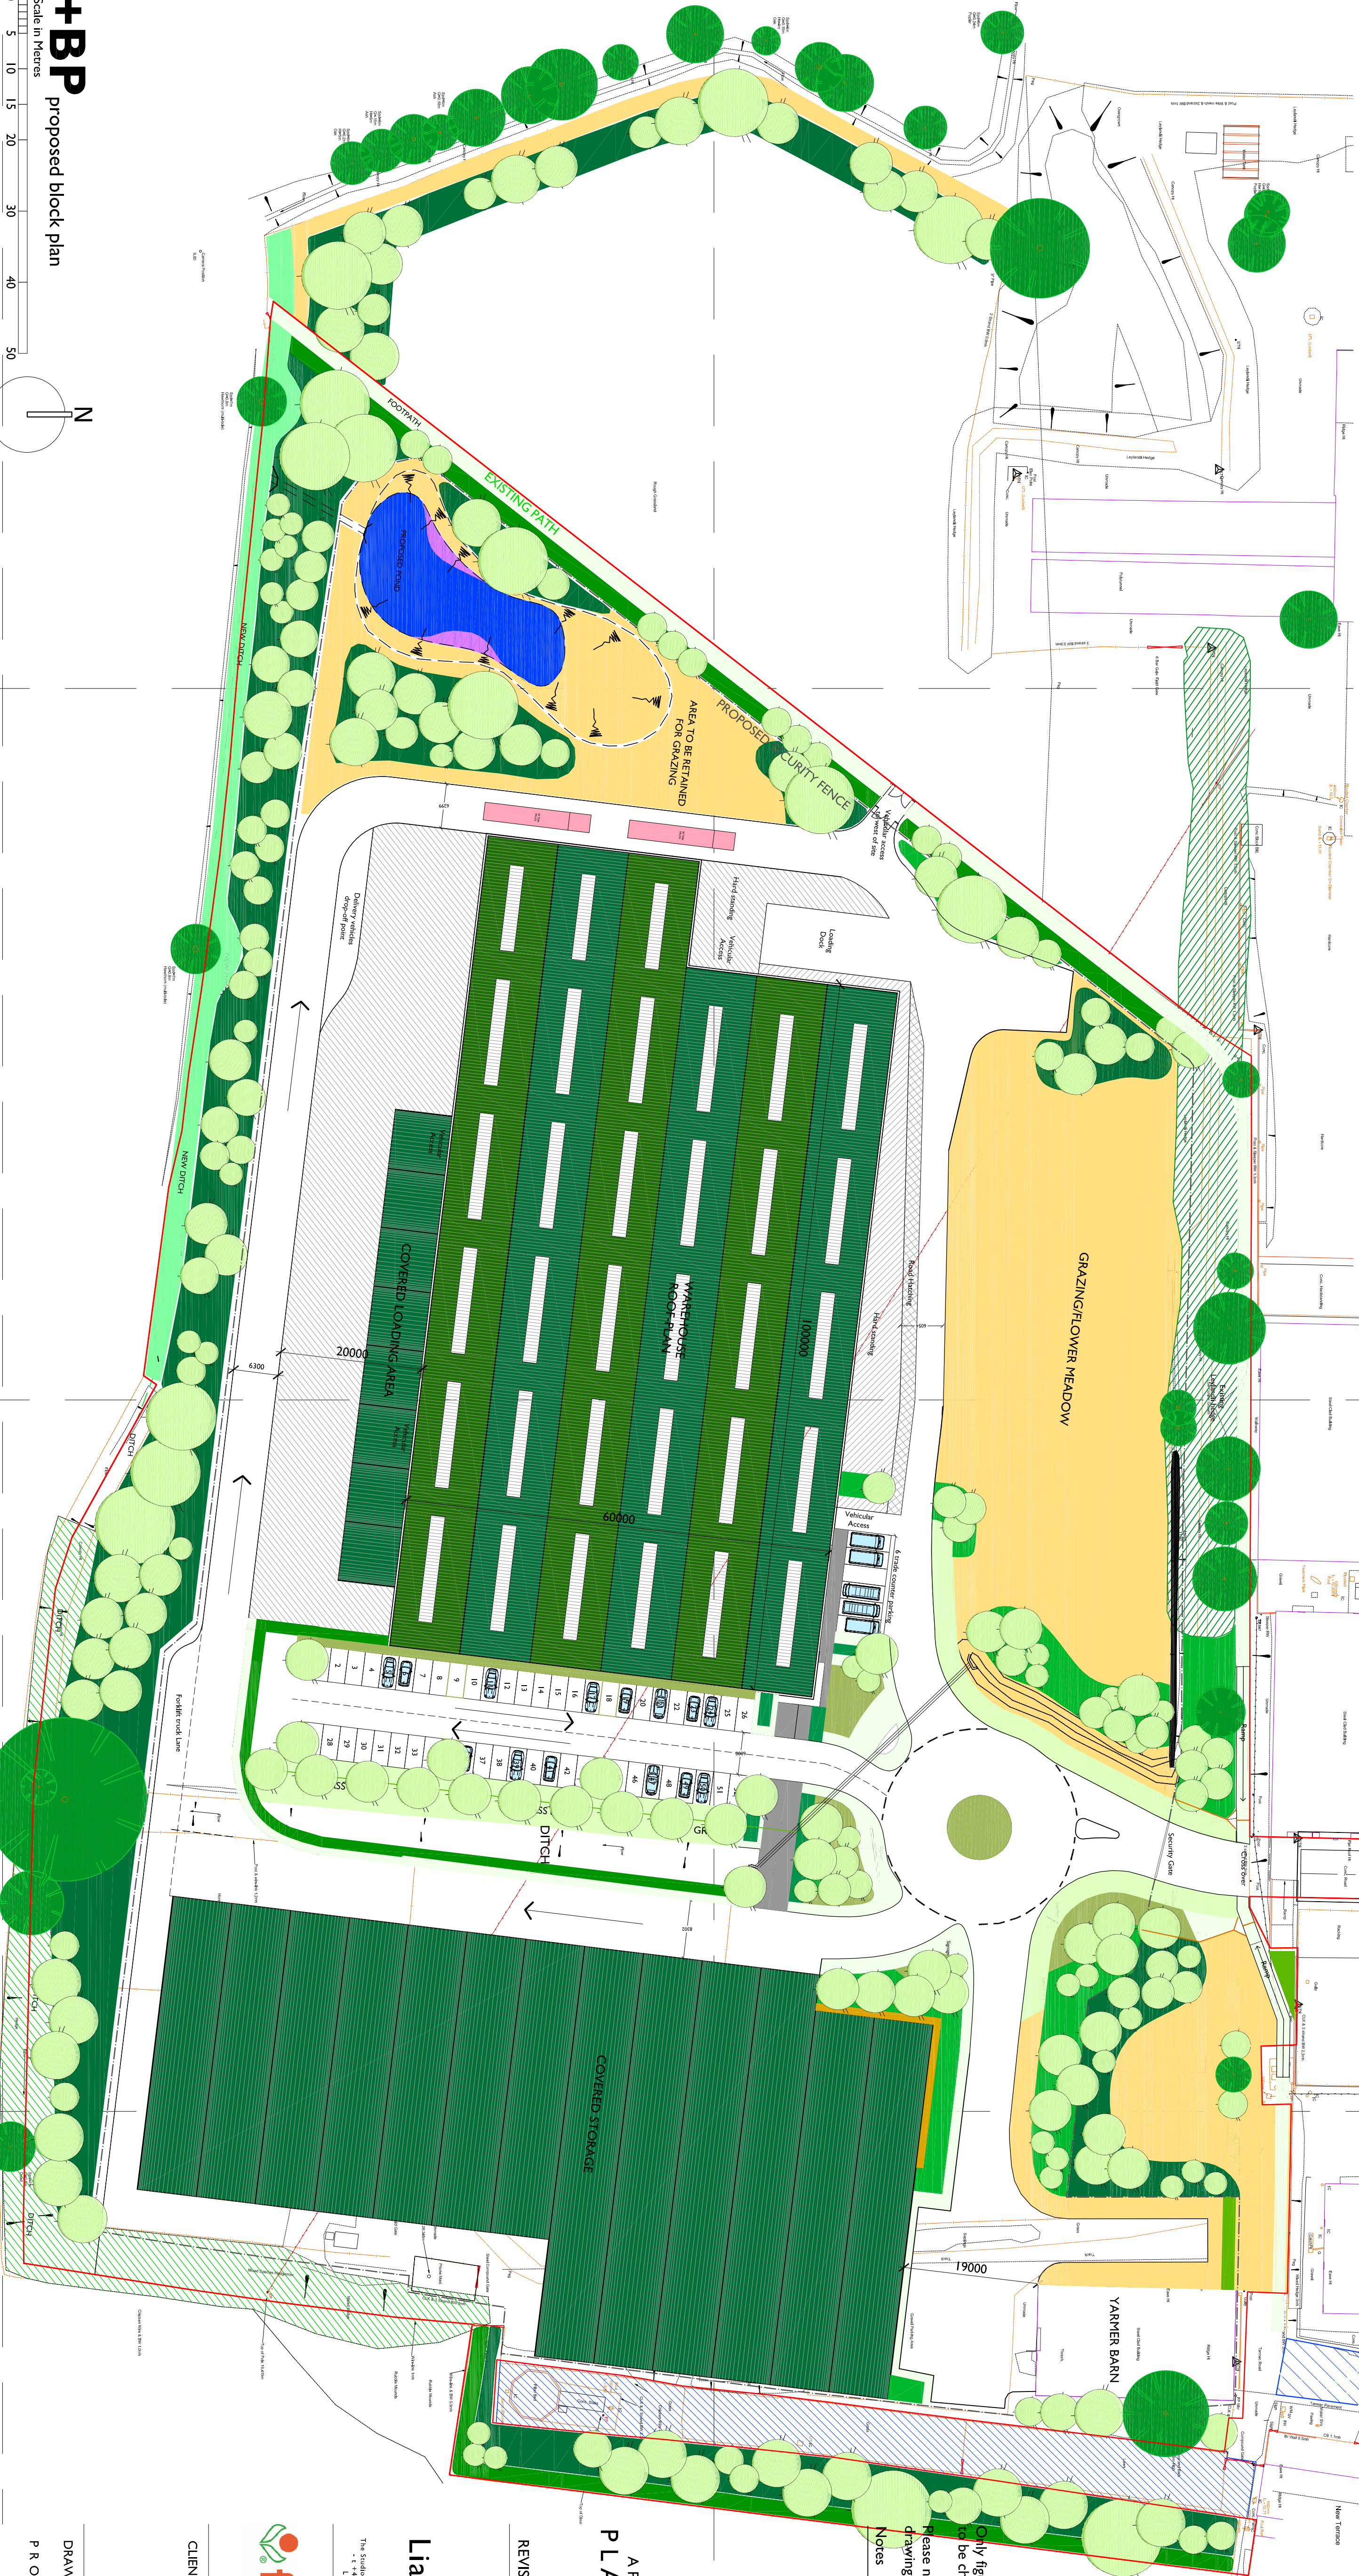

Only figured dimensions are to be used. All dimensions to be checked on site.

Please note: Refer to 'type' of drawing below: planning drawings should only be treated as such.

NOTES

REVISION

Liam Russell Architects
architecture and development

The studios, 1 Royal Road, Plymouth, Devon PL4 8JY, UK
Liam Russell Architects Ltd registered in England and Wales 0738836

forqro
make the Specialists!

CHECKED
LRA
DAWN
BH

CLIENT
JUNE 2013

SCALE
1:500/250 @ A1
1:1000/500 @ A3

DRAWING
REVISION
A

PROPOSED SITE PLAN

NUMBER
07649A410

DO NOT SCALE FROM THIS DRAWING. THIS DRAWING IS COPYRIGHT ©