


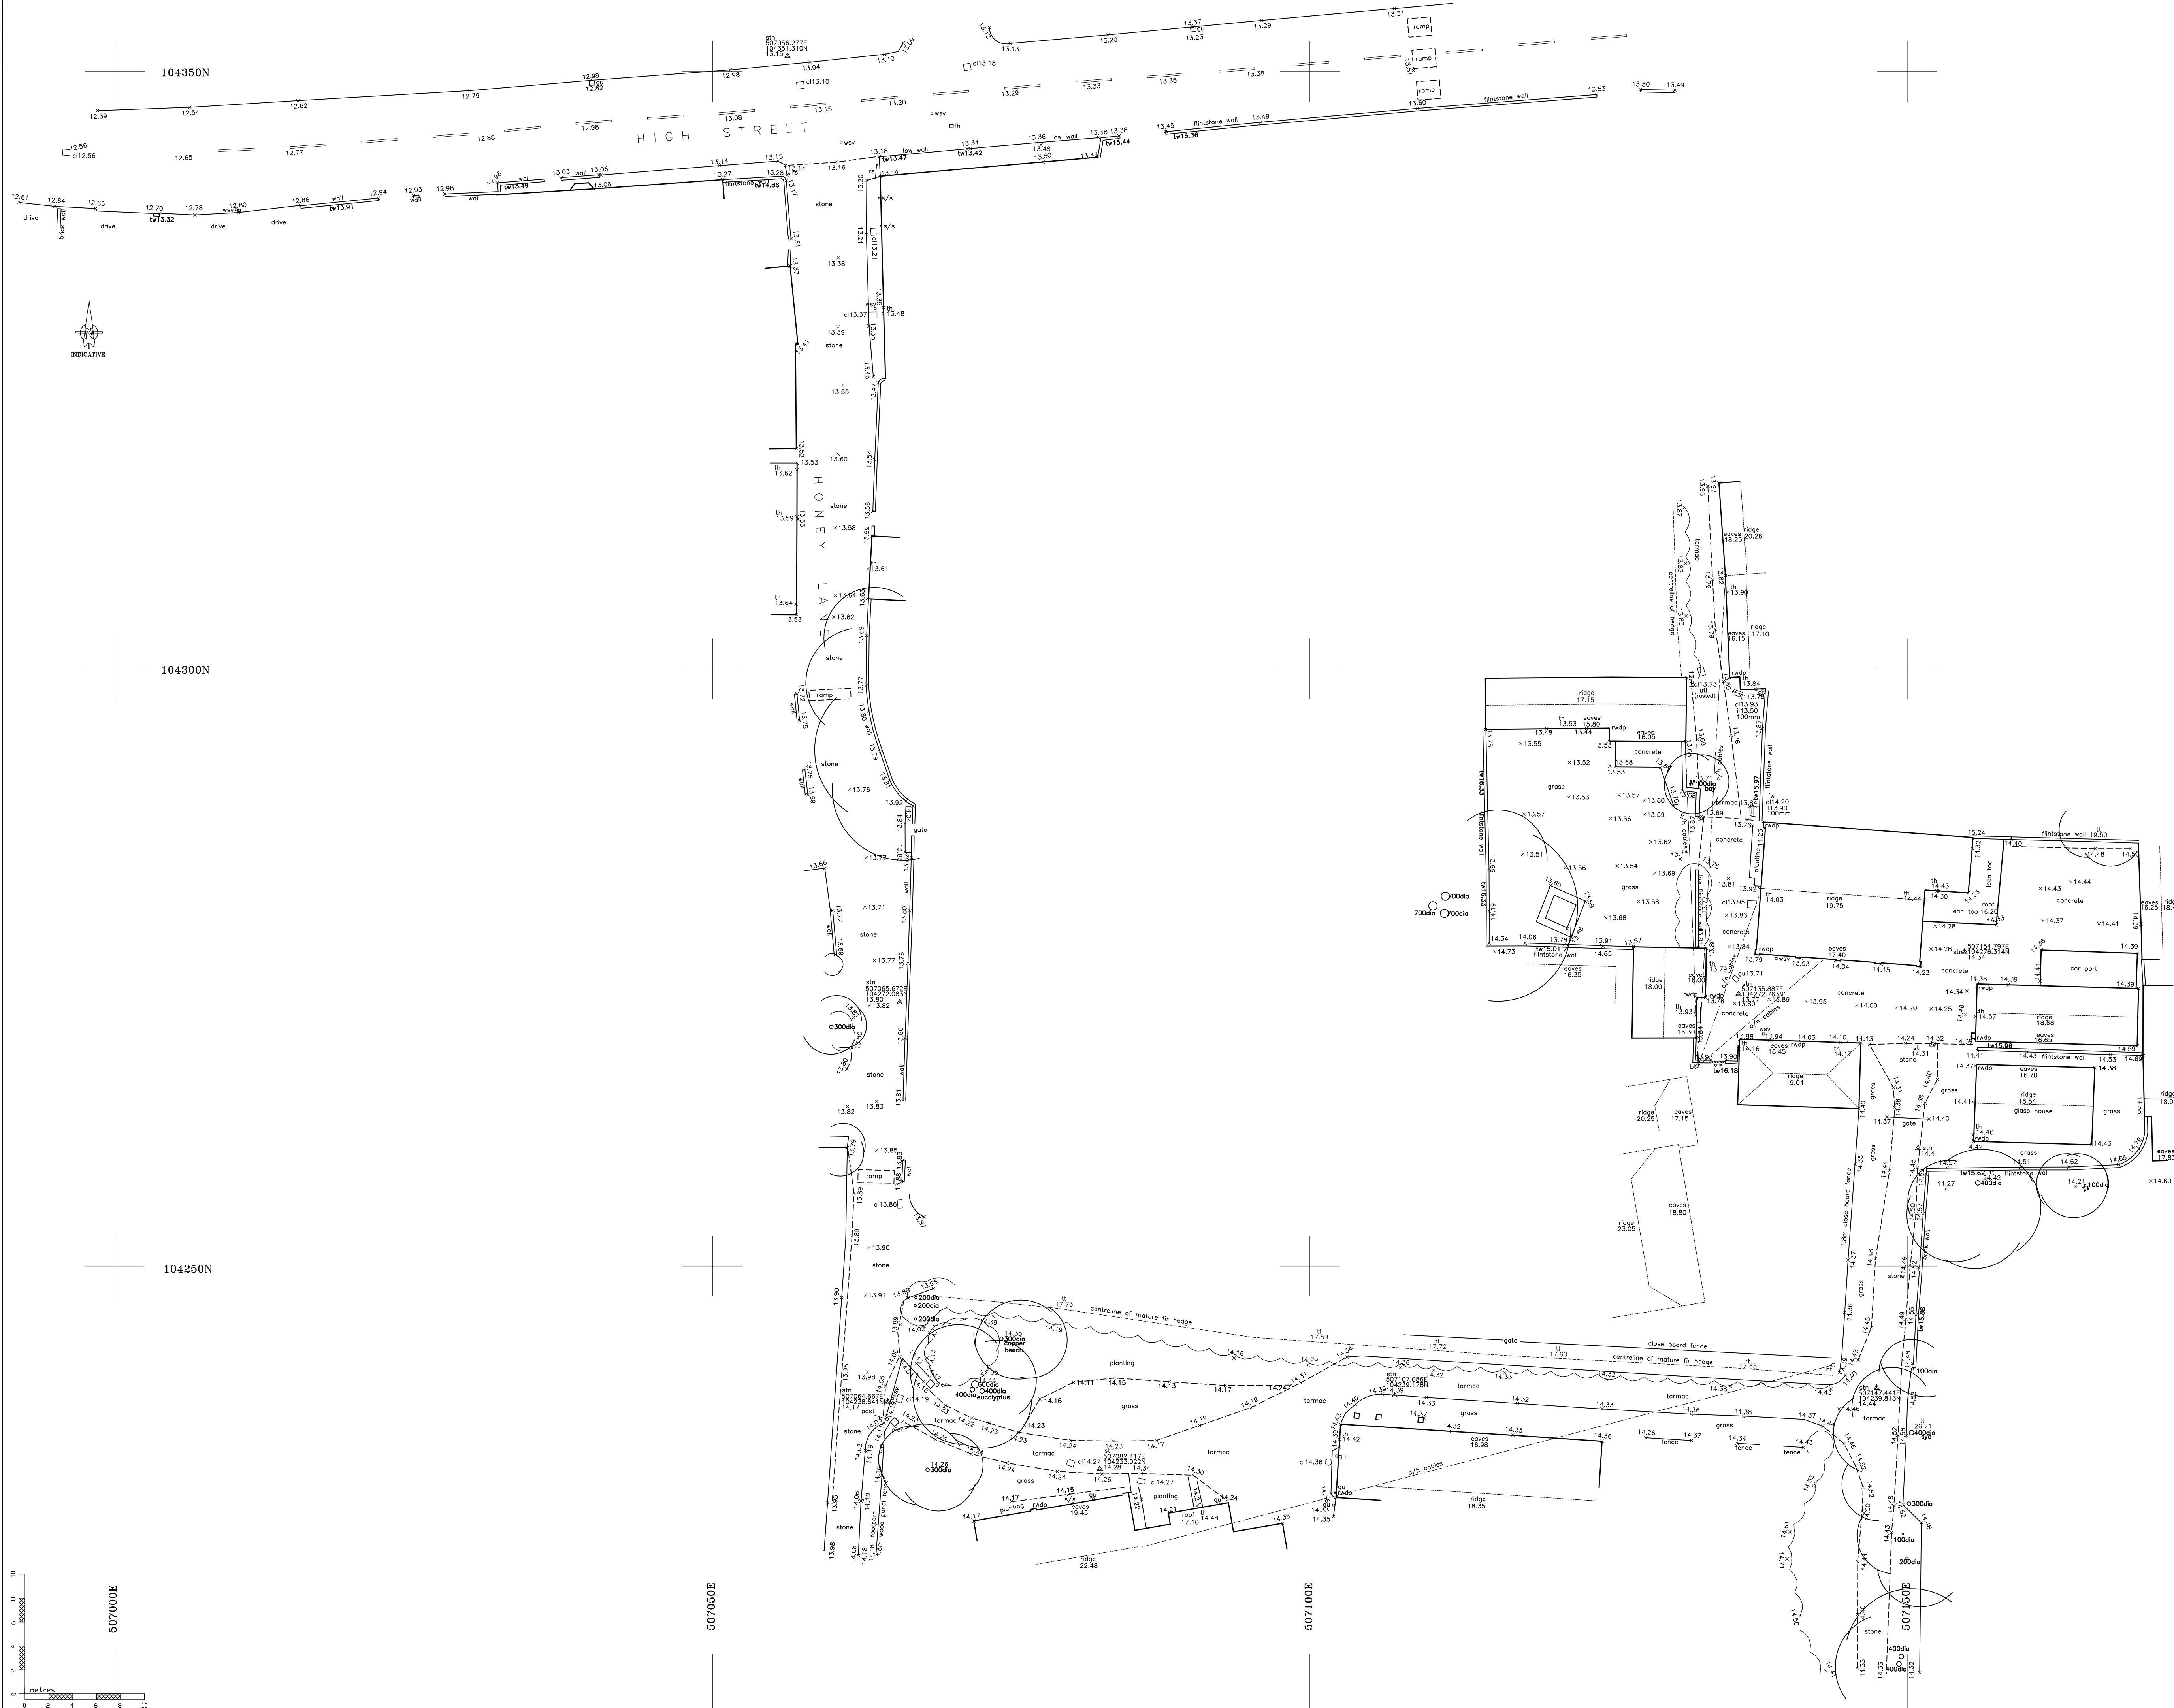

NOTES:

- LEVELS RELATE TO ARBITRARY DATUM
- TREE SPECIES SHOULD BE VERIFIED WHERE OF CRITICAL IMPORTANCE
- THE ARCHITECT SHOULD SATISFY HIMSELF THAT ALL TREES LIKELY TO AFFECT HIS DESIGN HAVE BEEN SHOWN
- INTER CONNECTION OF MAN-HOLES SHOULD BE VERIFIED WHERE OF CRITICAL IMPORTANCE USING CCTV
- PIPE SIZES & INVERTS DETERMINED WITHOUT ENTRY INTO MANHOLE
- ALL DIMENSIONS & LEVELS SHOWN IN METRES
- ON SITE DIMENSION ACCURACY IS TAKEN RELATIVE TO THE DESIGN SCALE, AND SHOULD BE CHECKED ON SITE WHERE OF CRITICAL IMPORTANCE

**P STUBBINGTON
LAND SURVEYS LTD**

THE MEAD
DURLEY BROOK ROAD
DURLEY
SOUTHAMPTON
HAMPSHIRE
SO32 2AR

TEL : 023 8060 1876

MOBILE :-
07979 348165

EMAIL:-
PAUL@PSLANDSURVEYS.COM

CLIENT: -	?
CONTRACT: -	?
	?
TITLE: -	TOPOGRAPHIC SURVEY
SCALE: -	1: 250 @A1
DRAWING NO.	0050/01
DATE: -	JANUARY 2018
SURVEYOR: -	PS