


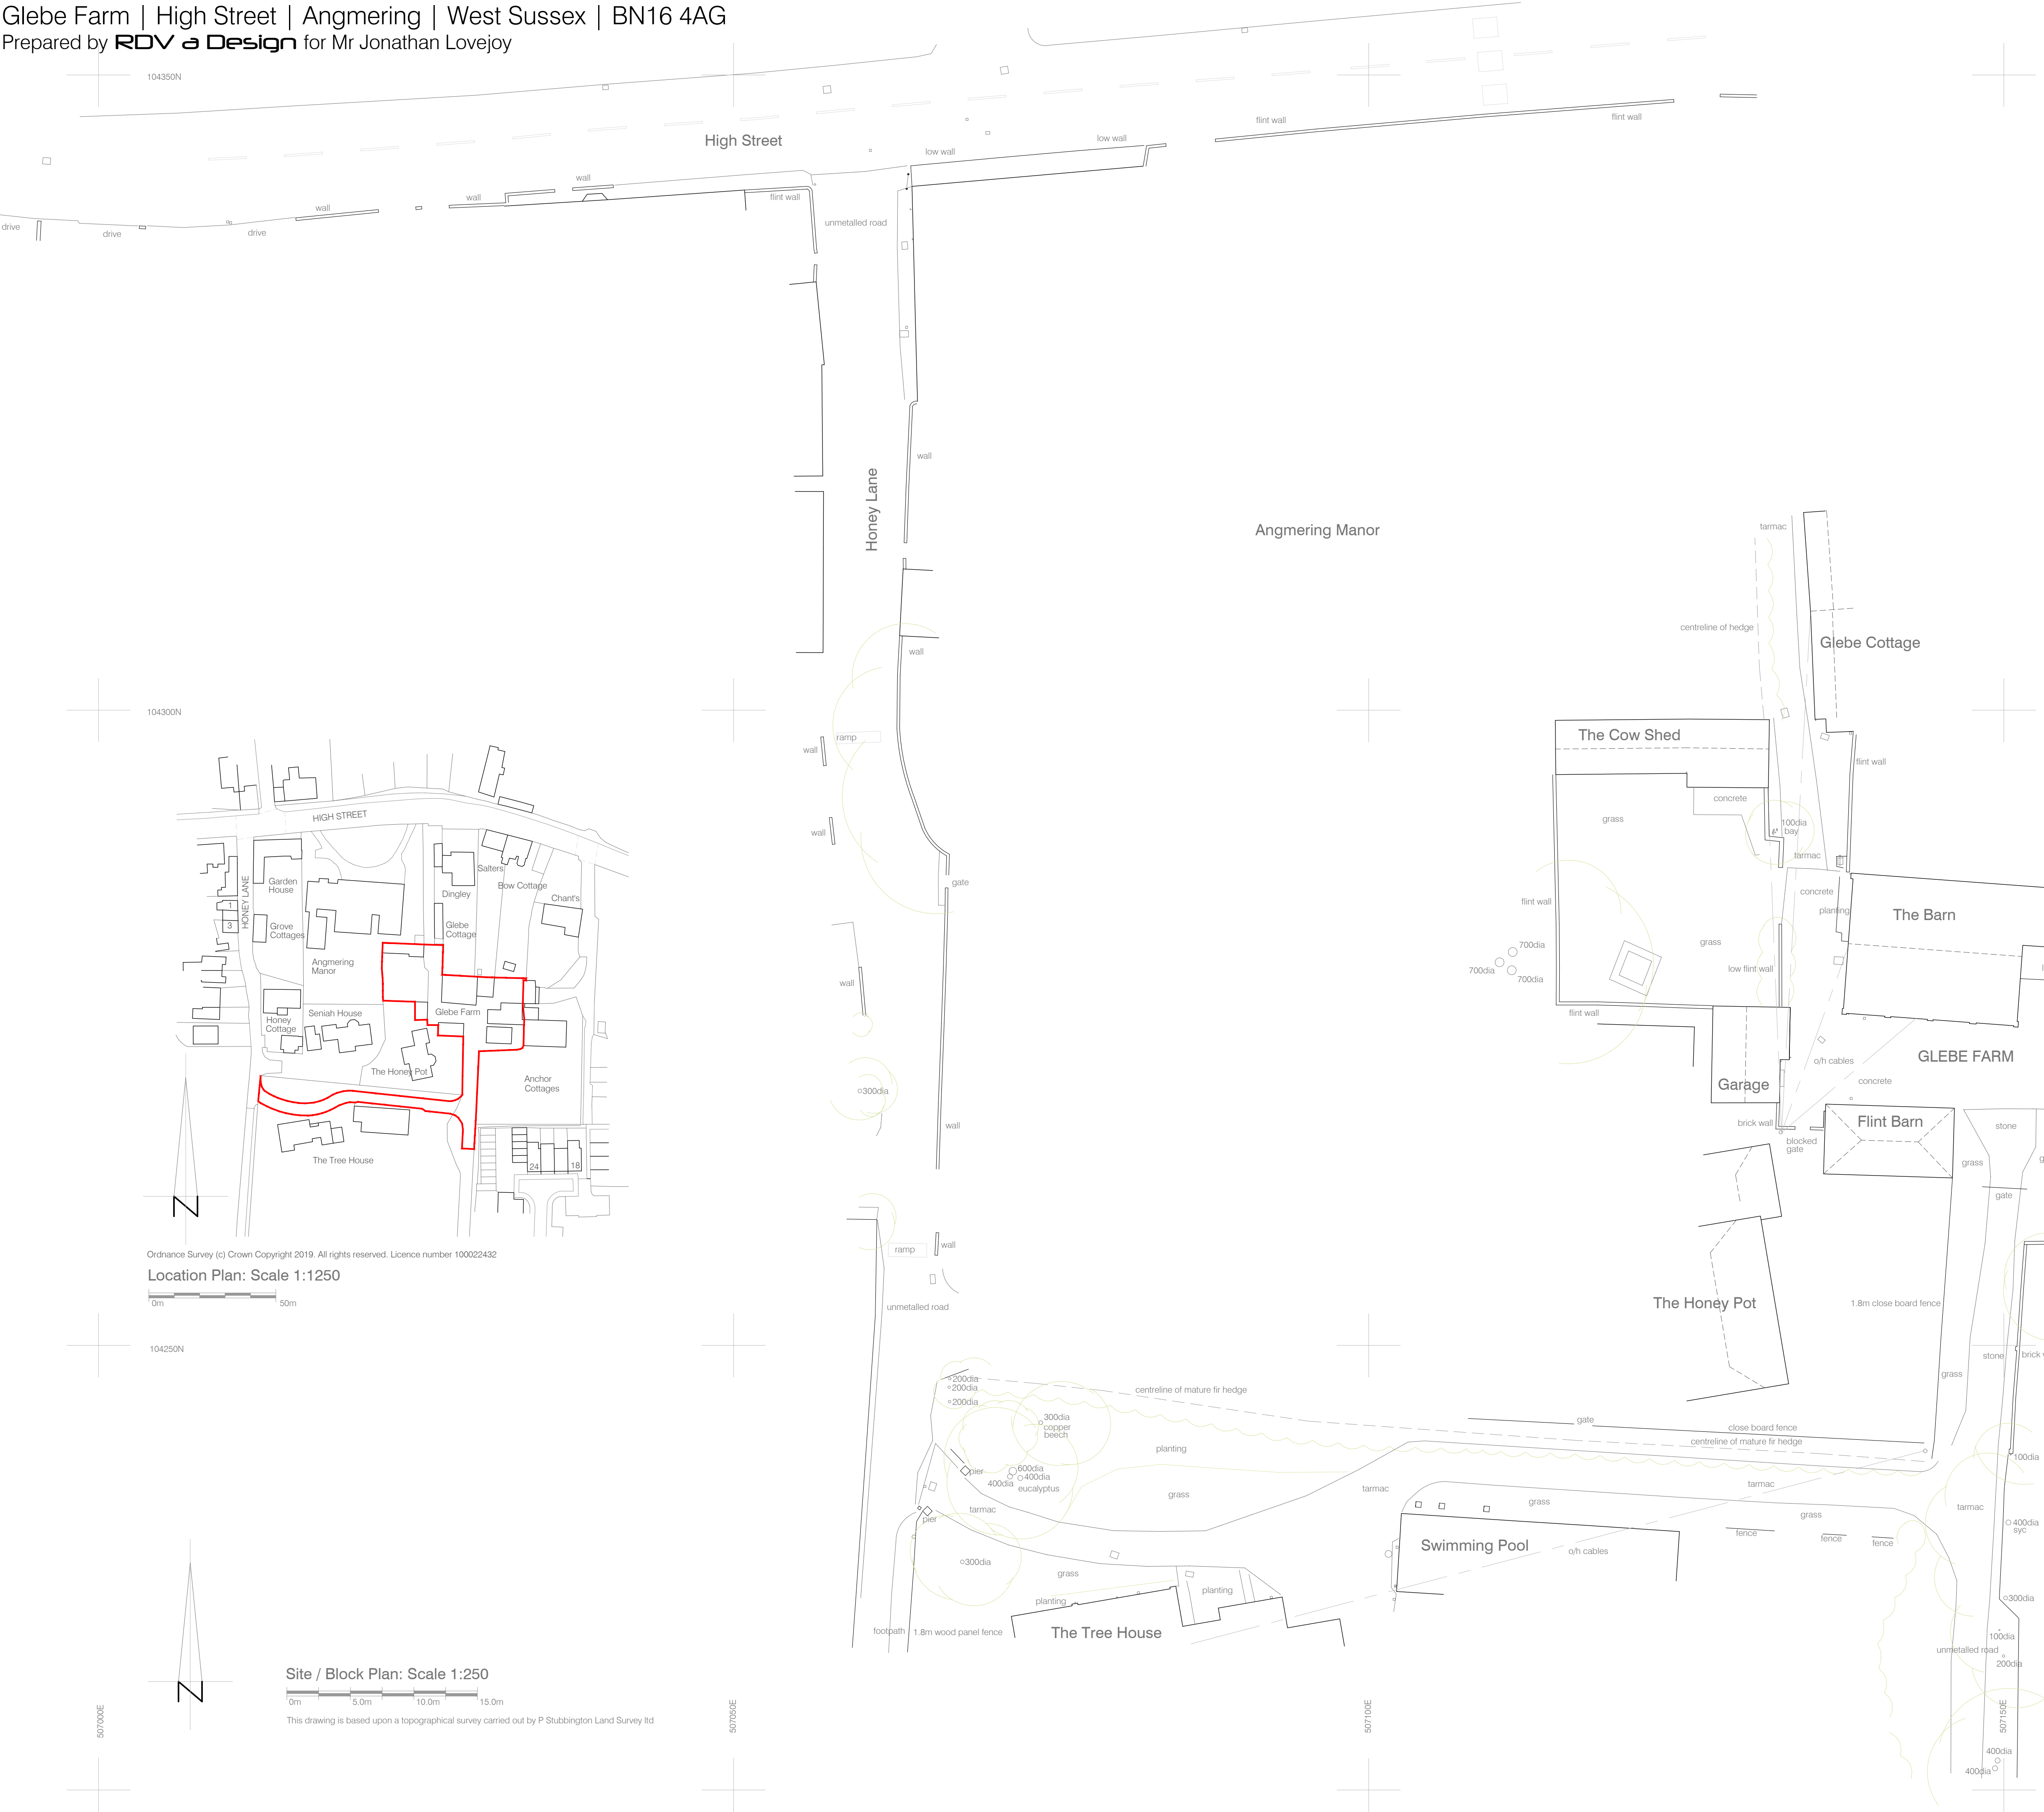

Notes:


Permission is granted to scale from this drawing for the purpose of Local Authority Planning Approval only. In all other cases DO NOT scale from this drawing. Please contact this office for any additional information required.

Contractors, Sub-Contractors and Suppliers are to check all relevant dimensions, levels and details of the site and any existing buildings before commencing any shop drawings or building work. Any discrepancies should be reported to this office.

This drawing must be read in conjunction with all related drawings and documents relevant to this project, including those prepared by appointed consultants, specialists and sub-contractors etc.

This drawing is the copyright of **RDV a Design**.

Revisions

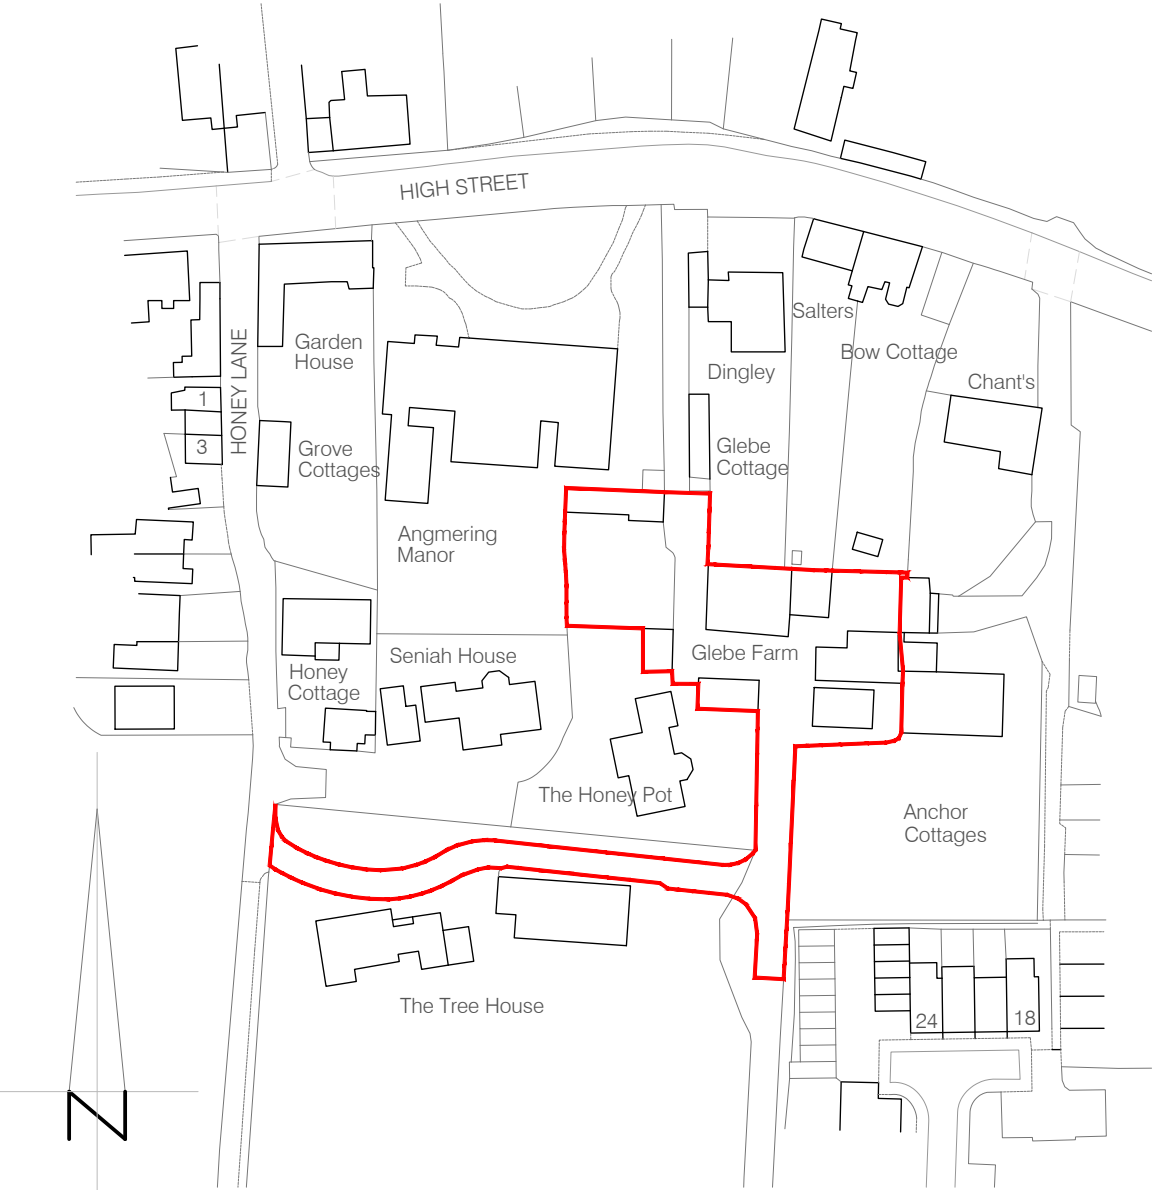

Ordnance Survey (c) Crown Copyright 2019. All rights reserved. Licence number 100022432

Location Plan: Scale 1:1250



Site / Block Plan: Scale 1:250



This drawing is based upon a topographical survey carried out by P Stubbington Land Survey Ltd

RDV a Design

9 Oak End | Arundel | West Sussex

Tel: 01903 884013

Address

Glebe Farm
High Street, Angmering
West Sussex

project

Residential Development
And Associated Works

drawing

Location Plan and Site / Block Plan
As Existing

-

scale date

1:1250, 1:250 @ A1 September 2019

job no. drawing no. rev

18148 00.10 P1

Preliminary for Comment