




Front (North) Elevation

Oak post
 Slates to match existing
 Oak door
 Facing bricks to match existing

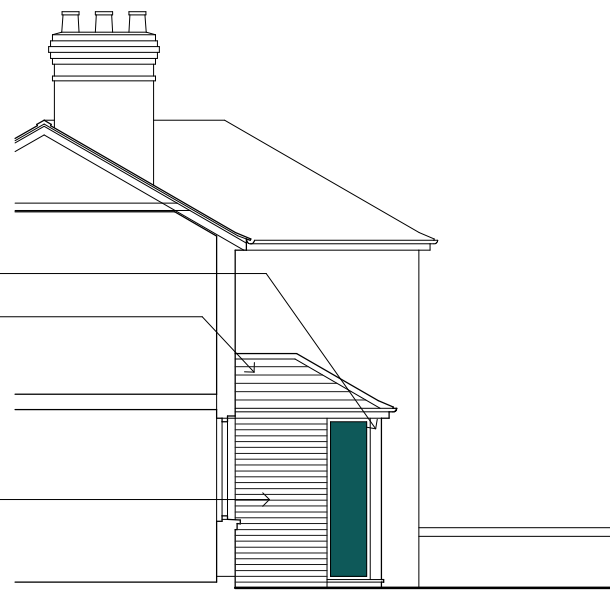


East Elevation B B




Front (North) Boundary Wall Elevation

Brick quoins
 Flint walling
 1000

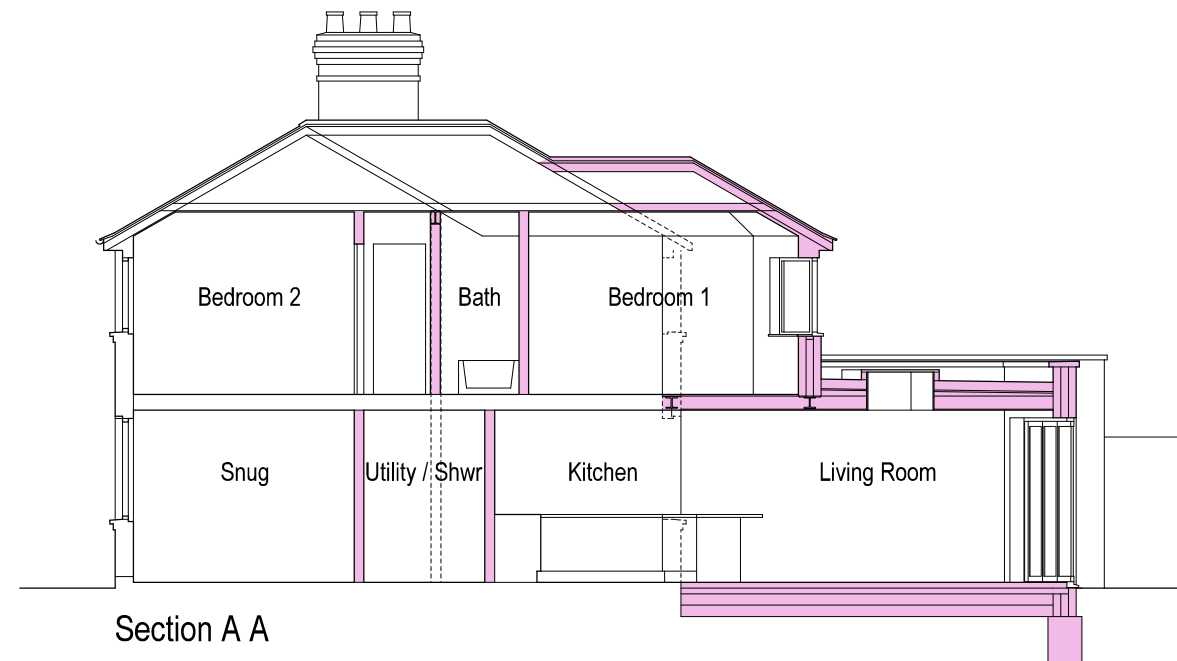


Section A A

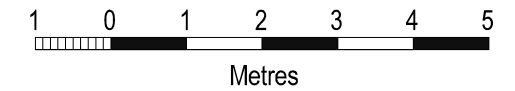

Rear (South) Elevation

Slates to match existing
 Facing bricks to match existing
 Pre-cast concrete coping
 Colour coated aluminium bifold doors
 Facing bricks to match existing

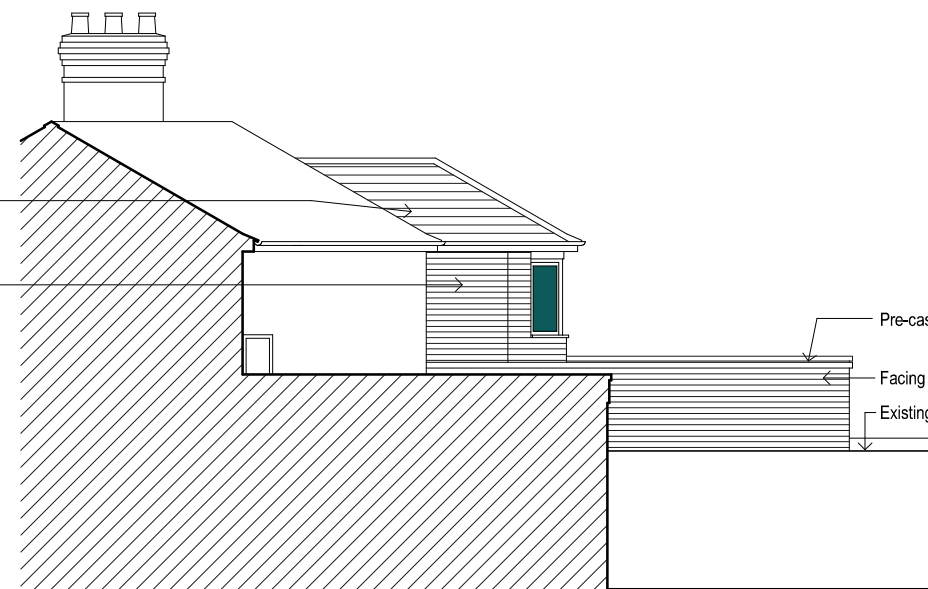

West Elevation C C

Pre-cast concrete coping
 Facing bricks to match existing
 Existing boundary fence

Revisions

PROJECT

Teazlewood Cottage

High Street

Angmering

DRAWING

Elevations + Sections

as Proposed

SCALE

DATE

DRG No

1:100@A3

Apr 2019

1906/C03

Glenn Curran

MCIAT

ARCHITECTURAL DESIGN + TECHNOLOGY

THE STUDIO 19 UPPER WEST DRIVE FERRING WEST SUSSEX BN12 5RG

T 01903 248787 M 07505 306375 E INFO@GLENNCURRAN.CO.UK